
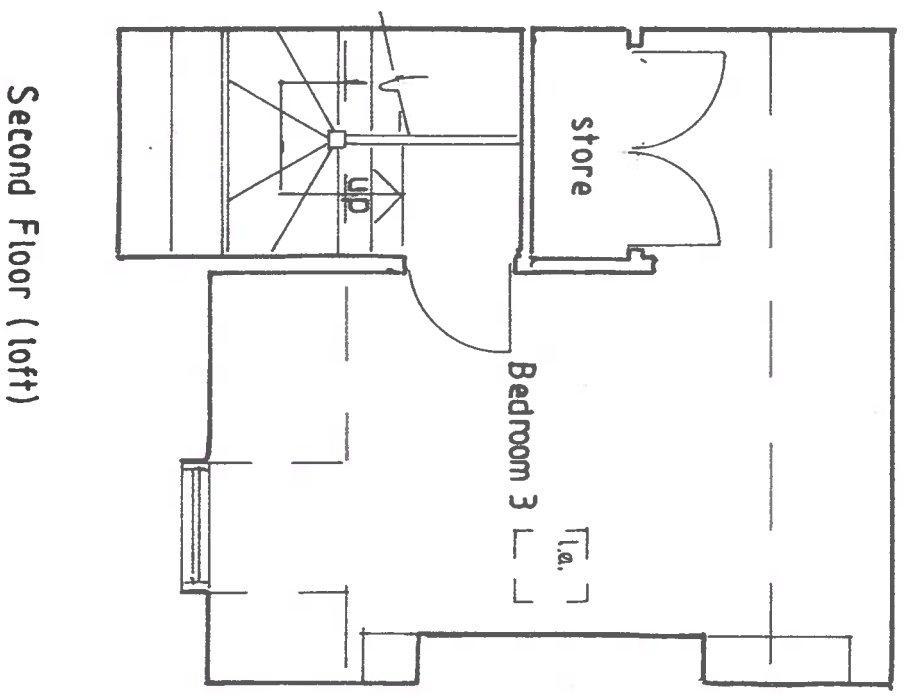
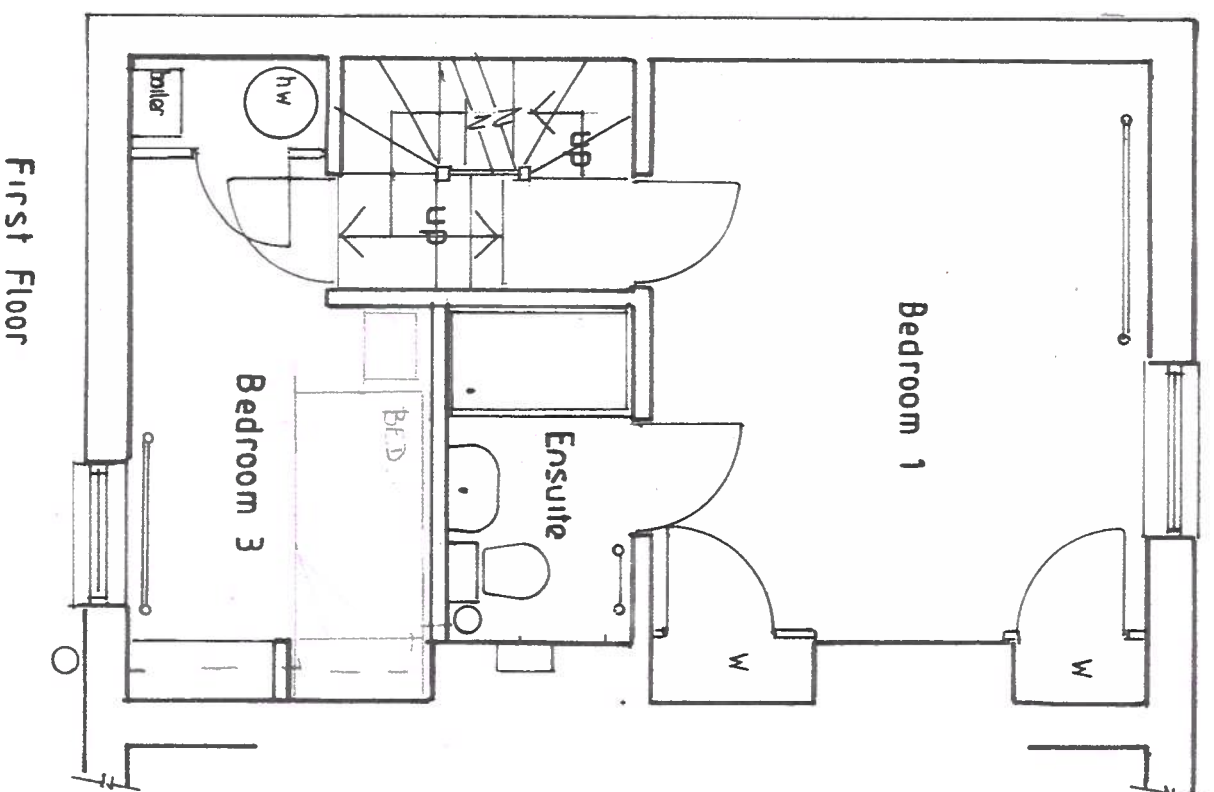


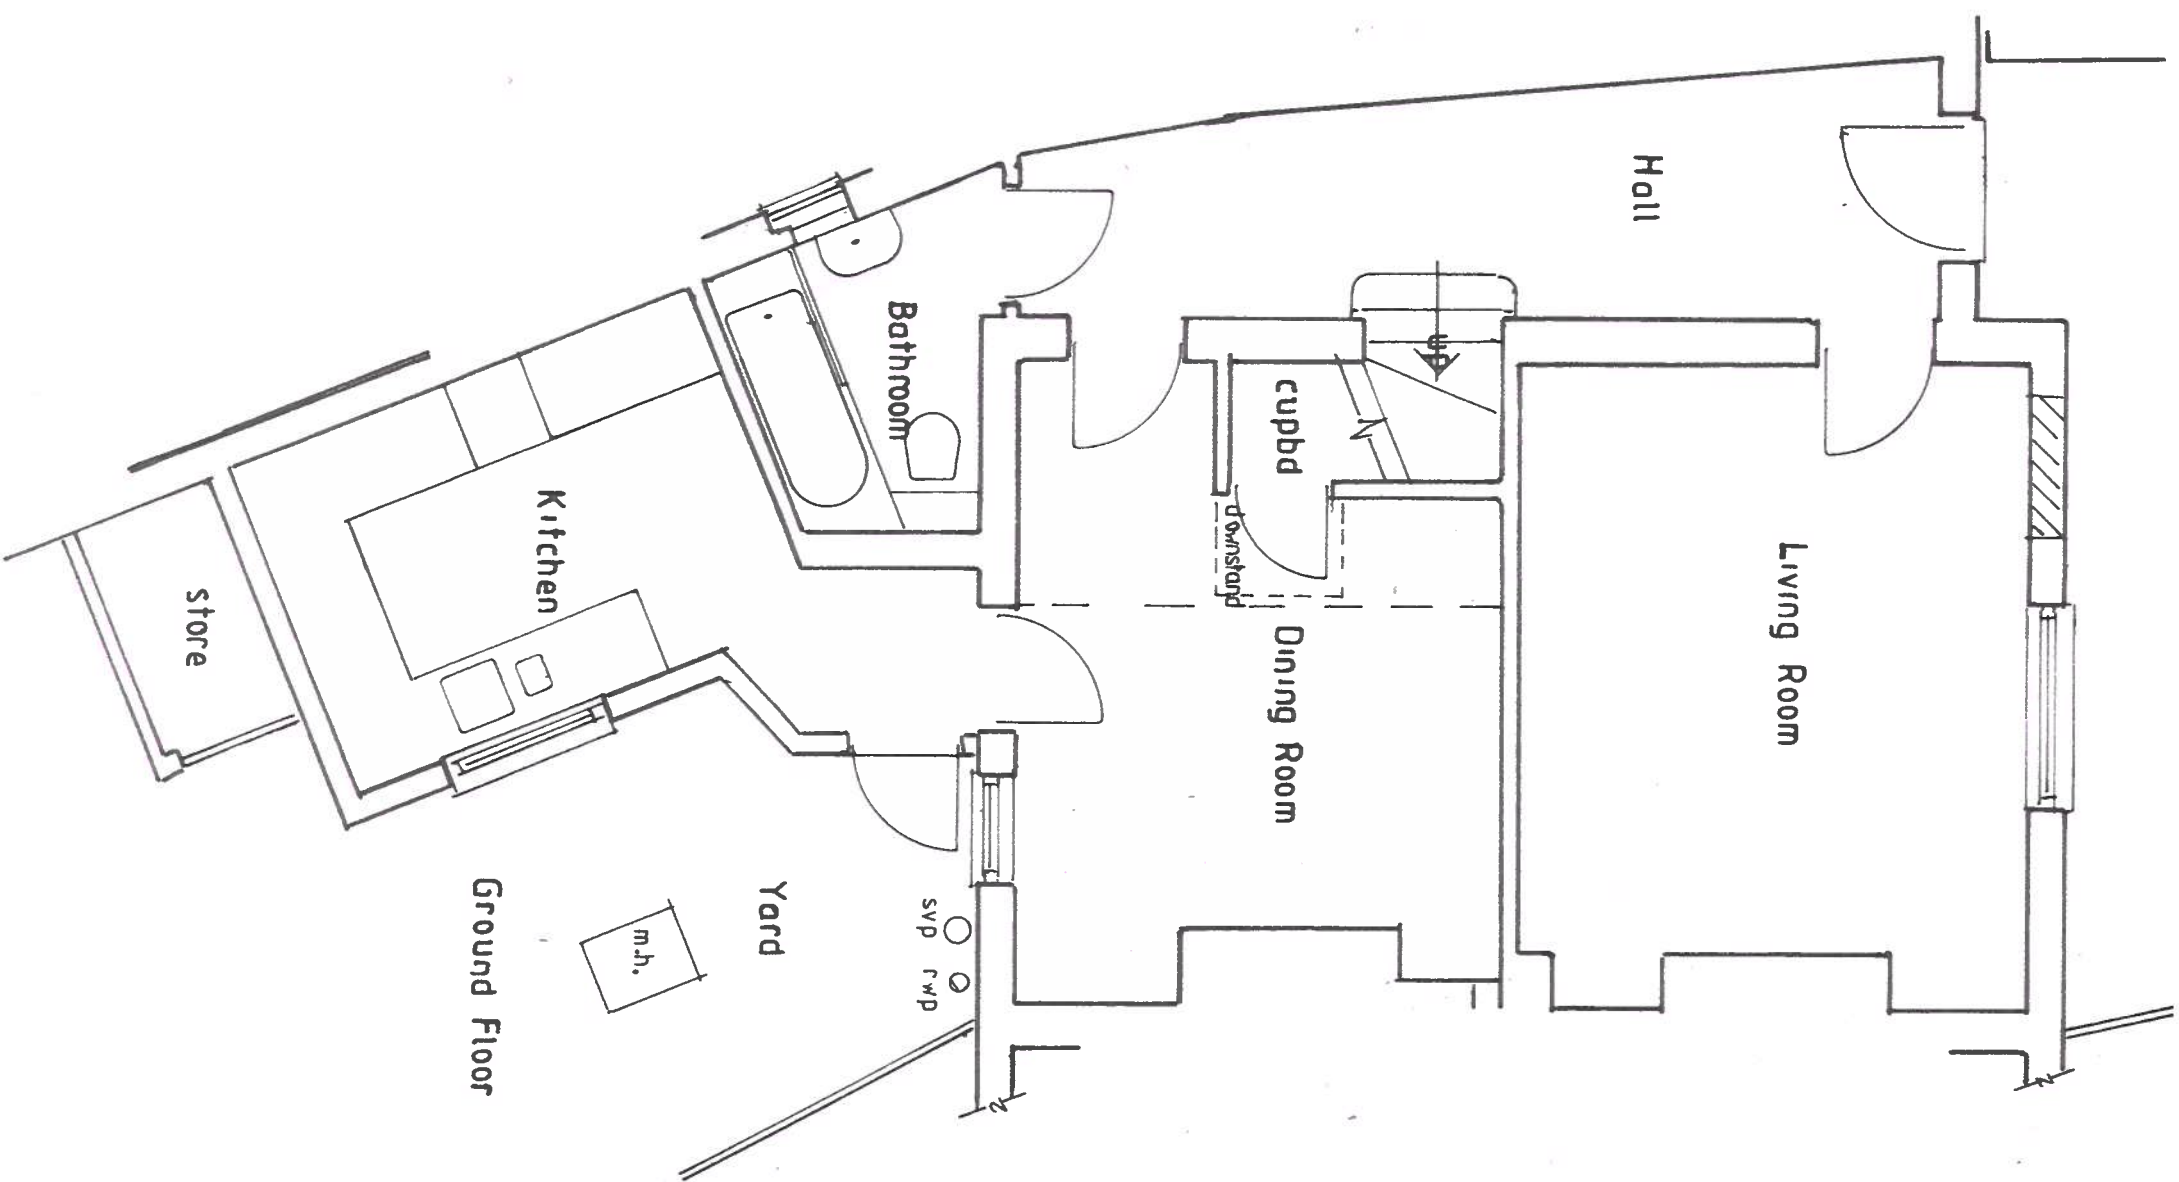

Showroom, 89 Christchurch Road
Reading RG2 7BD.
for Mrs. A. Bolt

Floor Plans
Proposed

1:50

March 25

Matt Andrews
Architect
24 Northcourt Avenue
Reading RG2 7HA
Berkshire

CT 2