





Block A Northern Elevation
1 : 200

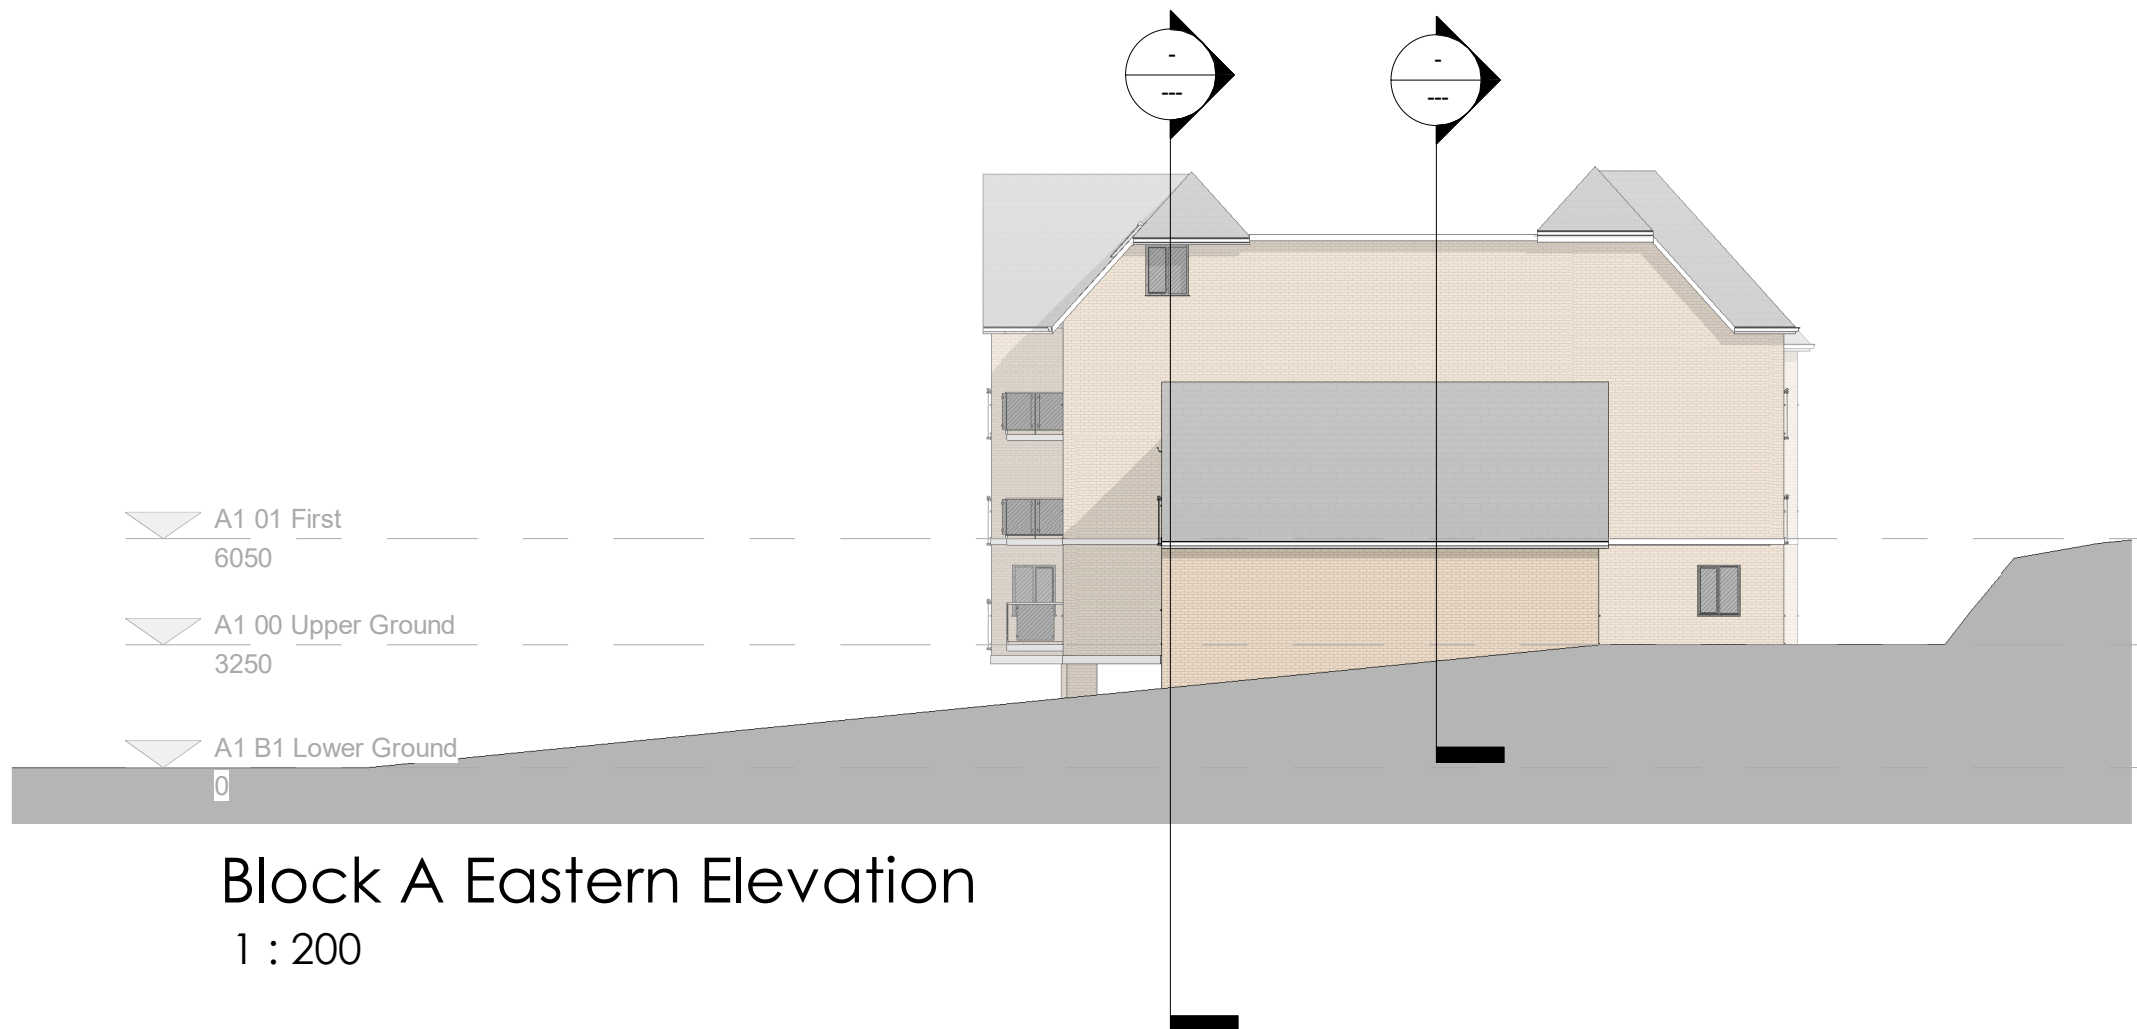


Block A Eastern Elevation
1 : 200

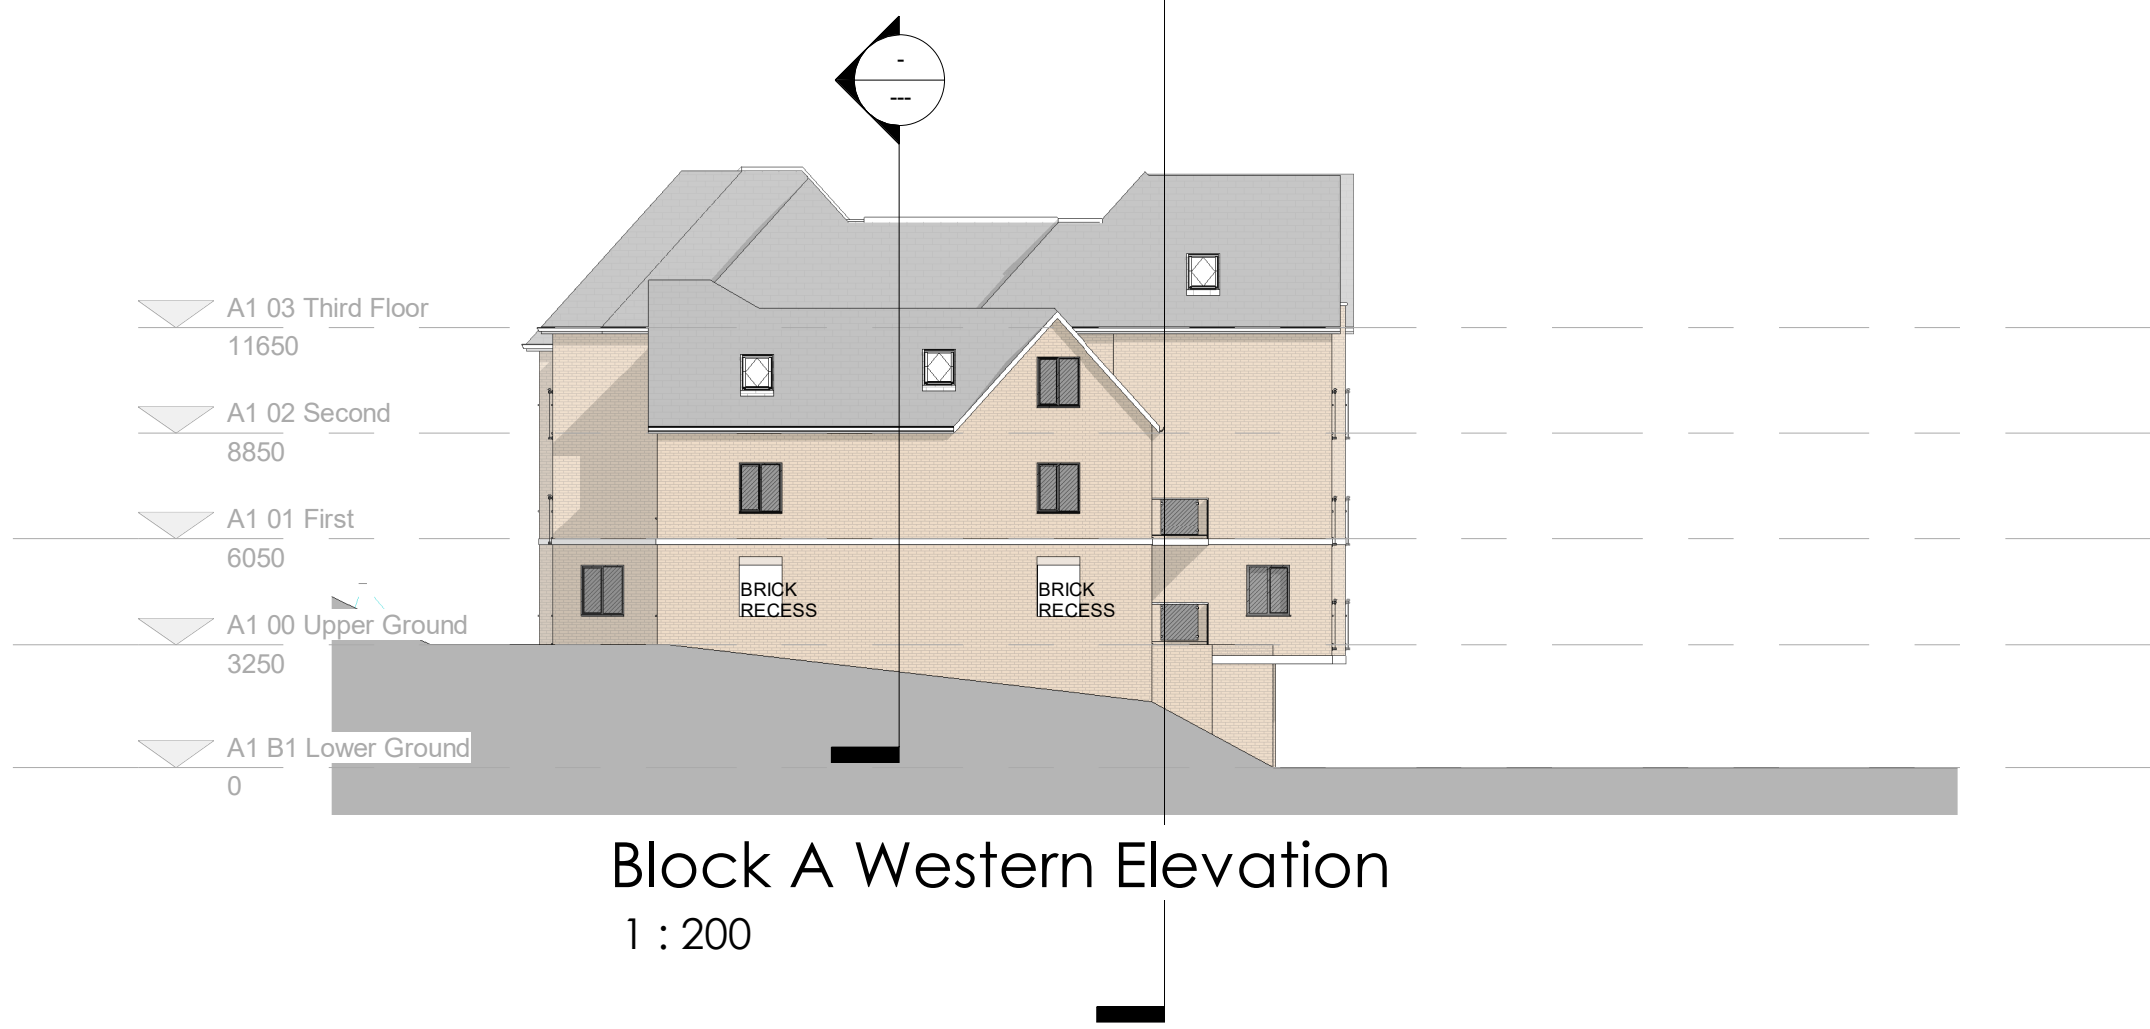

Block A Western Elevation
1 : 200



Block A - Southern Elevation
1 : 200

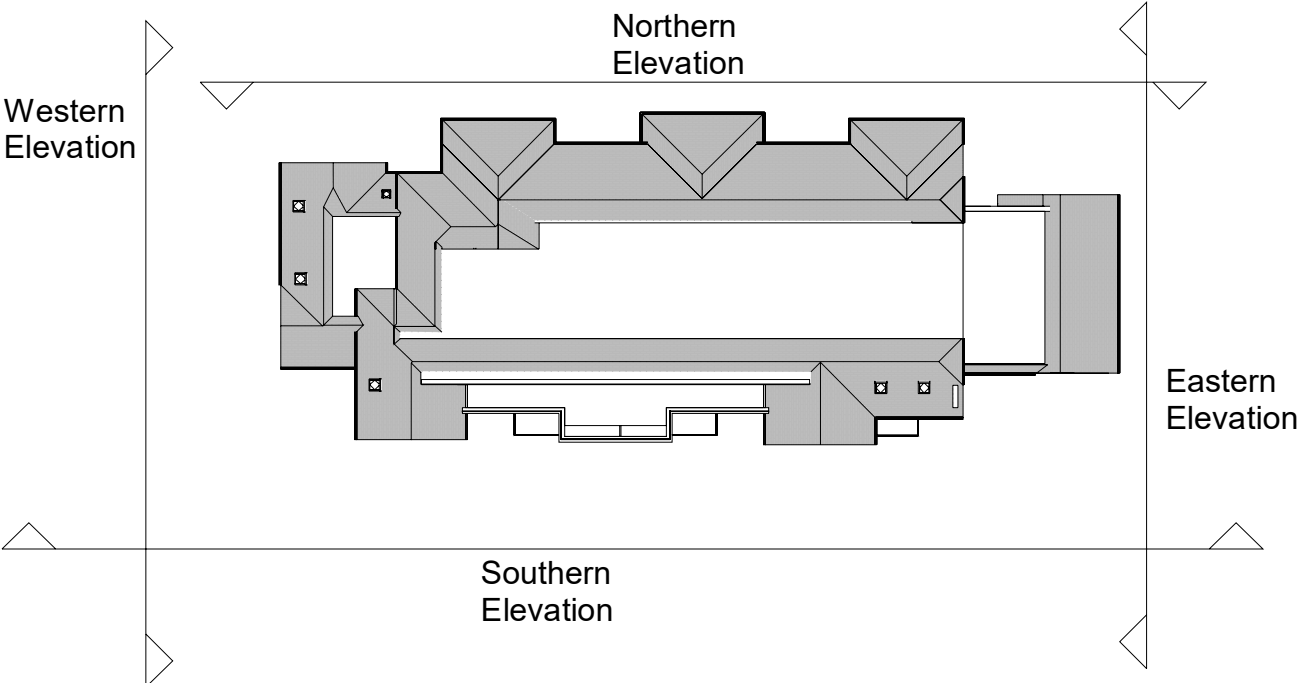

Materials

- Red Multi-Stock Brick
- External Render (White)
- Art Stone Lintel and Feature Courses
- Zinc Cladding - Silver Colour
- Brick Hit and Miss Panels to Parking Area
- Slate Roof
- S.S Handrail with Glass Infill Panel
- Dark Grey Aluminium Rainwater Goods
- Dark Grey Fascia Panels

P7	Communal Areas removed to allow for additional carparking	04/02/25	AM	AM
P6	Updated in accordance with LA comments	12/01/23	AM	
P5	Binstore layout revised	23.09.22		
P4	Updated in Accordance with Planning Comments	23.09.22	AM	
P3	Updated in accordance with plans	14.03.22	AM	
P2	Planning Issue Update	22.06.21	RPB	AM
P1	Planning Issue	20.05.21	RPB	AM
	Revision	Date	By	Chk

All dimensions to be verified on site, and the Architect informed of any discrepancy. All drawings and specifications should be read in conjunction with the Health and Safety Plan, all conflicts should be reported to the appointed Principal Designer.

Knowles Retirement Living
Retirement Living Scheme
Henley Road, Caversham

Sheet Name: Block A Elevations

Purpose of issue: Planning

Status:

Date: 12/03/20

Checked by: AM

Drawn by: RPB

Scale @ A1: As indicated

Project No: 8466

Revision: P7

Drawing No : 8466-BOW-A1-XX-DR-A-3001

