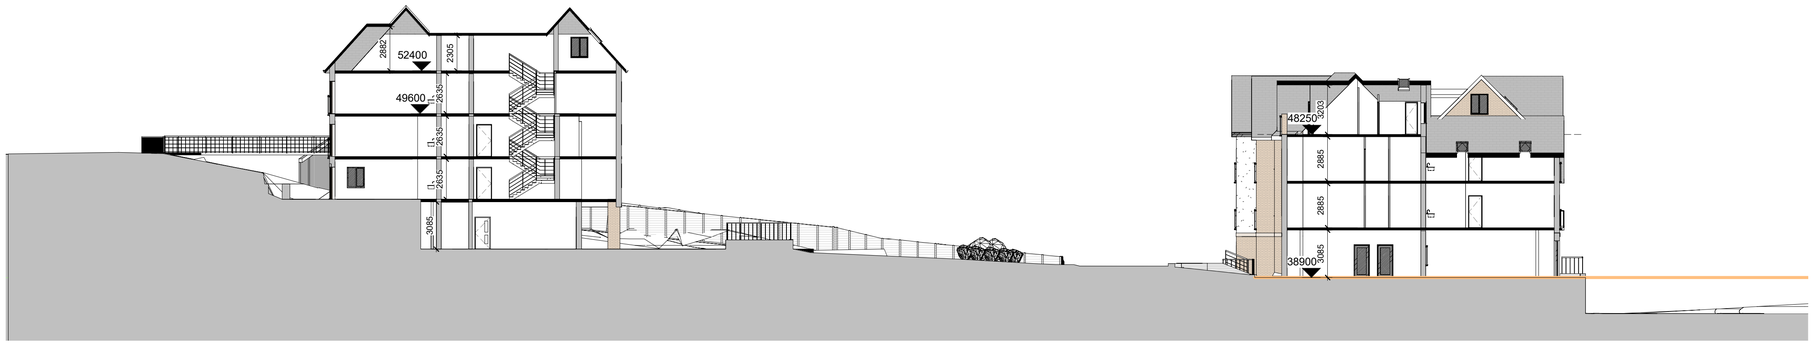

Section A-A
1 : 200

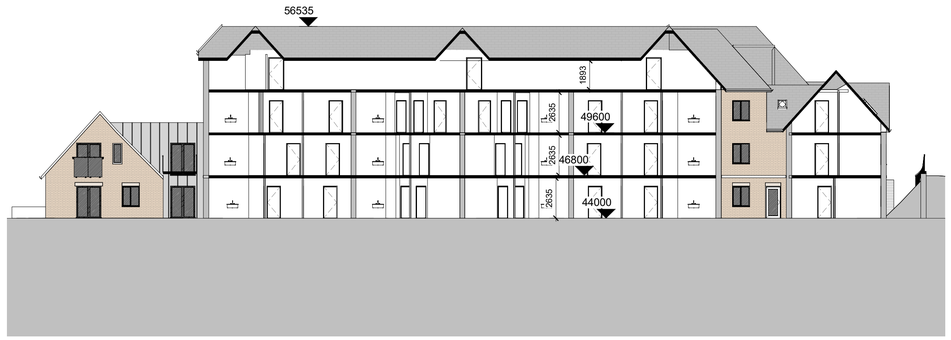

Section B-B
1 : 200

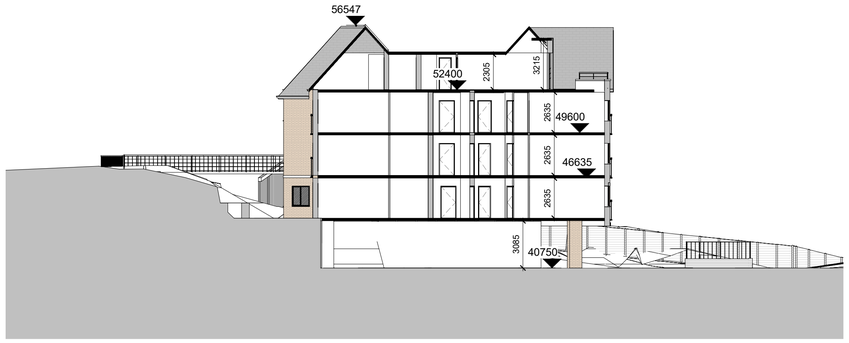

Section C-C
1 : 200

Section D-D
1 : 100

Section E-E
1 : 100

Section F-F
1 : 100

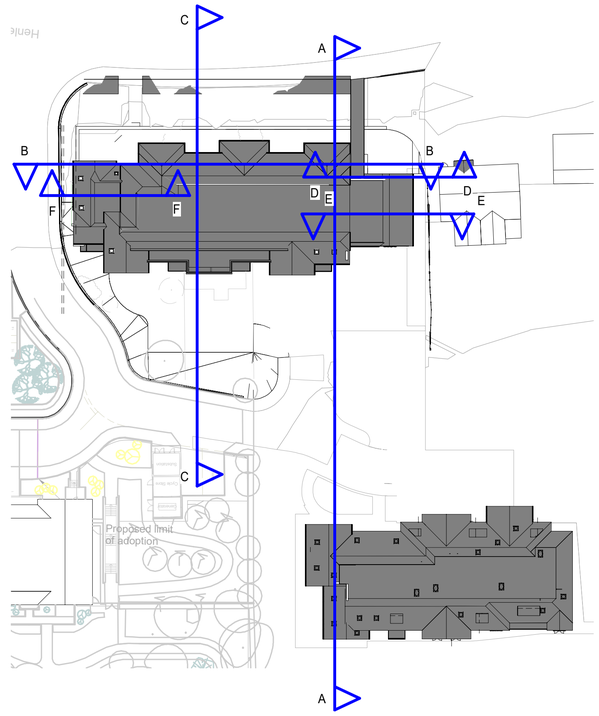

Key Plan 3
1 : 500

P2	Additional Parking Spaces indicated; Ground Floor Reconfigured	25.02.25	AM	AM
P1	Further context added	11.01.22	RS	AM
	Revision	Date	By	Chk

All dimensions to be verified on site, and the Architect informed of any discrepancy. All drawings and specifications should be read in conjunction with the Health and Safety Plan; all conflicts should be reported to the appointed Principal Designer.

Knowles Retirement Living
Retirement Living Scheme
Henley Road, Caversham

Sheet Name: Proposed Building Sections Block A

Purpose of issue: Planning **Status:**

Date: 11/03/22 **Checked by:** AM

Drawn by: RS **Scale @ A1:** As indicated

Project No: 8466 **Revision:** P2

Drawing No : 8466-BOW-A1-ZZ-DR-A-3009

BOWMANRILEY
ARCHITECTS • BUILDING CONSULTANTS • INTERIORS

Do not scale from this drawing. This drawing is the copyright of Bowman Riley Architects Limited. ©
C:\Users\aprit.marsden\Documents\8466-BOW-A0-XX-M3-A-0000_Henley Road Site Model_aprit.marsdenP_69D.rvt