



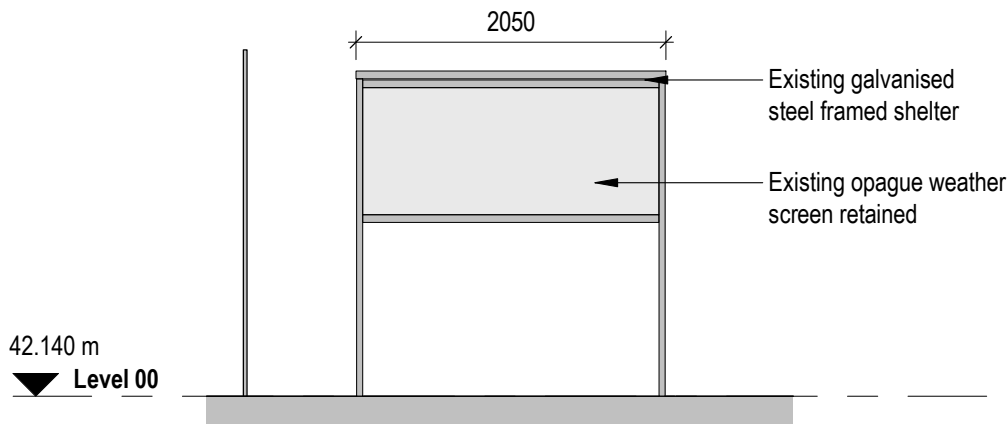


Smoking Shelter Elevation A

1 : 50

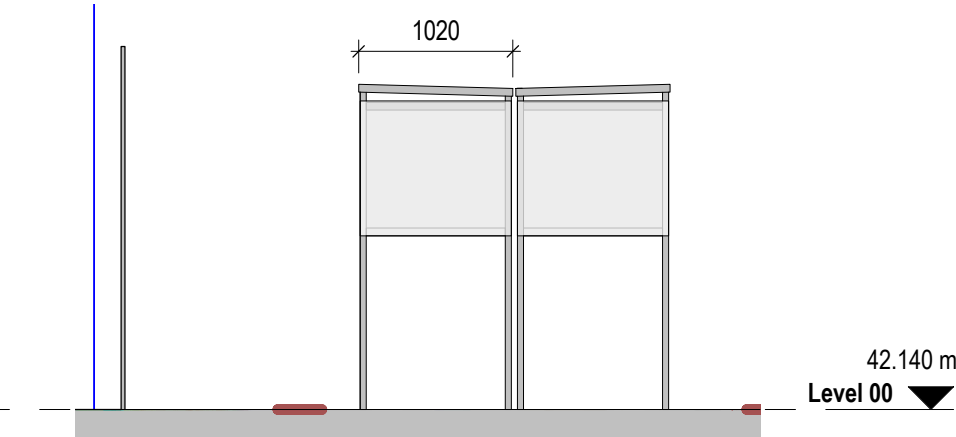


Smoking Shelter Elevation B

1 : 50

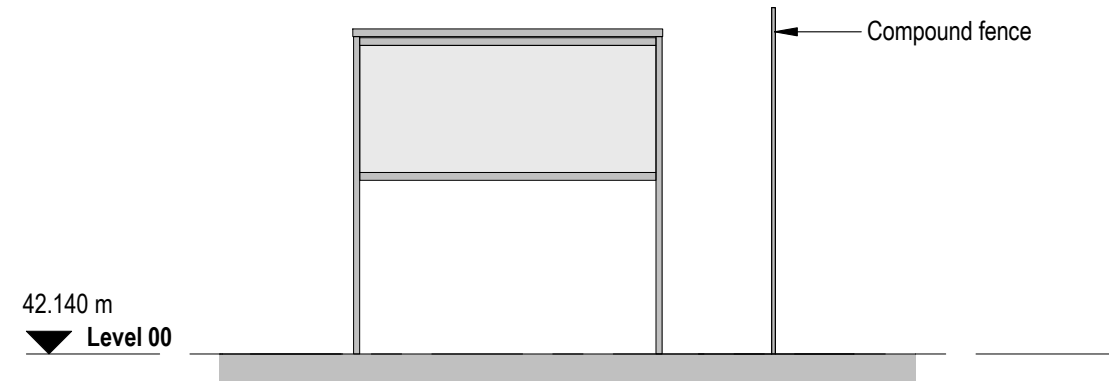

Smoking Shelter Elevation C

1 : 50

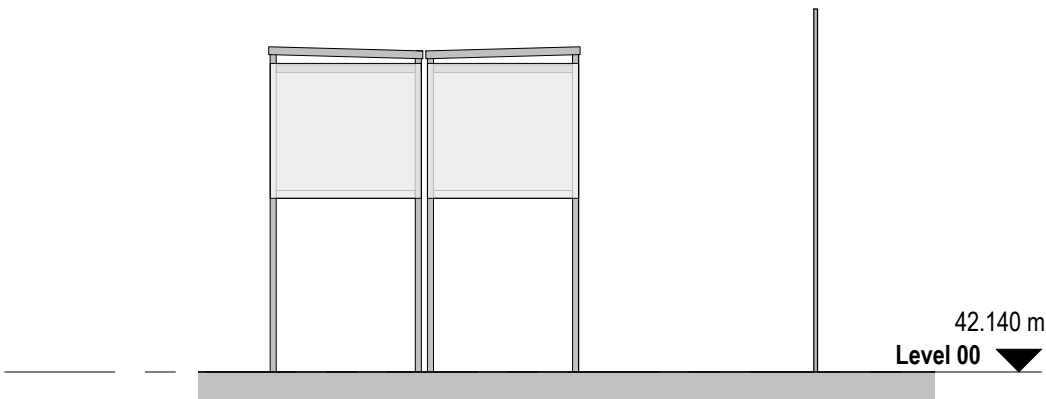

Smoking Shelter Elevation D

1 : 50



Existing Shelter to be retained and relocated

BUILDING DESIGN PARTNERSHIP SHALL HAVE NO RESPONSIBILITY FOR ANY USE MADE OF THIS DOCUMENT OTHER THAN FOR THAT WHICH IT WAS PREPARED AND ISSUED.
ALL DIMENSIONS SHOULD BE CHECKED ON SITE.
DO NOT SCALE FROM THIS DRAWING

ANY DRAWING ERRORS OR DIVERGENCOIES SHOULD BE BROUGHT TO THE ATTENTION OF BUILDING DESIGN PARTNERSHIP AT THE ADDRESS SHOWN BELOW.

DRAWINGS SHALL BE READ IN CONJUNCTION WITH THE FOLLOWING BEFORE WORK COMMENCES:

- THE CDM DESIGN ISSUES REGISTER
- THE BDP RISK SERIES OF DRAWINGS
- THE PROJECT CDM RISK REGISTER

NOTES

P01	Planning Issue	CD	RD	18.10.24
-----	----------------	----	----	----------

REVISION	DESCRIPTION	DRAWN	CHECKED	DATE
----------	-------------	-------	---------	------

CLIENT

BDP.

7 Hill Street
Bristol
BS1 5RW
United Kingdom

T + 44 [0]117 929 9861
www.bdp.com

PROJECT TITLE
Thames Valley Police Station

BDP JOB NUMBER P2007586	ISO 22991 CLASSIFICATION Commercial In Confidence
----------------------------	--

DRAWING TITLE Compound Smoking Shelter	SCALE 1 : 50
	DATE FIRST ISSUED 18/10/24
	REVISION P01

DRAWING NO.
TVP-BDP-XX-XX-PL-A-94-0004