



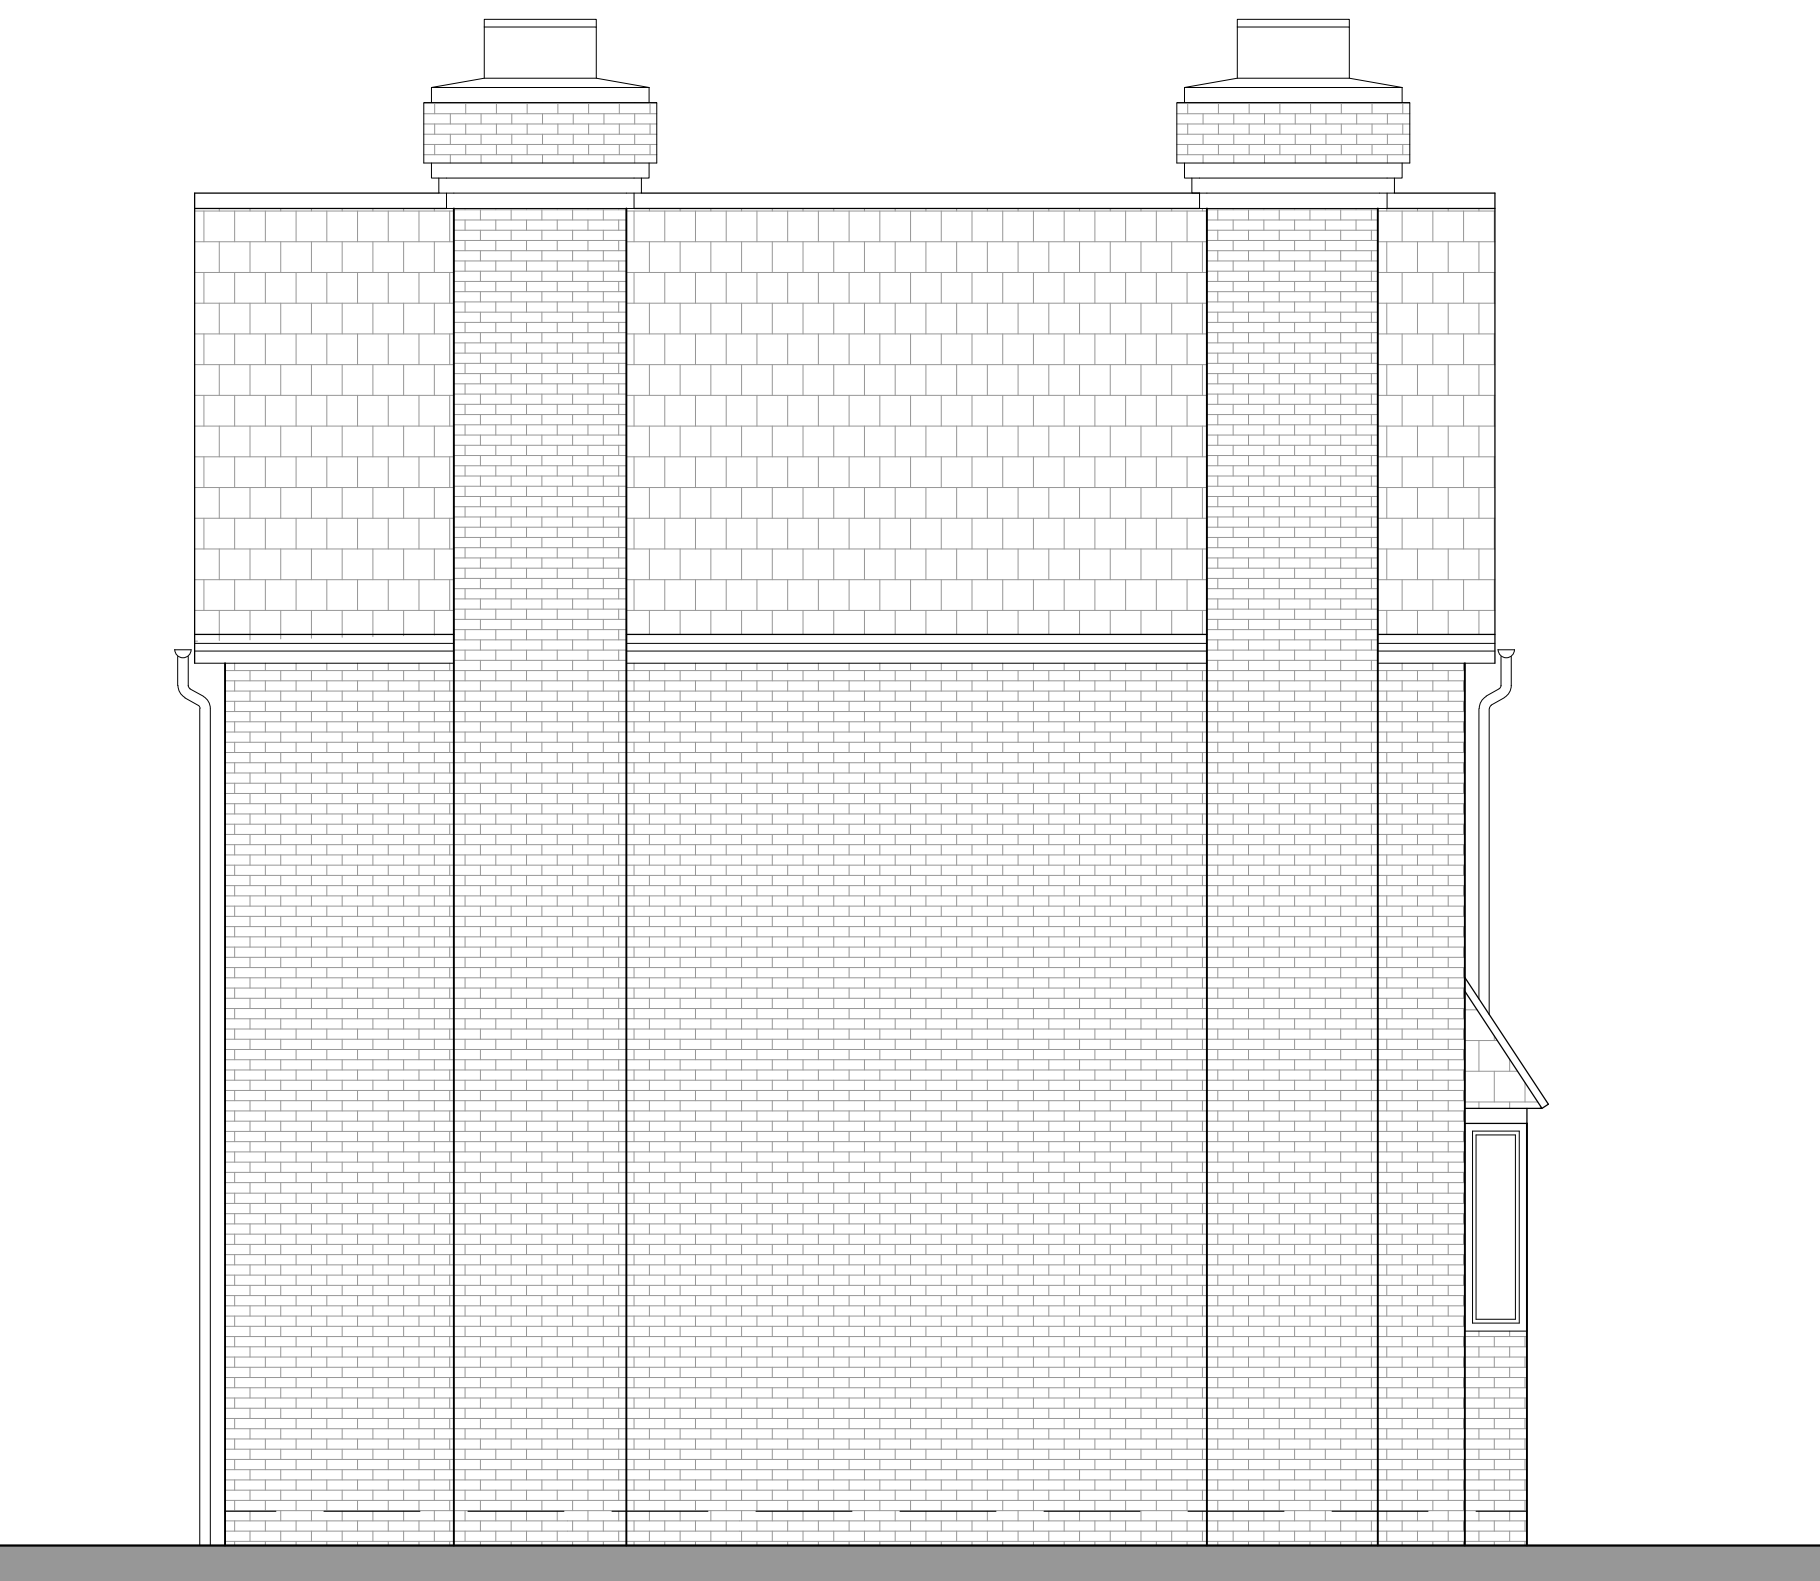


Existing
Side Elevation

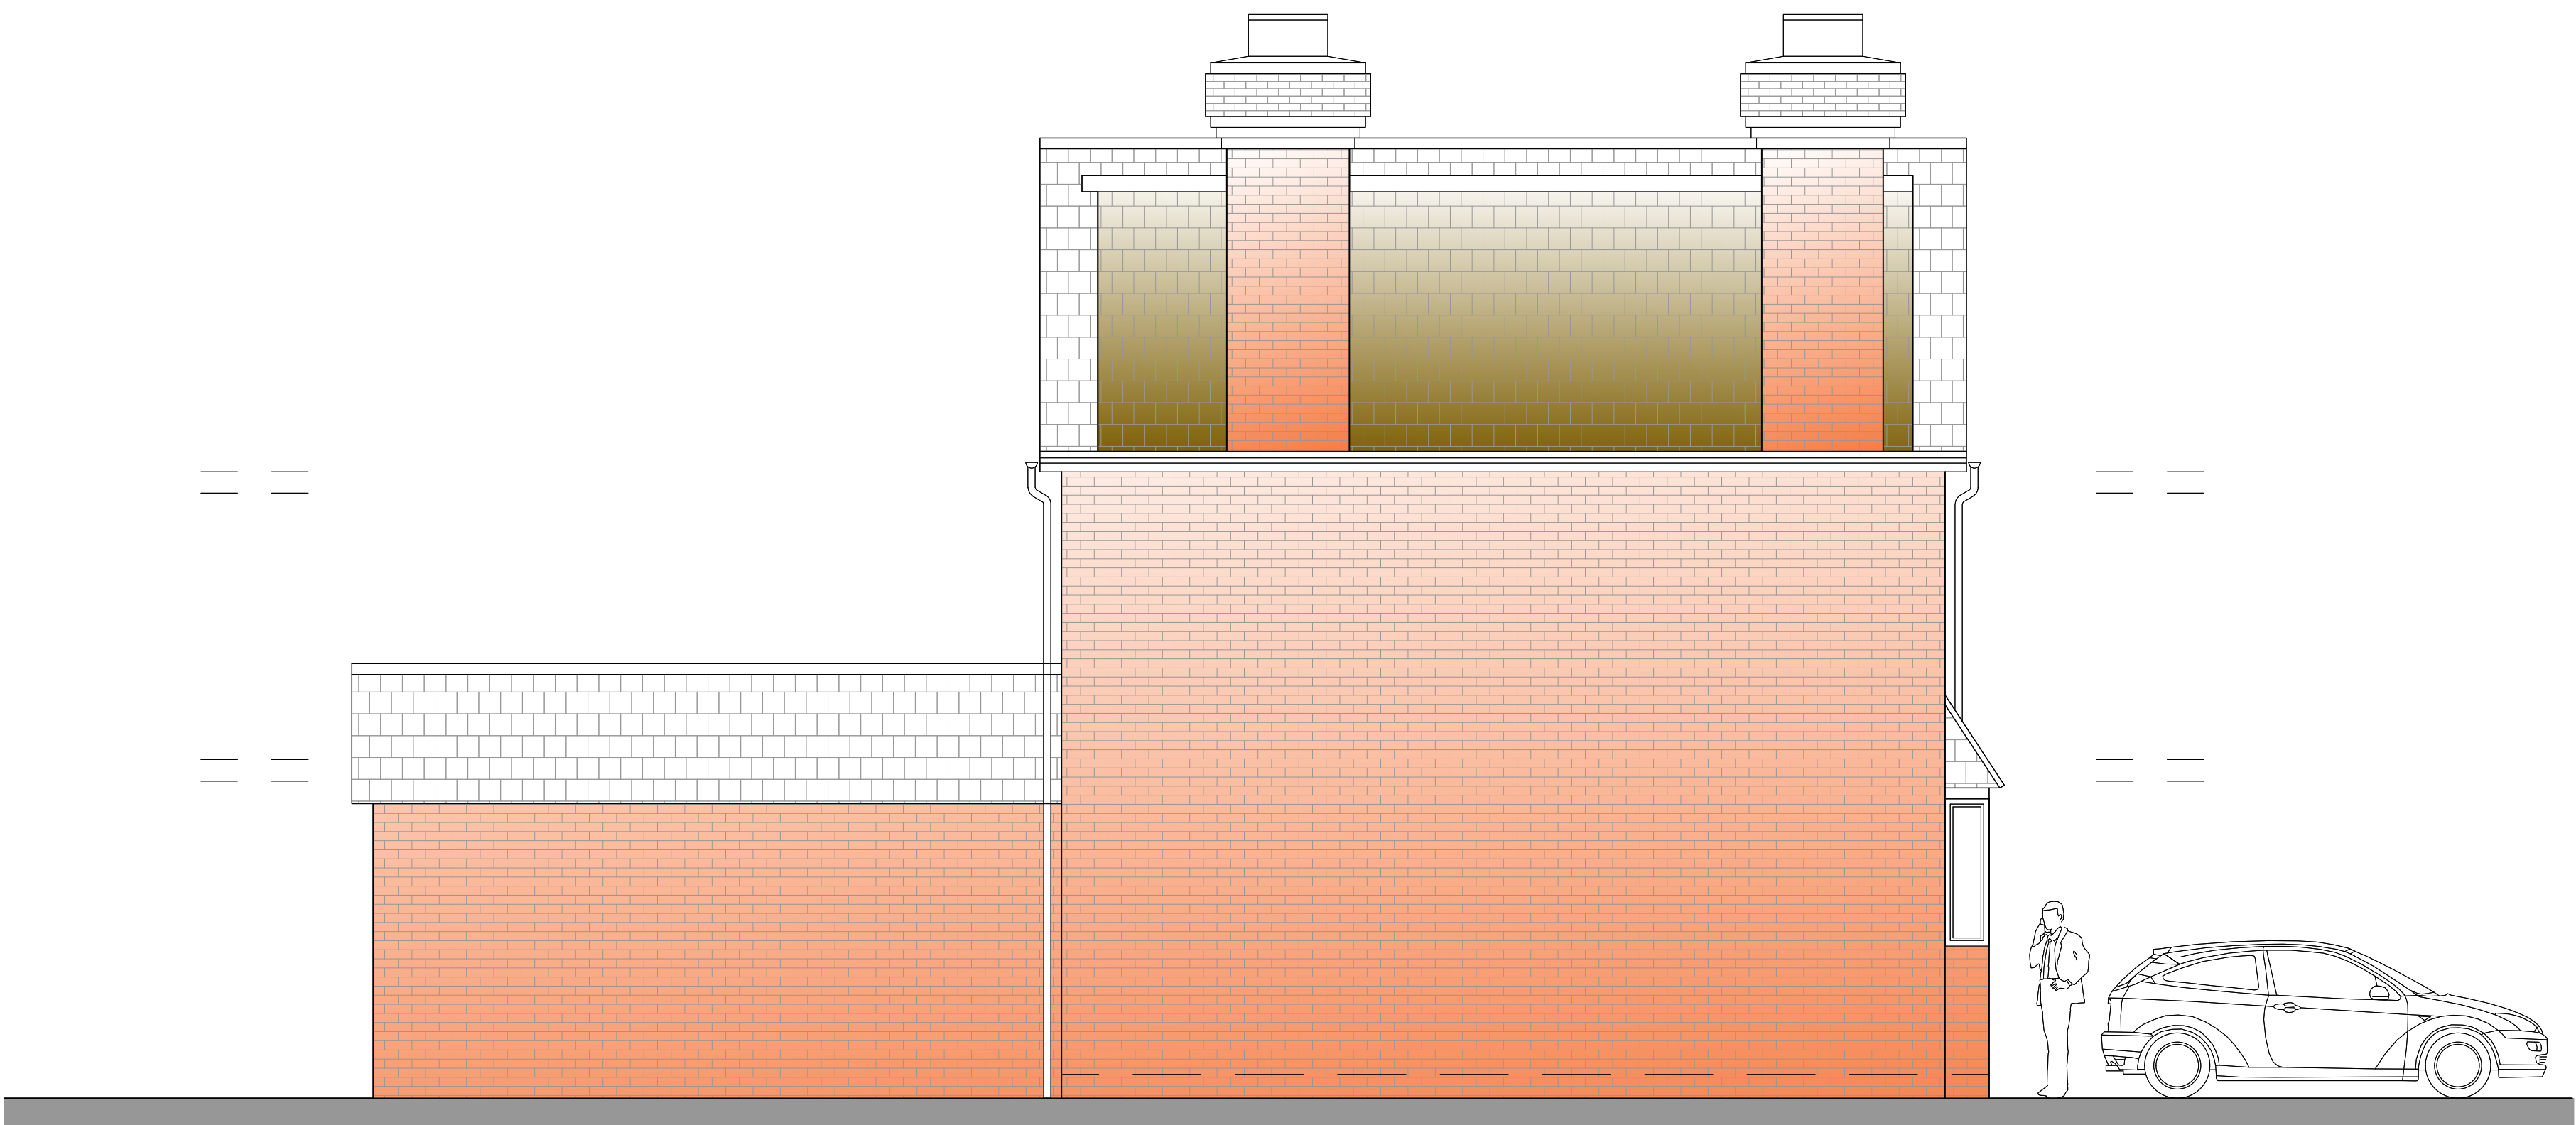

Retrospective
Side Elevation

KEY

PREVIOUS APPROVED
PLANNING

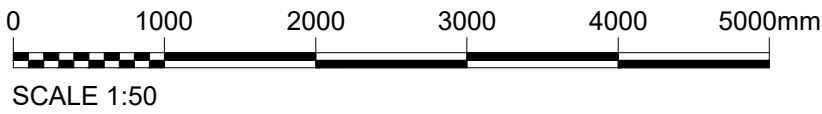

REV	DATE	DRN	CHKD	APPD	DESCRIPTION
E	19.12.24	JA	DA	JA	ISSUED FOR CERTIFICATE OF LAWFULNESS
D	11.06.24	JA	DA	JA	ISSUED FOR PLANNING APPROVAL
C	21.05.24	JA	DA	JA	ISSUED FOR RETROSPECTIVE PLANNING
B	08.04.24	JA	DA	JA	ISSUED FOR RETROSPECTIVE PLAN APP
A	19.03.24	JA	DA	JA	ISSUED FOR CLIENT

For Approval



E: info@bluebirdengineering.co.uk
T: 0118 9583 551F:0118 9583 563
A: 46LondonStreet,Reading,RG1 4SQ

CLIENT Mr Hargun

PROJECT 95 Northumberland Avenue
Reading

TITLE Approved Planning and
Side Elevations
Certificate of Lawfulness

DRAWN JA	DATE March 24	SCALE 1:50 @ A1
-------------	------------------	--------------------

DRG NO A-1110	REV E
------------------	----------