



SIDE

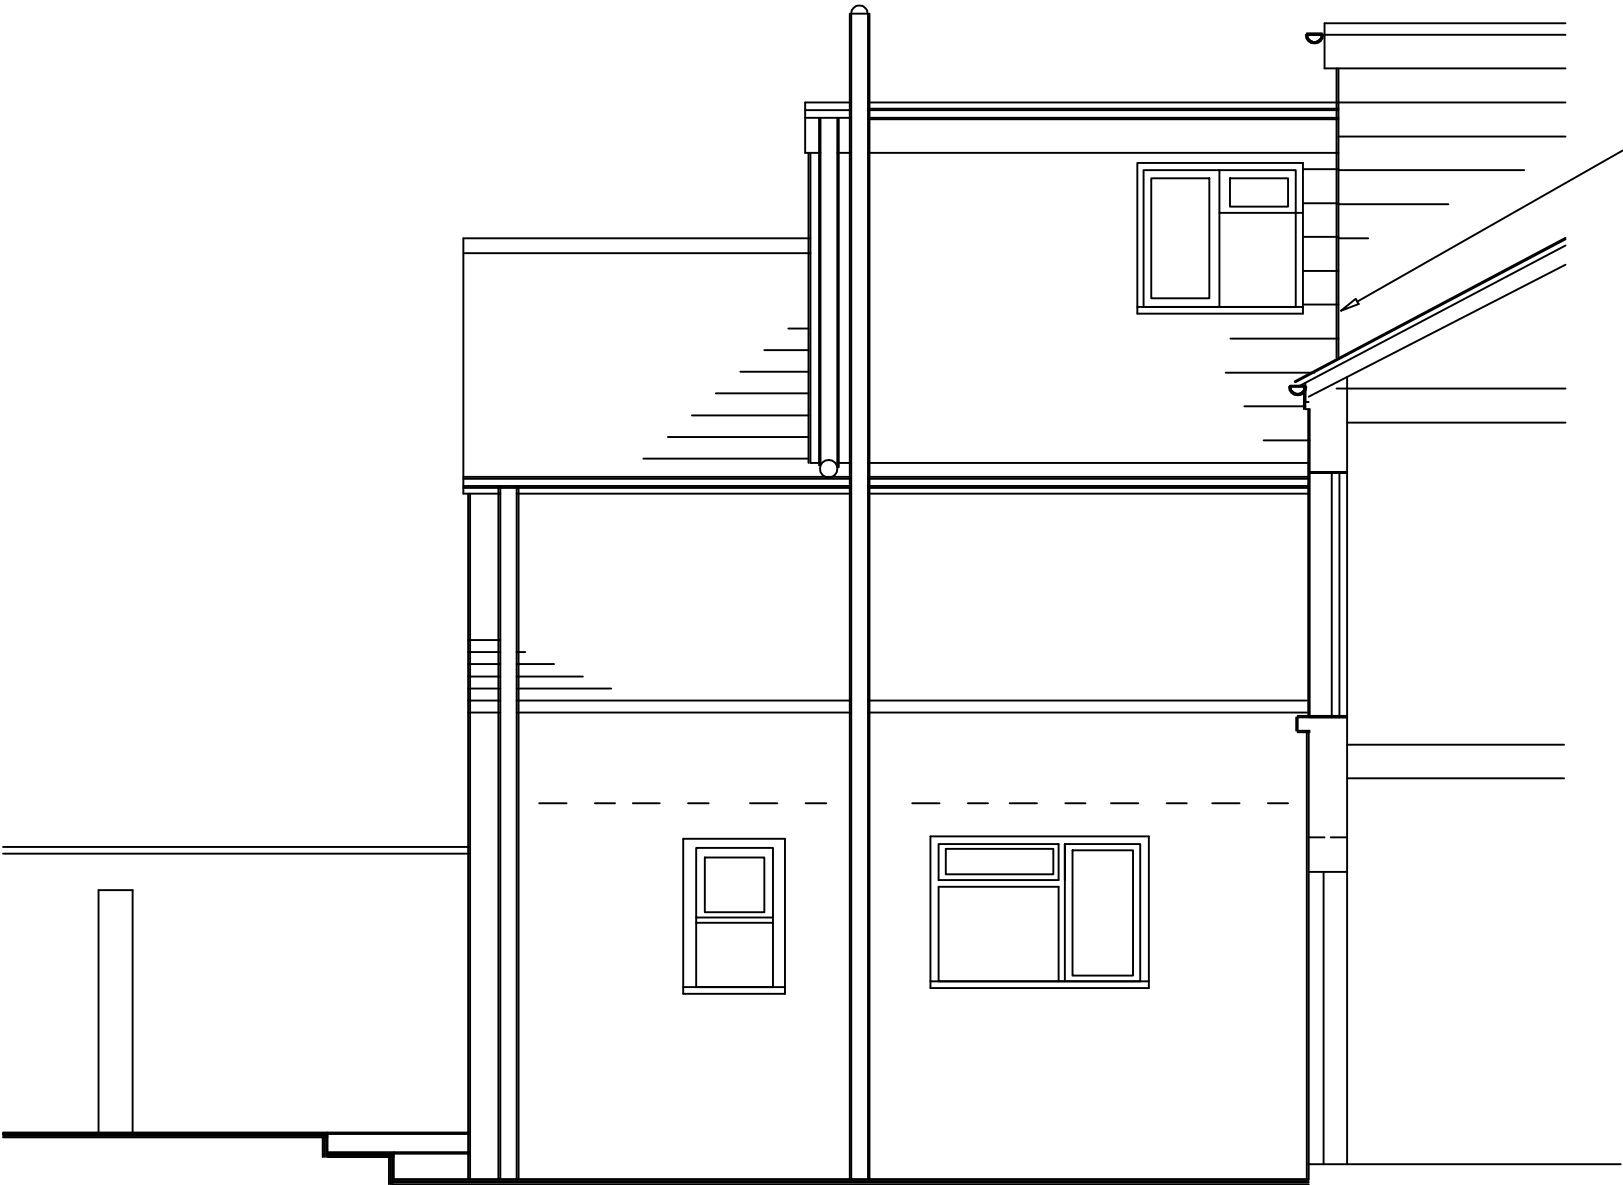

REAR

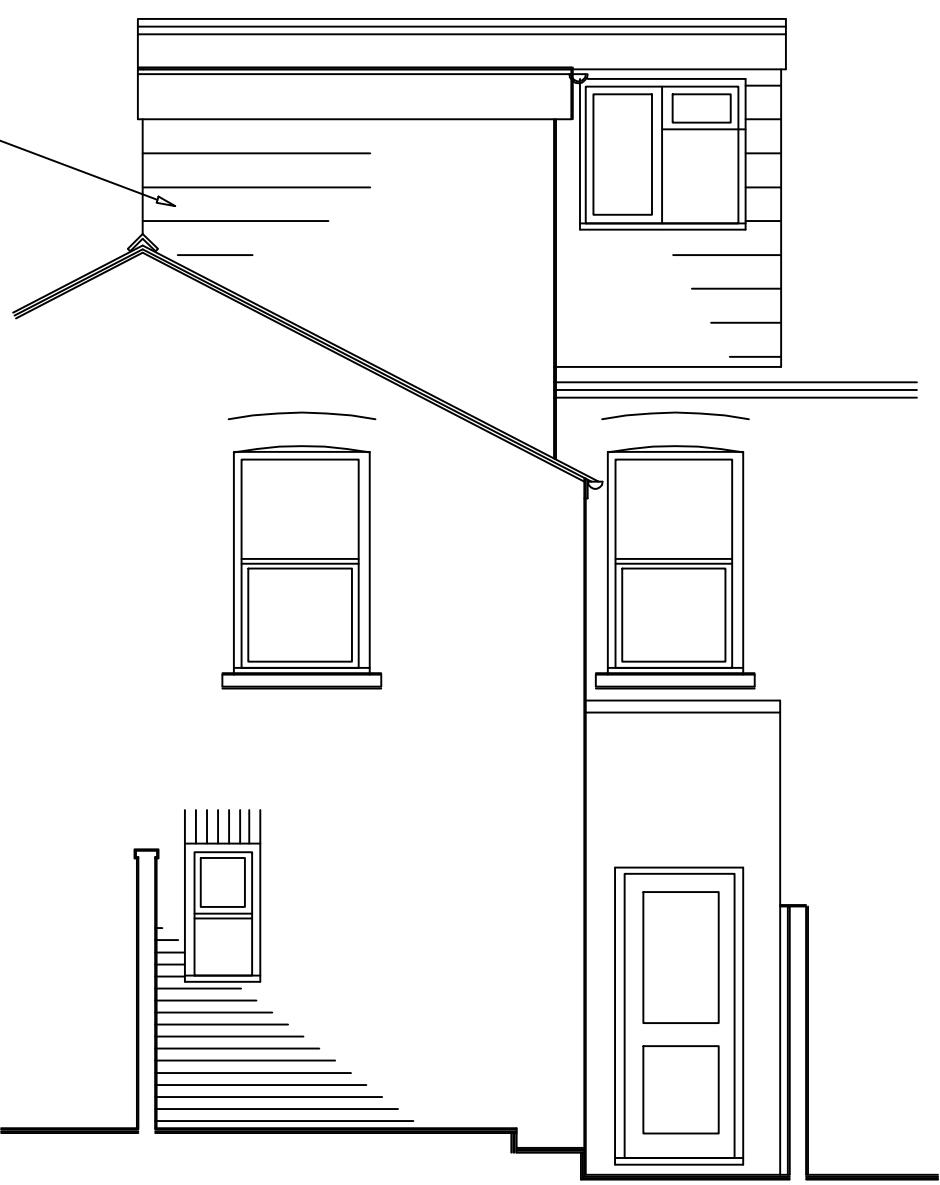

EXISTING DORMERS.

project

70 Grange Avenue
Reading, Berkshire

for
title

Mr M Iqbal
Ground Floor as Existing

Drawing no:


900

11

M D Howlett
architectural consultant
11 Prospect Street, Caversham, Reading
Berkshire RG4 8JB; Tel/Fax: (0118) 947 7117
Email: pmaarc@globalnet.co.uk

Date: March 2025

0 1 2 metres
SCALE: 1:50 on A2; 1:100 on A4.

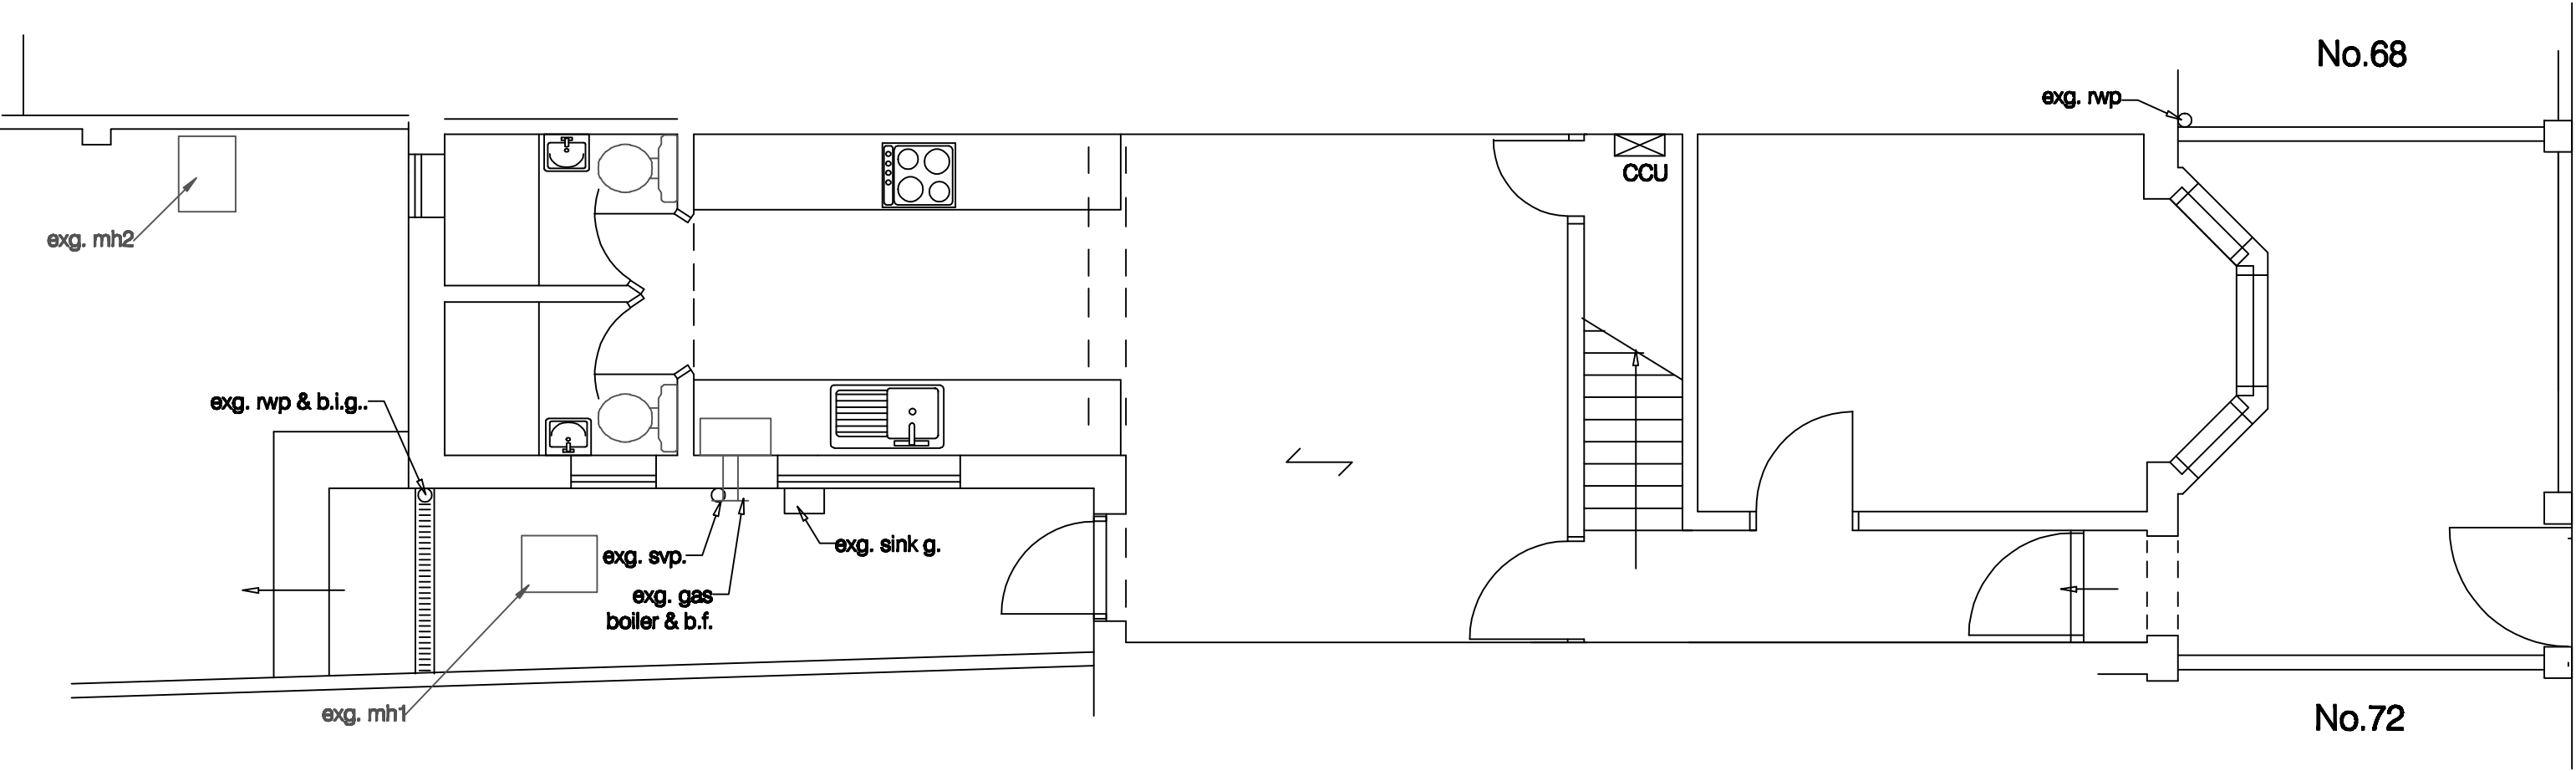

GROUND FLOOR

Grange
Avenue