




GROUND FLOOR

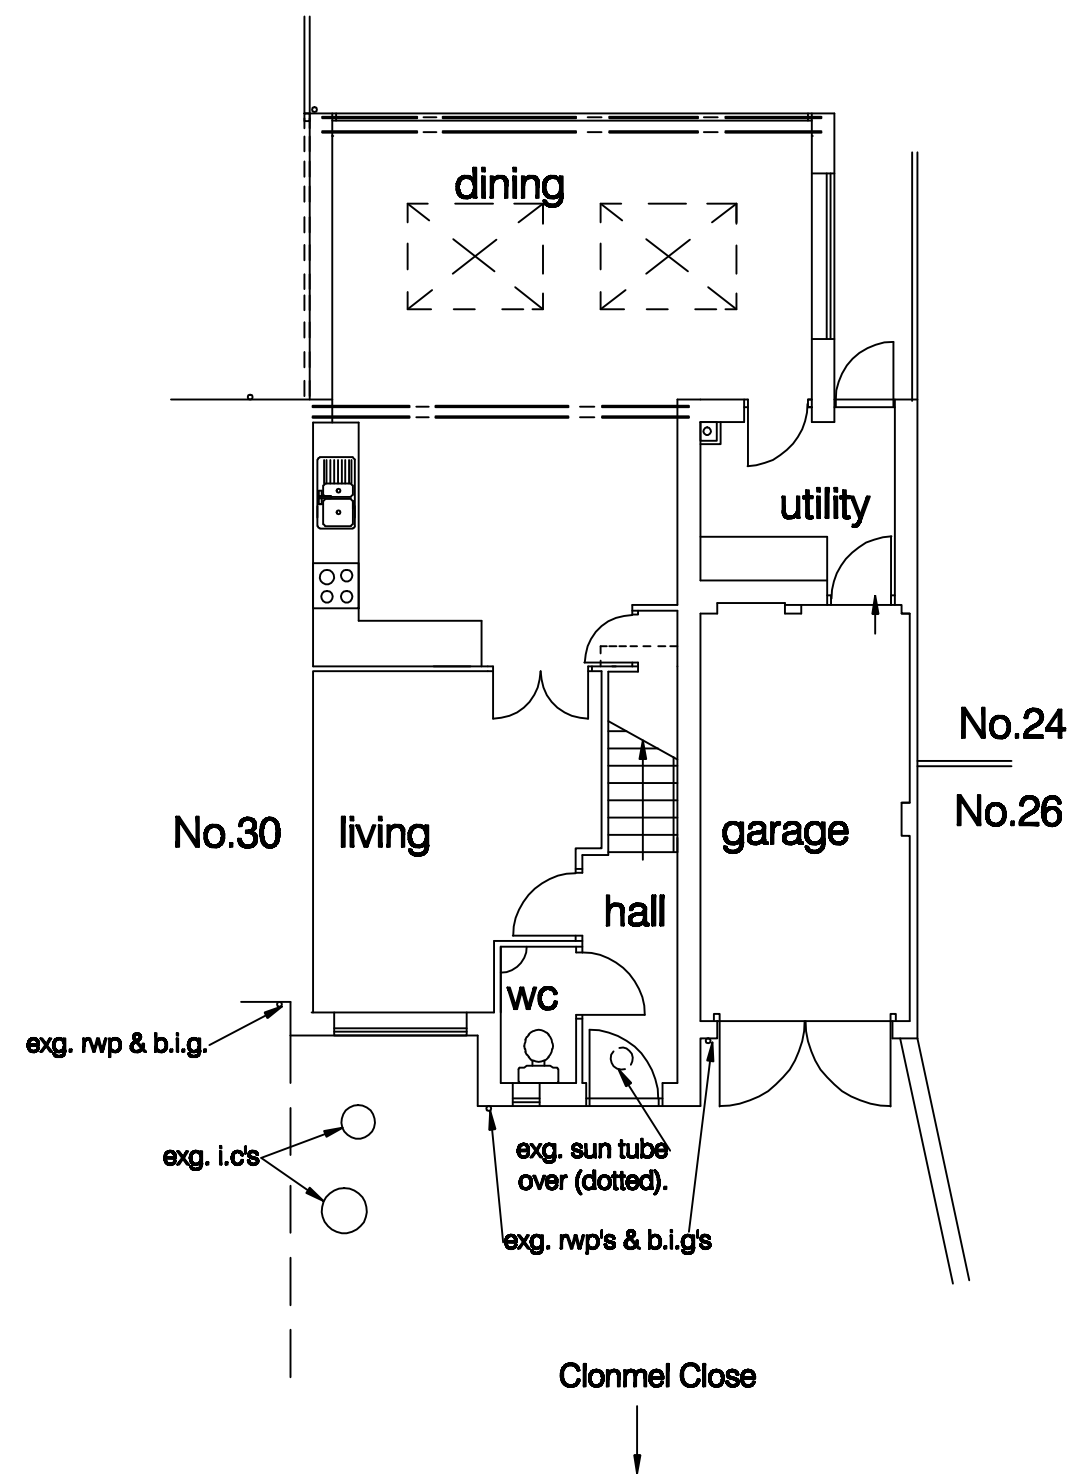

FIRST FLOOR

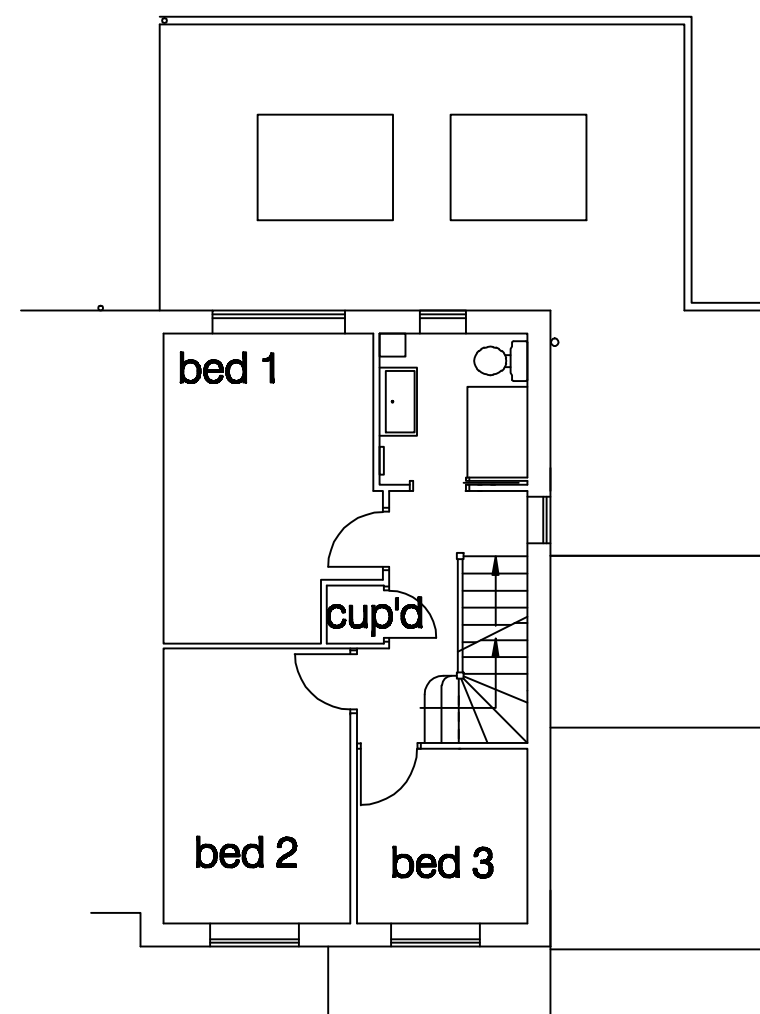

NEW SECOND FLOOR

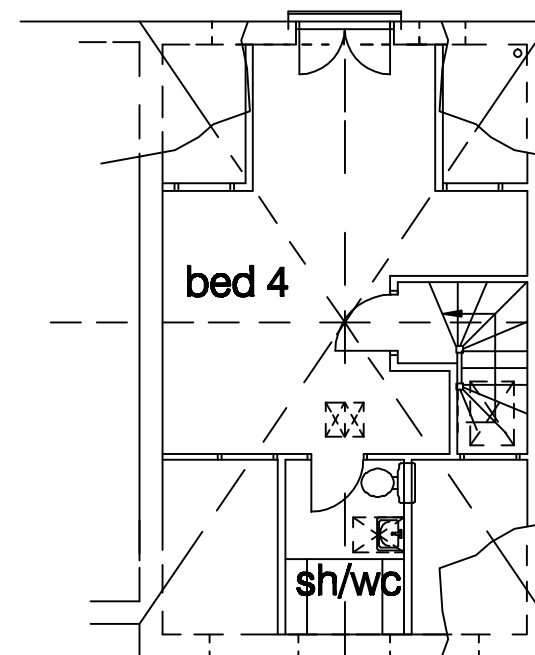

project

28 Clonmel Close, Caversham
Reading, Berkshire

for
title

Mr Stanzione & Ms Kotwa
Plans & Elevations as Existing

Drawing no:

1246 / 31 /

M D Howlett
architectural consultant

11 Prospect Street, Caversham, Reading
Berkshire RG4 8JB; Tel: (0118) 947 7117
Email: pmaarc@globalnet.co.uk


Date: February 2025

0 1 2 metres

SCALE: 1:100@A2; 1:200@A4.




FRONT

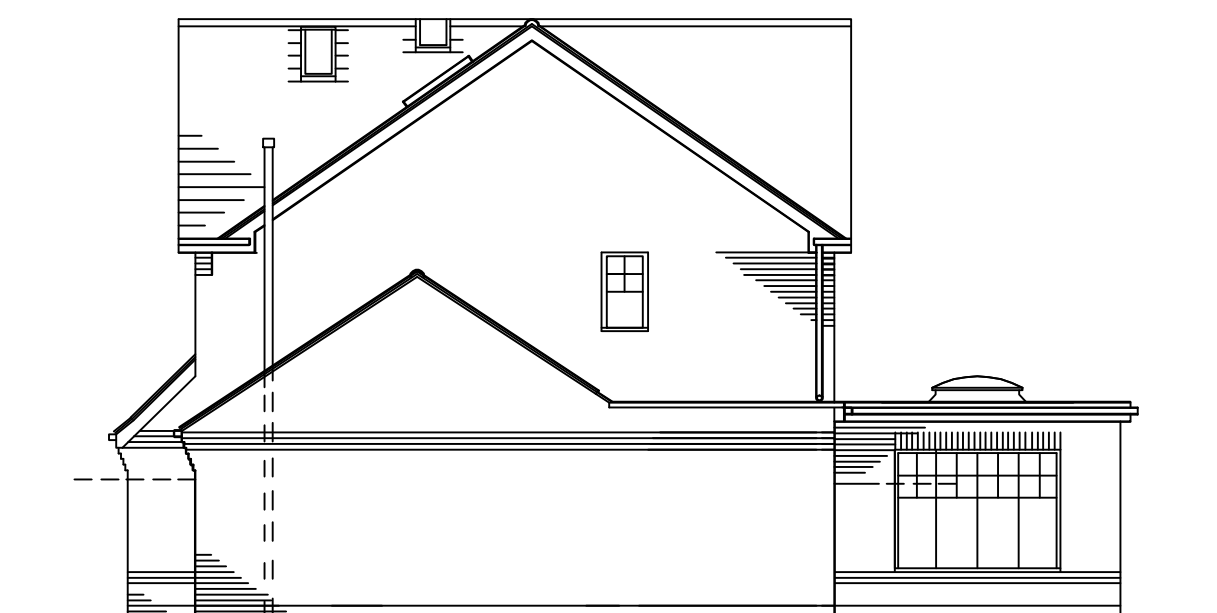

SOUTH



REAR

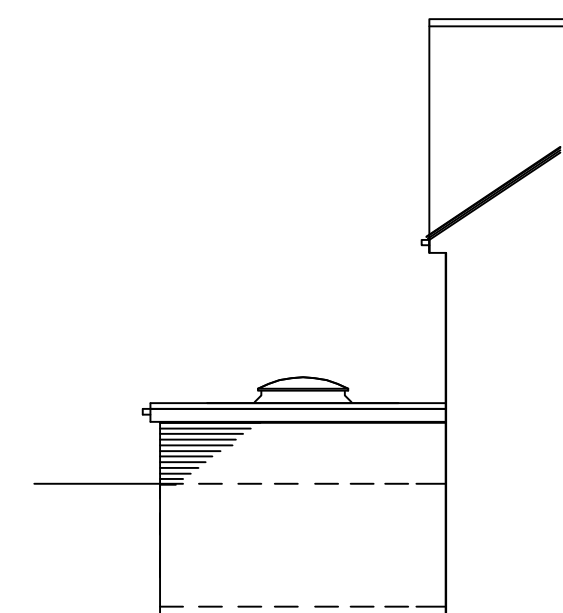

NORTH