


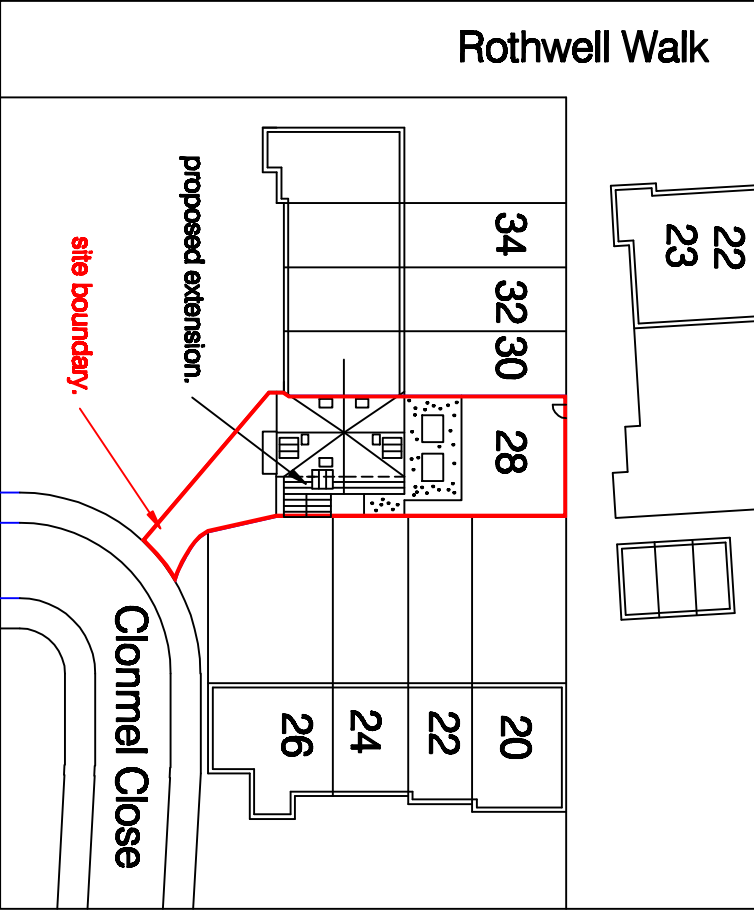

project
for
title

28 Clonmel Close
Caversham, Reading, Berkshire
Ms M Kotwa & Mr P Stanzione
Location and Block Plan

Drawing no: 1246 / 33 / a

M D Howlett
architectural consultant
11 Prospect Street, Caversham, Reading
Berkshire RG4 8JB; Tel/Fax: (0118) 947 7117
Email: pmearc@globalnet.co.uk

Date: April 2020

0 10 20m

Scale: 1:500@A4.

Revision a: Pv panels shown. April 2025.

