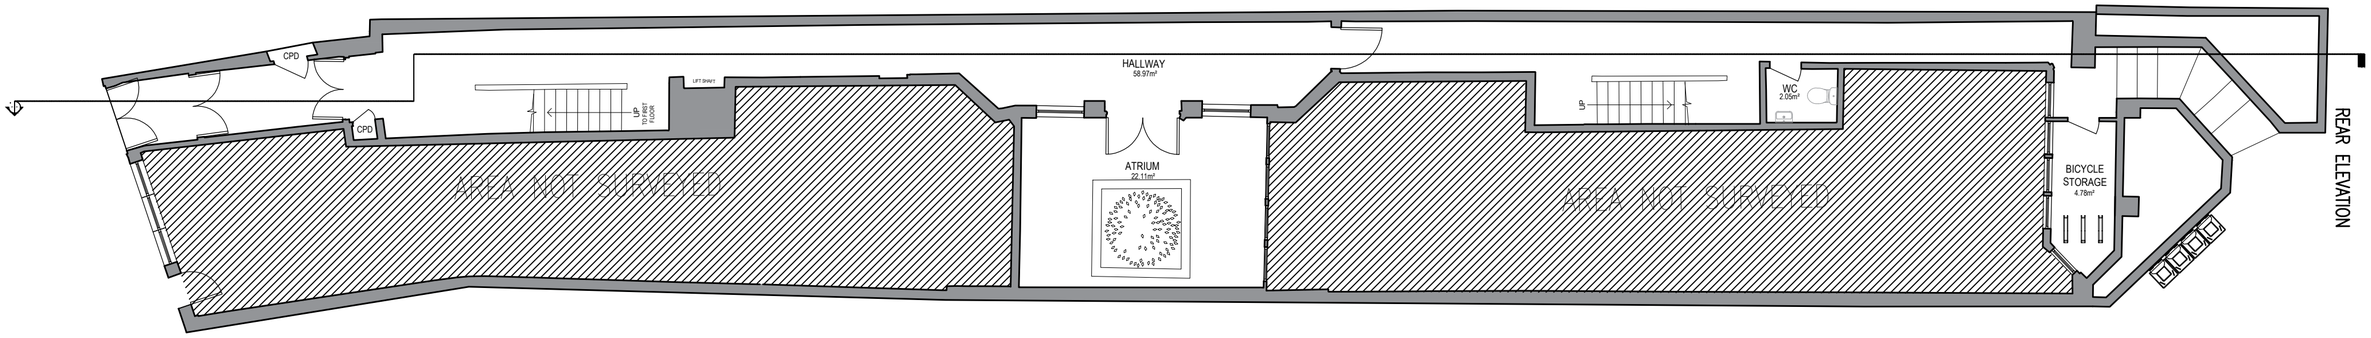

EXISTING GROUND FLOOR

PRESTIGE
PLANNING & BUILDING SERVICES
Prestige Planning Ltd.
Unit 6 Grosvenor Way
London
E5 9ND

T: 0203 935 3434
M: 07824628403
E: davidmotzen@gmail.com

CLIENT:

PROJECT DETAILS

TO CREATE A 2 FLATS
ON THE FIRST FLOOR

PROPERTY ADDRESS

81 LONDON STREET
READING RG 1 4QA

DRAWING TITLE

EXISTING GROUND FLOOR

REVISION	DRAWING NO.
RV00	EX01

SCALE
1:100
[@ A3]

N

0 1 2 3 Meters

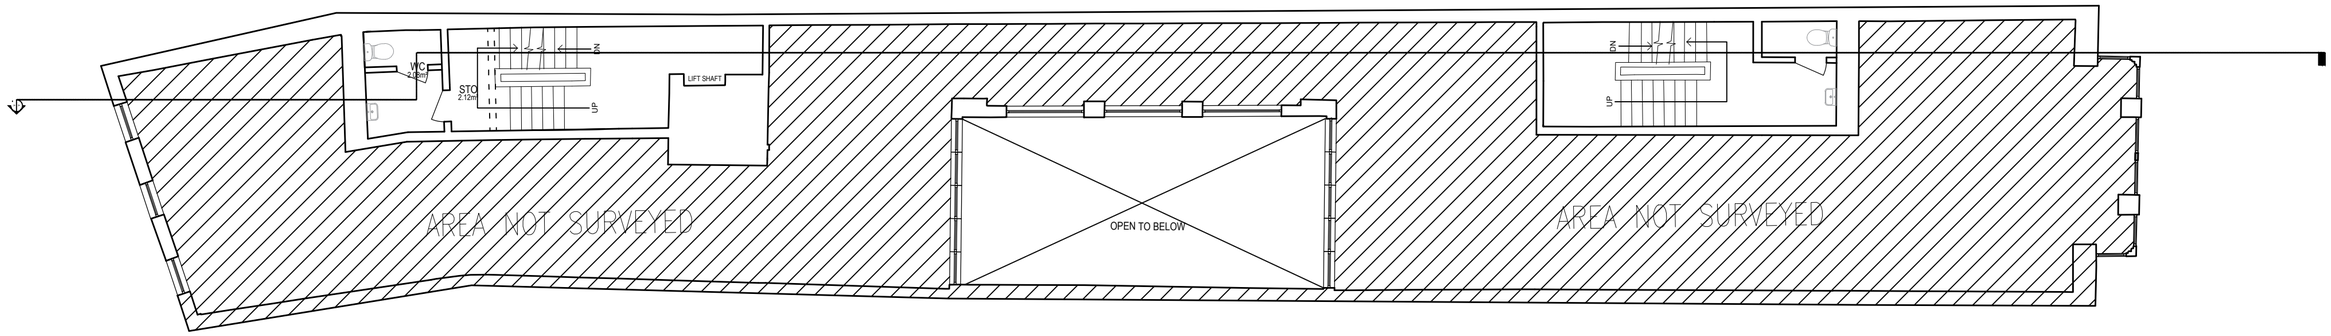

EXISTING FIRST FLOOR

PRESTIGE
PLANNING & BUILDING SERVICES

Prestige Planning Ltd.
Unit 6 Grosvenor Way
London
E5 9ND

T: 0203 935 3434
M: 07824628403
E: davidmotzen@gmail.com

CLIENT:

PROJECT DETAILS

TO CREATE A 2 SELF CONTAINED UNITS ON THE FIRST FLOOR

PROPERTY ADDRESS

81 LONDON STREET
READING RG 1 4QA

DRAWING TITLE

EXISTING FIRST FLOOR

REVISION	DRAWING NO.
RV00	EX02

SCALE
1:100
[@ A3]

N

0 1 2 3 Meters

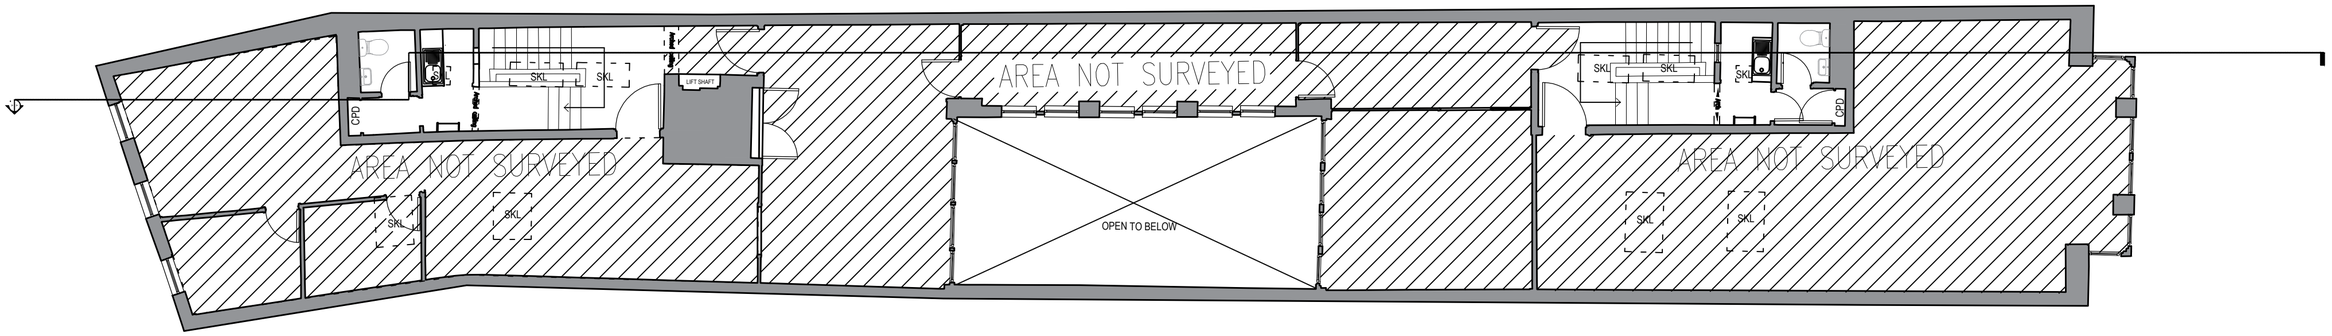

EXISTING SECOND FLOOR

PRESTIGE
PLANNING & BUILDING SERVICES

Prestige Planning Ltd.
Unit 6 Grosvenor Way
London
E5 9ND

T: 0203 935 3434
M: 07824628403
E: davidmotzen@gmail.com

CLIENT:

PROJECT DETAILS

TO CREATE A 2 SELF CONTAINED UNITS ON THE FIRST FLOOR

PROPERTY ADDRESS

81 LONDON STREET
READING RG 1 4QA

DRAWING TITLE

EXISTING SECOND FLOOR

REVISION	DRAWING NO.
RV00	EX03

SCALE
1:100
[@ A3]

N

0 1 2 3 Meters

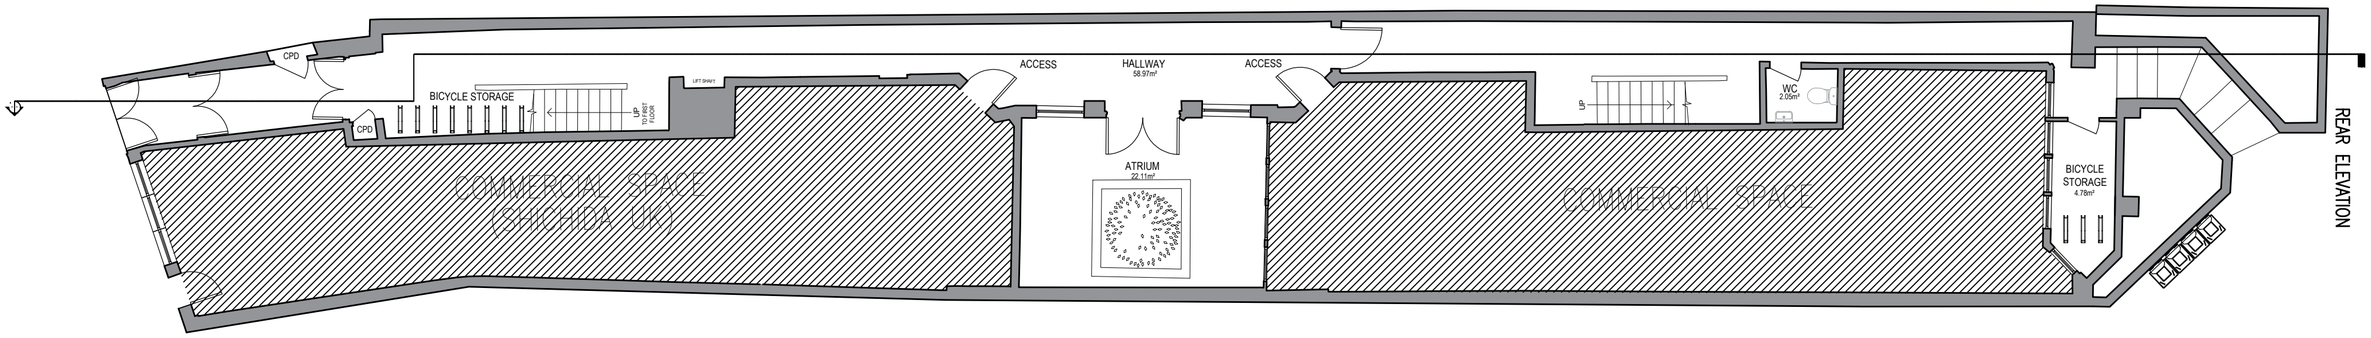

PROPOSED GROUND FLOOR

PROPOSED GIA : 83.11 sqm

PRESTIGE
PLANNING & BUILDING SERVICES
Prestige Planning Ltd.
Unit 6 Grosvenor Way
London
E5 9ND

T: 0203 935 3434
M: 07824628403
E: davidmotzen@gmail.com

CLIENT:

PROJECT DETAILS

TO CREATE A 2 FLATS
ON THE FIRST FLOOR

PROPERTY ADDRESS

81 LONDON STREET
READING RG 1 4QA

DRAWING TITLE

PROPOSED GROUND FLOOR

REVISION	DRAWING NO.
RV00	PR01

SCALE
1:100
[@ A3]

N

0 1 2 3 Meters

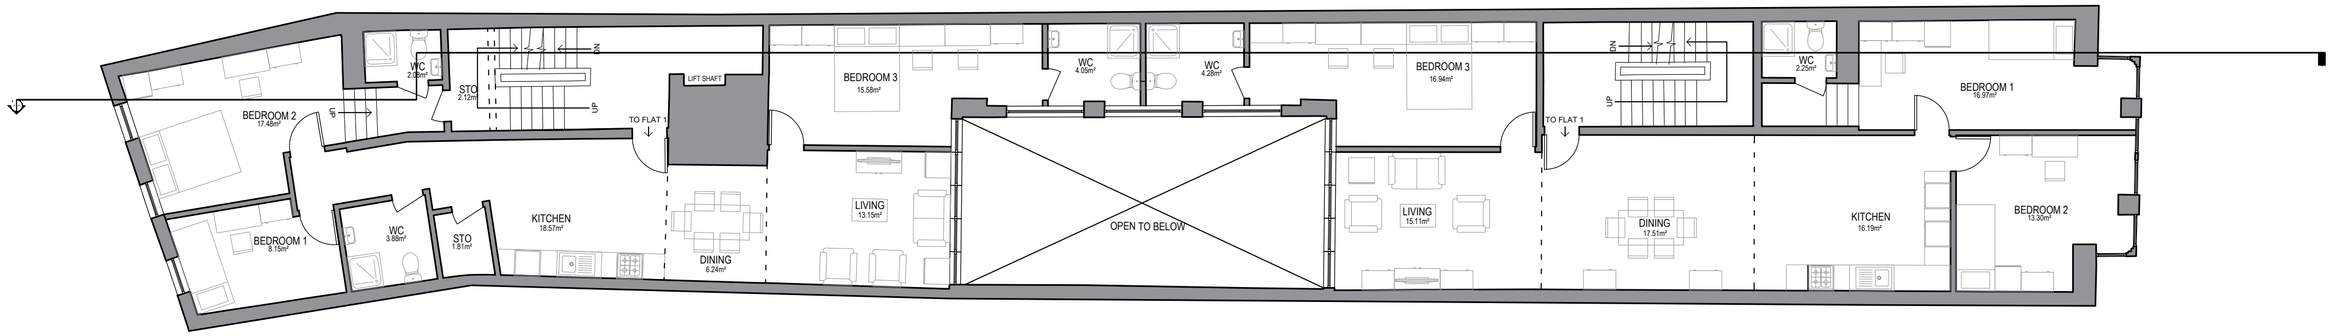

PROPOSED FIRST FLOOR

PROPOSED GIA : 193.41 sqm

PRESTIGE
PLANNING & BUILDING SERVICES

Prestige Planning Ltd.
Unit 6 Grosvenor Way
London
E5 9ND

T: 0203 935 3434
M: 07824628403
E: davidmotzen@gmail.com

CLIENT:

PROJECT DETAILS

TO CREATE A 2 SELF CONTAINED UNITS ON THE FIRST FLOOR

PROPERTY ADDRESS

81 LONDON STREET
READING RG 1 4QA

DRAWING TITLE

PROPOSED FIRST FLOOR

REVISION	DRAWING NO.
RV00	PR02

SCALE
1:100
[@ A3]

N

0 1 2 3 Meters

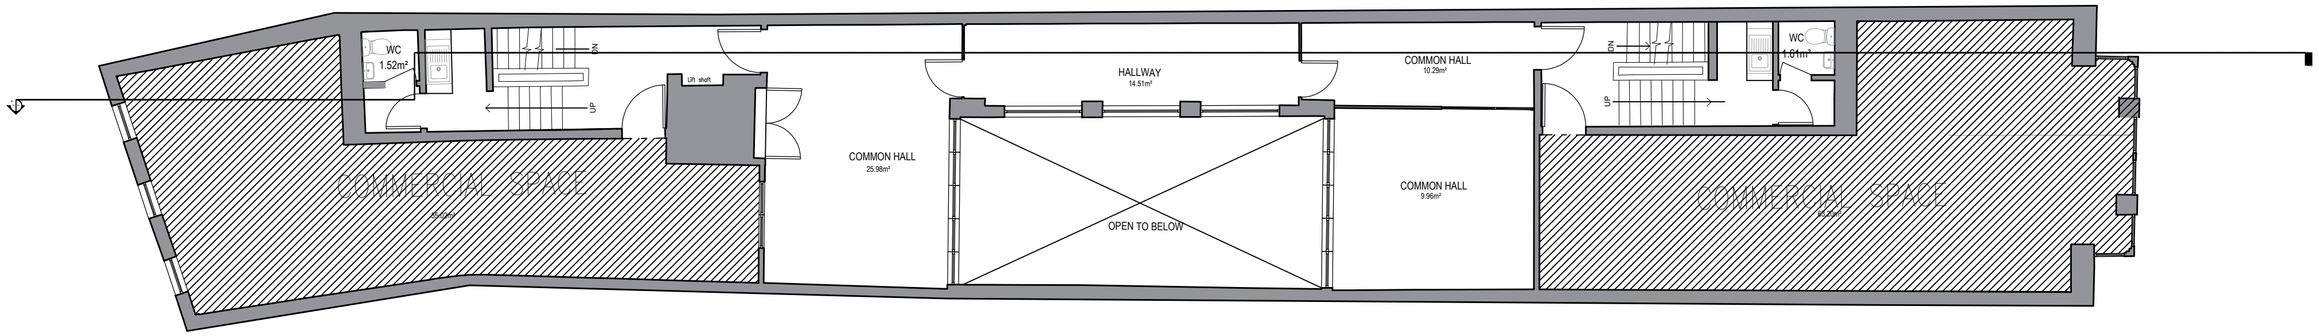

PROPOSED SECOND FLOOR

PROPOSED GIA : 193.41 sqm

PRESTIGE
PLANNING & BUILDING SERVICES

Prestige Planning Ltd.
Unit 6 Grosvenor Way
London
E5 9ND

T: 0203 935 3434
M: 07824628403
E: davidmotzen@gmail.com

CLIENT:

PROJECT DETAILS

TO CREATE A 2 SELF CONTAINED UNITS ON THE FIRST FLOOR

PROPERTY ADDRESS

81 LONDON STREET
READING RG 1 4QA

DRAWING TITLE

PROPOSED SECOND FLOOR

REVISION	DRAWING NO.
RV00	PR03

SCALE
1:100
[@ A3]

N

0 1 2 3 Meters