


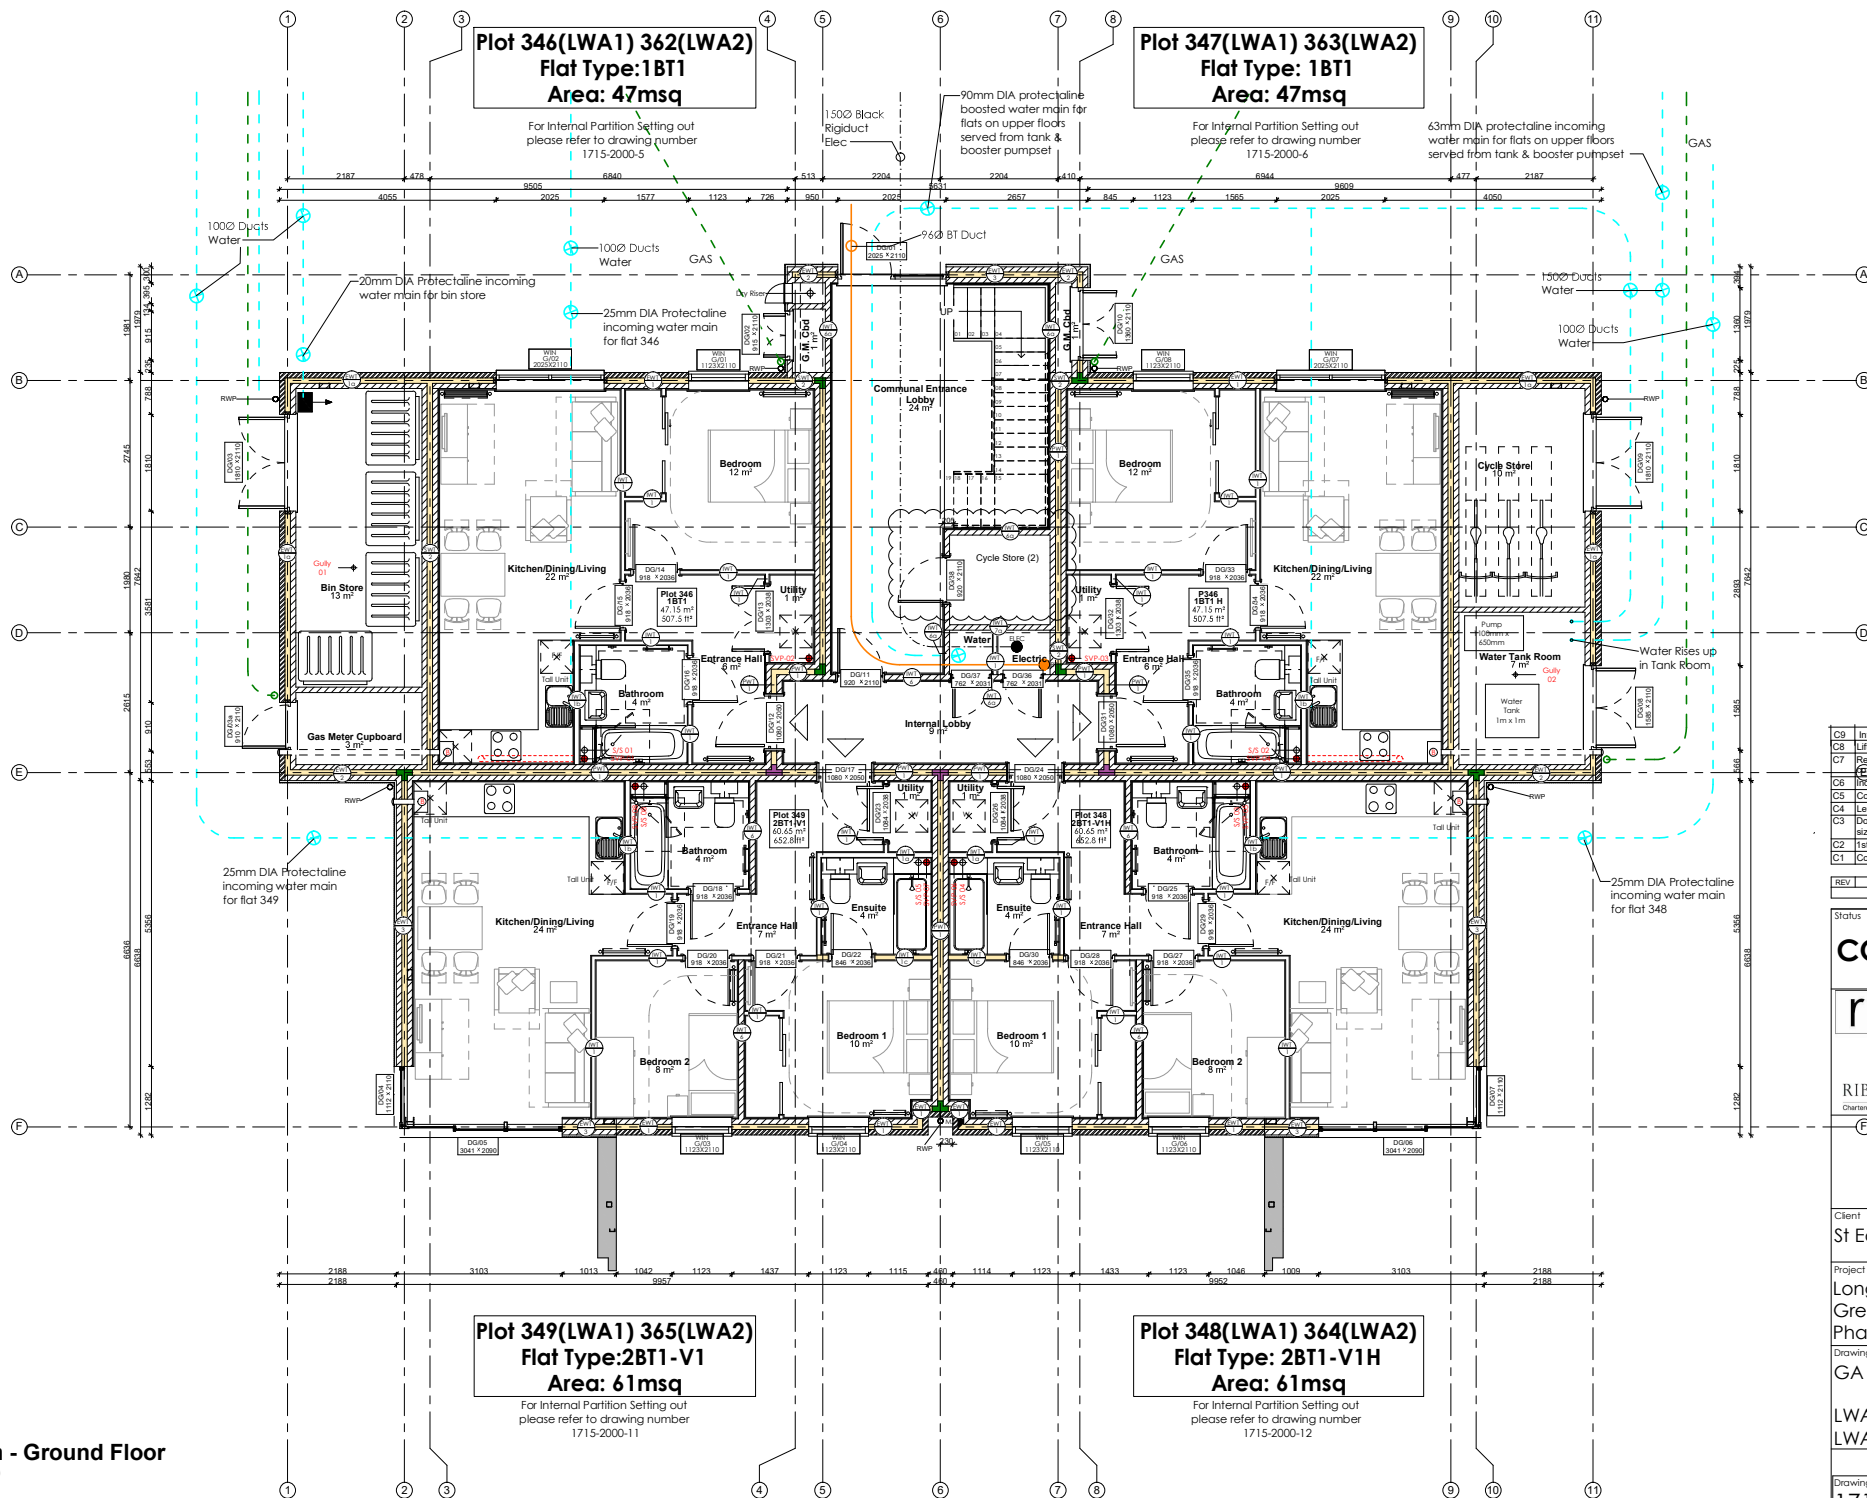

C9	Internal Cycle Store Added	23/11/24
C8	Lift removed	27/11/20
C7	Revised in accordance with client	06/07/20
C6	Comments received 30/06/20	
C5	Planning Services added	17/01/19
C4	Construction Issue	24/05/18
C3	Leftside G.M. Cld Adjusted	07/02/18
C2	Door ribs increased to take radiators/	15/01/18
C1	1st FL LWA 2 Plot No. Updated	08/01/18
C1	Construction Issue	05/01/18

REV	AMENDMENTS	DATE
-----	------------	------

Status

CONSTRUCTION

Robert Rigby Architects
42 Portman Road, Reading,
Berkshire, RG30 1EA

tel: 0118 959 4932
enquiries@rigbyarchitects.com
www.rigbyarchitects.com

RIBA **ar**
Chartered Practice

Client
St Edward

Project Address
**Longwater Apartments
Green Park Village
Phase-3B**

Drawing Title
GA Plan - Ground Floor

LWA 1: Plots :346 - 361
LWA 2: Plots :362 - 377

1 : 50 @ A1 01/23/07

Drawing Number
1715 - 1100-0

Rev.