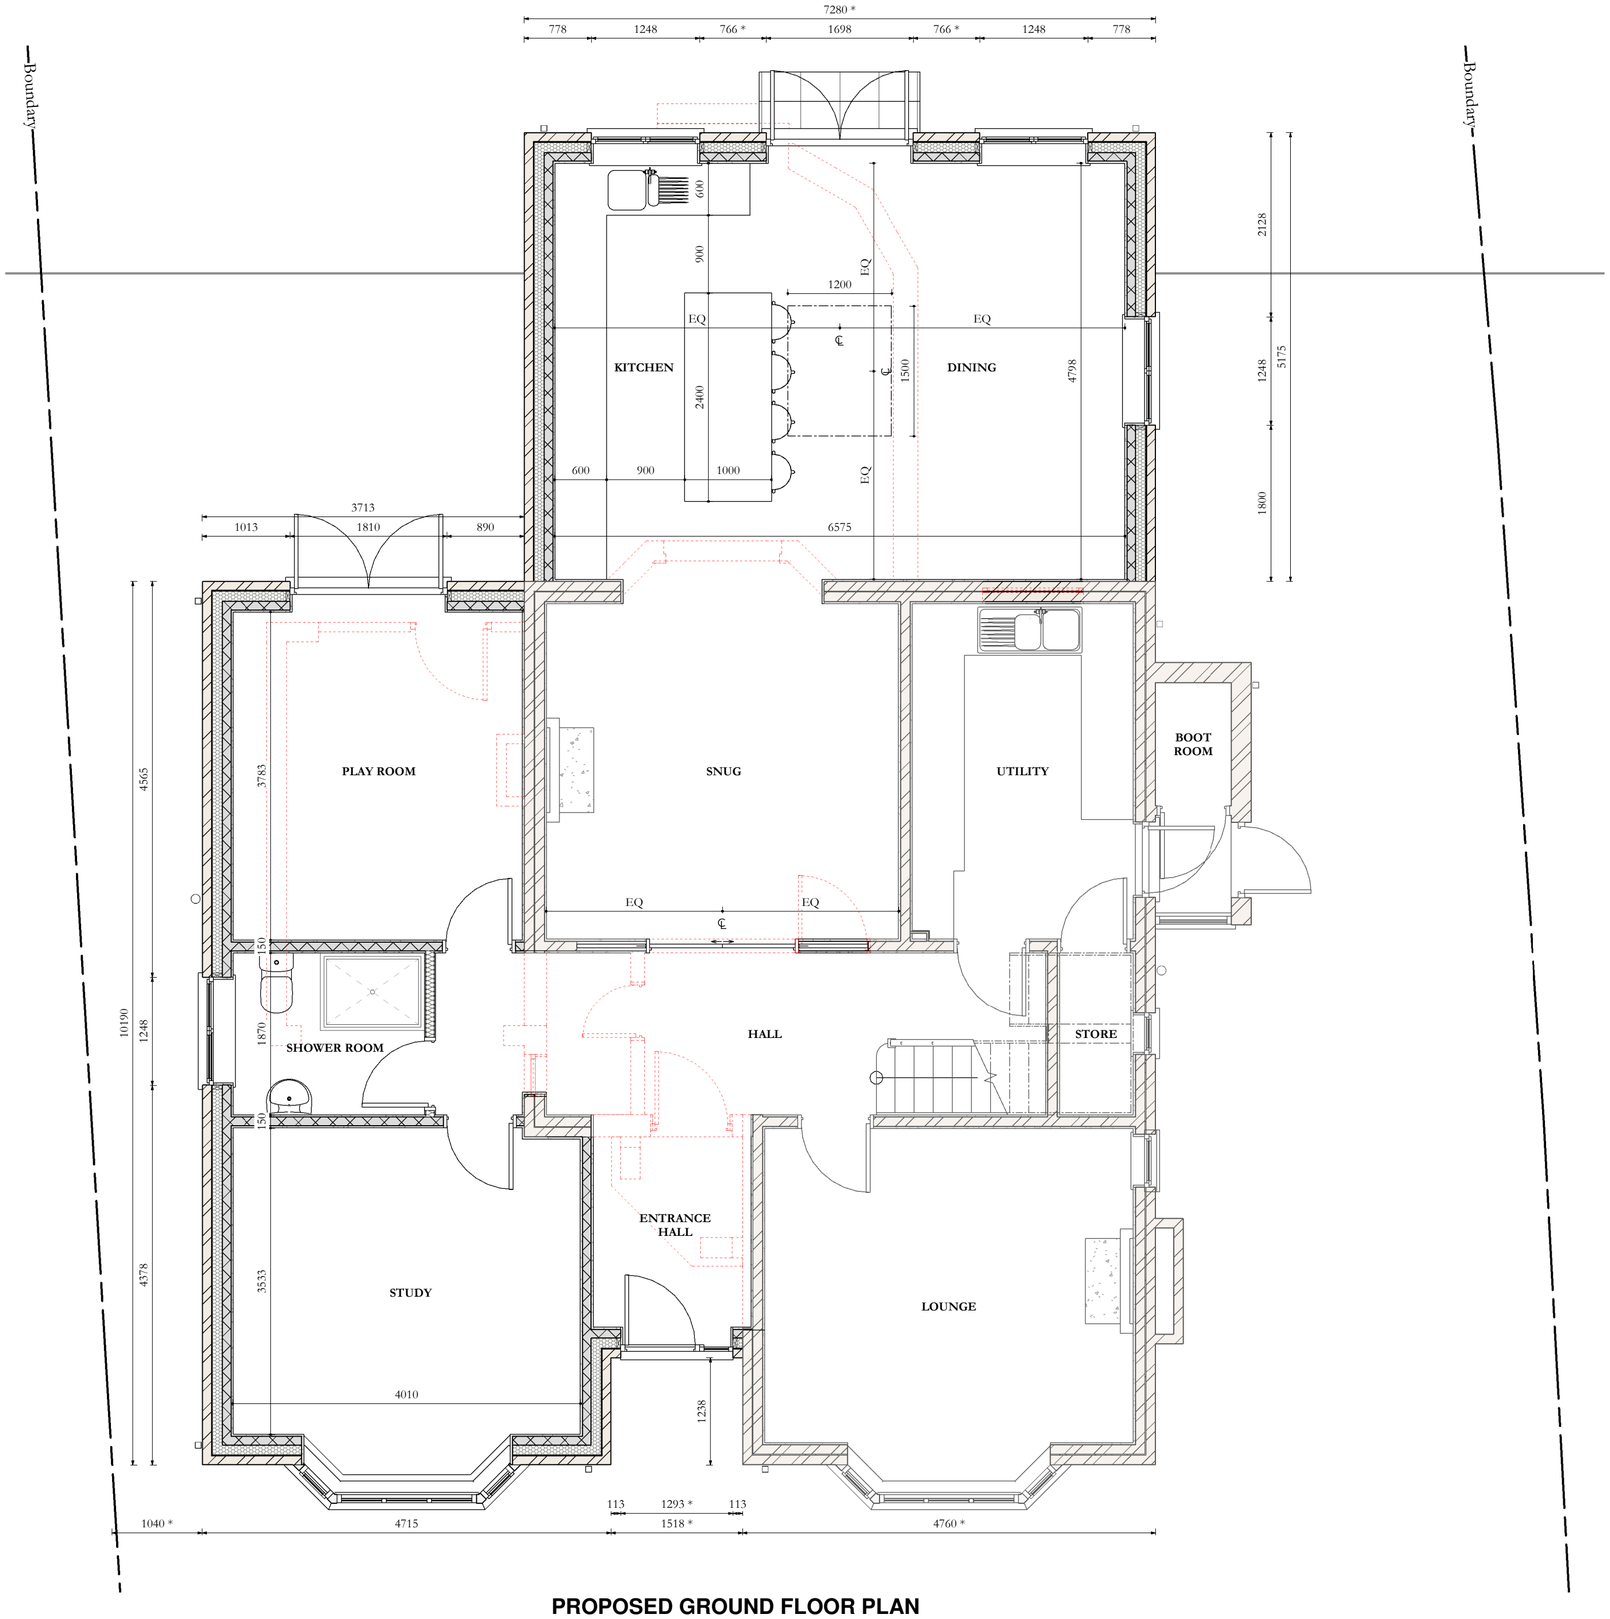

PROPOSED GROUND FLOOR PLAN

Scale 1 : 50

(Scale 1:50 at A2)
0 500 1,000 1,500 2,500 3,500 mm

© Copyright of Redman Timbers Partnership. No disclosure or copy may be made without the written permission of Redman Timbers Partnership. All dimensions to be verified on site, all works to comply with current building regulations

Dimensions marked with * (asterisk) are based on the existing and are to be checked & confirmed on site prior ordering of materials

Rev.	Revision Details	By	Date
A	PLANNING ISSUE	JMR	04.04.2025
0	FIRST ISSUE	JMR	15.02.2025

Client
MR. K. & MRS. R. DWYER

Project Location
116 KIDMORE END ROAD, EMMER GREEN, READING, BERKSHIRE. RG4 8SL

Project Description
TWO STOREY SIDE & SINGLE STOREY REAR EXTENSIONS

Drawing Title
PROPOSED GROUND FLOOR PLAN

Drawn	JMR	Drawing No.	RTP-00124-006-A
Date	04.04.2025		
Scale	1 : 50	Sheet Size	A2

Redman Timbers Partnership
Architectural & Building Surveying Services
www.RedmanTimbers.co.uk

11/14/2025 10:08:23