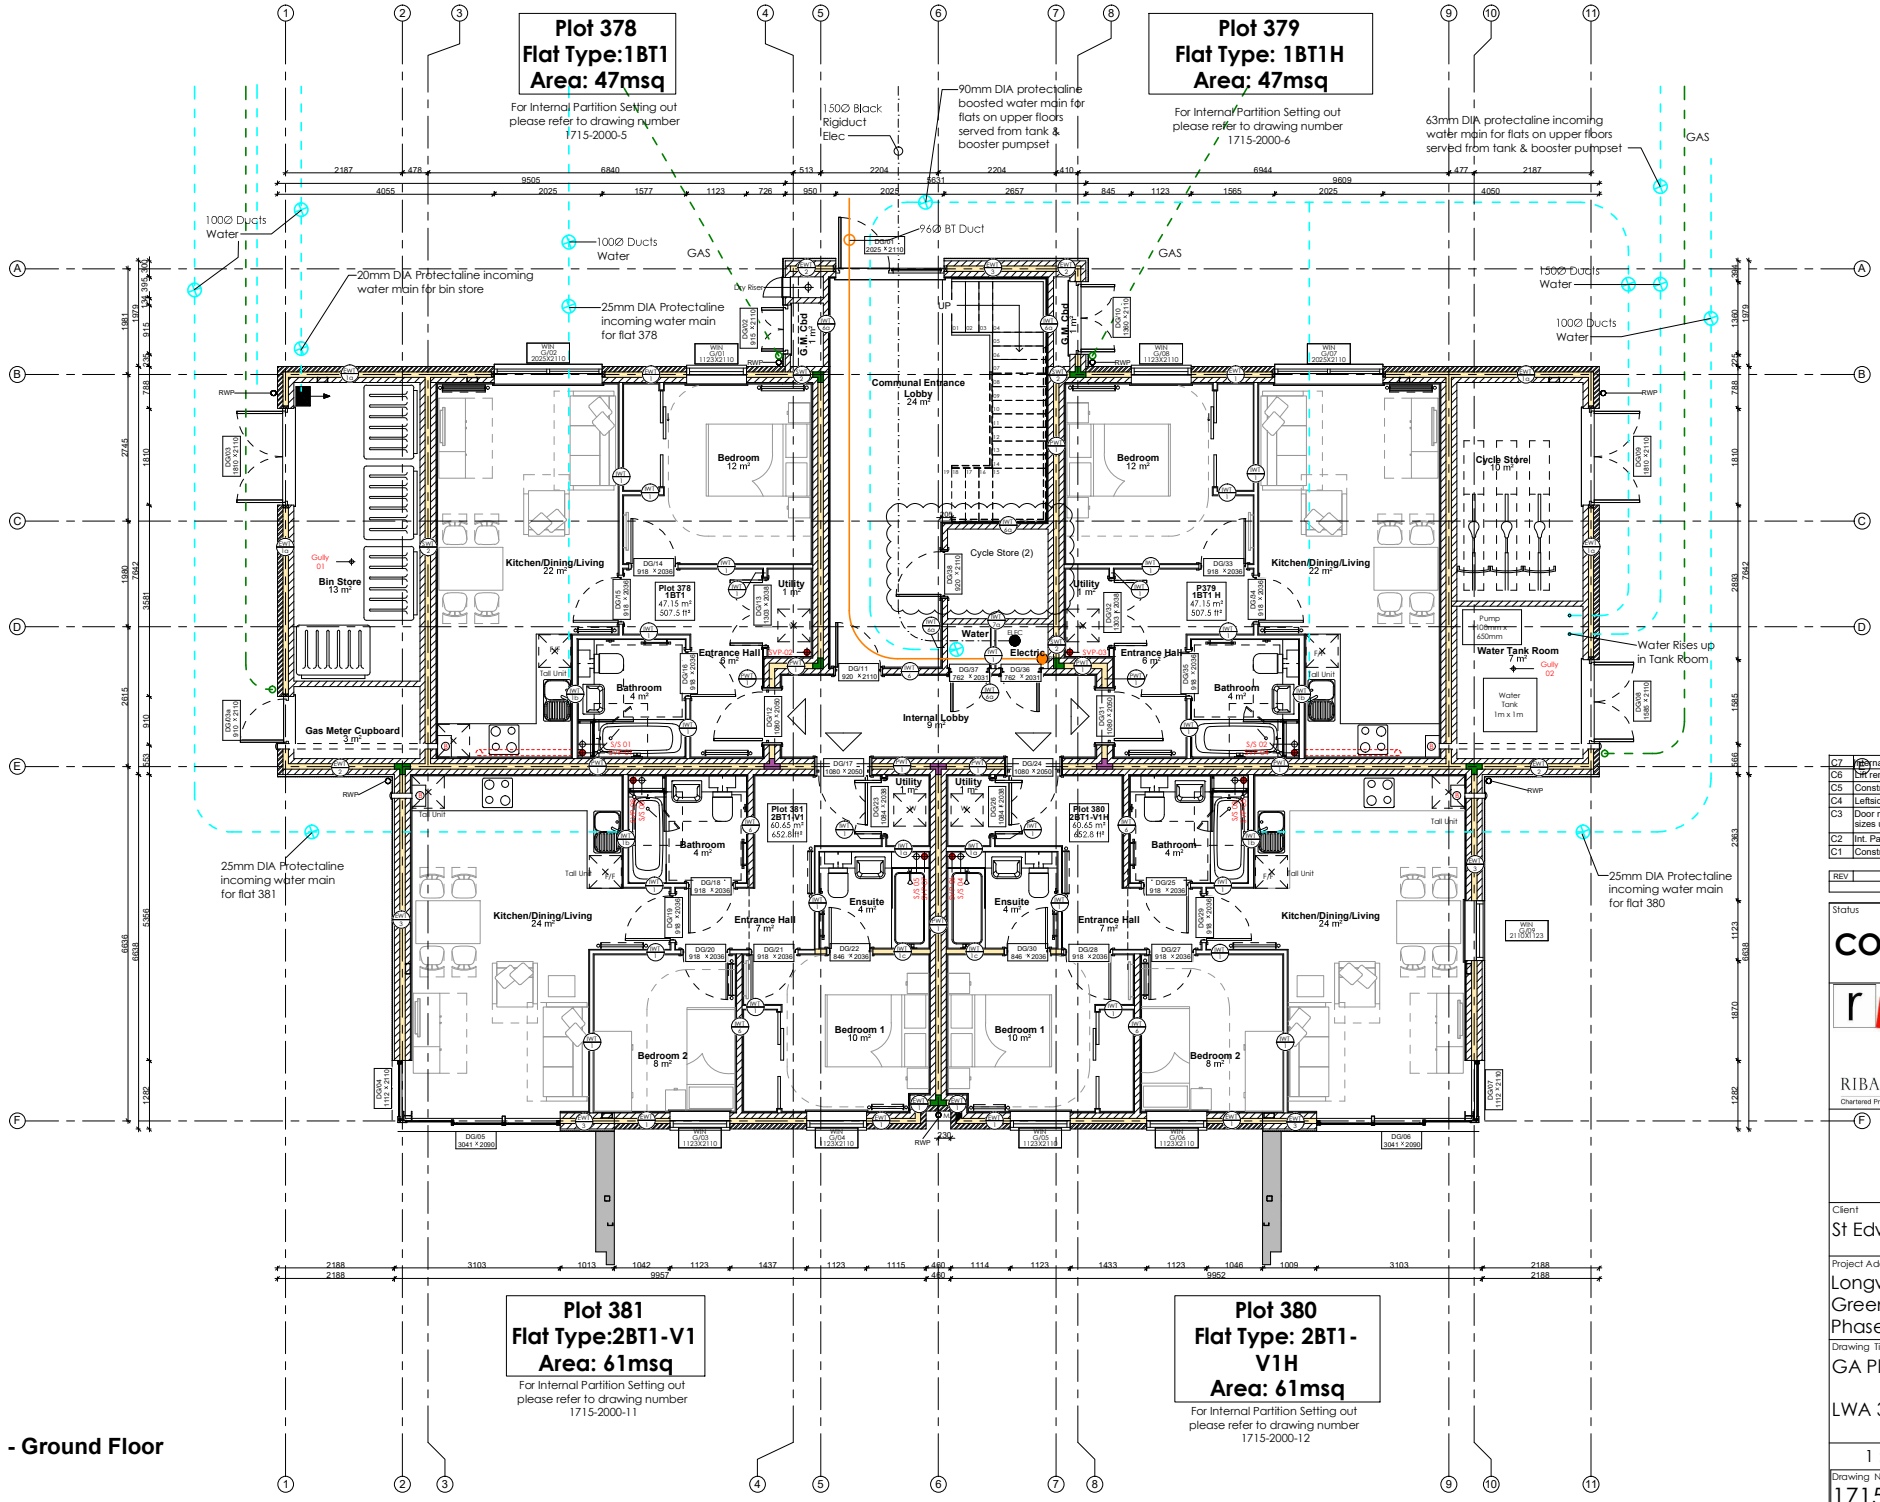


GA Plan - Ground Floor
Scale 1: 50

REV	AMENDMENTS	DATE
C7	External Cycle Store Added	23/11/24
C6	CH removed	27/11/20
C5	Construction Issue	24/05/18
C4	Leftside GM Cbd adjusted	07/02/18
C3	Door nibs increased to take radiators/ sizes updated	16/01/18
C2	Int. Part Draw. Ref No. Updated	08/01/18
C1	Construction Issue	05/01/18

Status
CONSTRUCTION

Robert Rigby Architects
42 Portman Road, Reading, Berkshire, RG30 1EA
tel: 0118 959 4932
enquiries@rigbyarchitects.com
www.rigbyarchitects.com
RIBA Chartered Practice
arb Architects Registration Board

Client
St Edward

Project Address
Longwater Apartments
Green Park Village
Phase-3B

Drawing Title
GA Plan - Ground Floor

LWA 3: Plots :378 - 393

1 : 50 @ A1 | 01/23/07

Drawing Number
1715 - 1130-0

Rev.