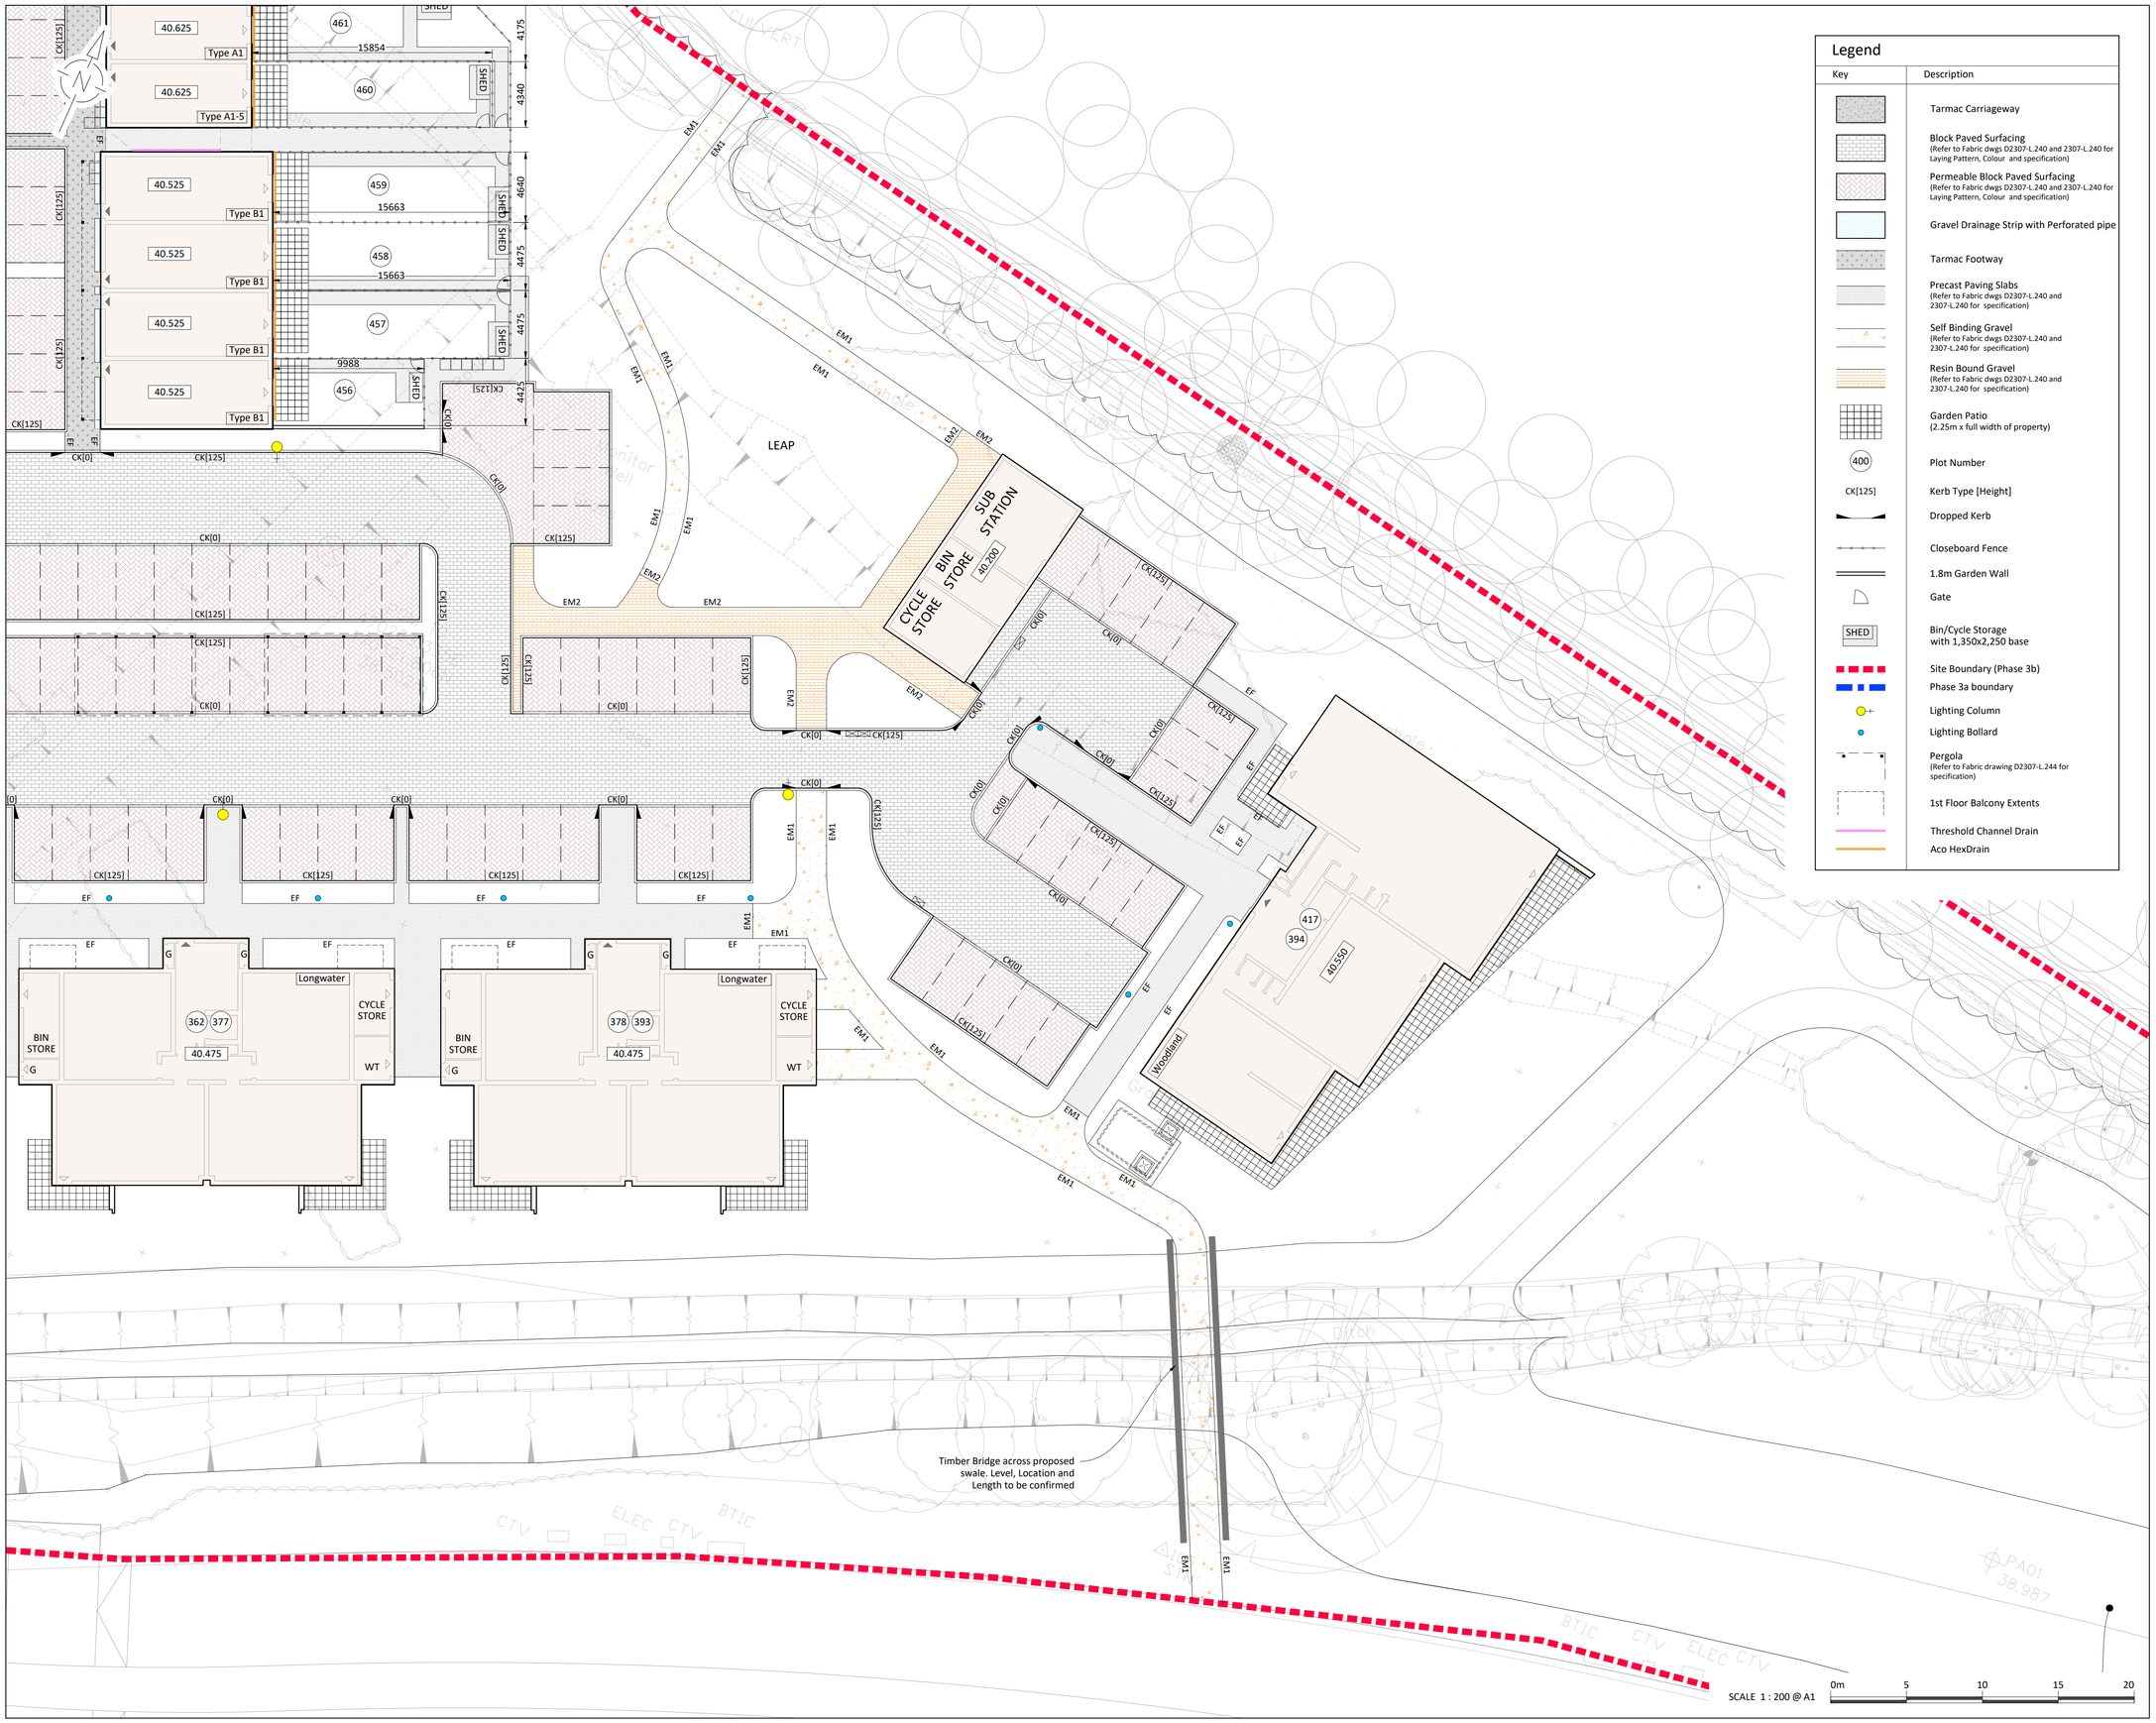

HEALTH, SAFETY & ENVIRONMENT

It is the responsibility of the client to ensure that those undertaking the works are competent and experienced in the type of work to be undertaken.

In addition to the hazards usually associated with the types of work detailed on this drawing, the following specific hazards have been identified through design risk assessment. The planning and execution of the works should take into account all usual and specific hazards.

Hazards should also be taken into account in the maintenance, operation, decommissioning and demolition of the works.

⚠ Ground conditions may be unstable during excavation.

NOTES

1. All dimensions are in millimetres (mm) and levels in metres Above Ordnance Datum (mAOD) unless noted otherwise.
2. Do not scale from this drawing.
3. The copyright in this drawing belongs to Structa LLP; the designs and details may not be used on any project other than that indicated in the titleblock.
4. Where CAD or BIM files of the drawing are issued, they are provided for the convenience of others, and shall not be used for construction purposes or relied upon for accuracy or completeness.
5. This drawing has been prepared with reference to Glanville Engineering drawings, project no. 4160316 dated 05.06.17.

KEYPLAN

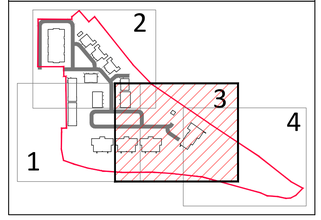

Rev.	Date	Description	Drawn	Checked	Approved
C9	22.08.22	ADDITIONAL SHEDS, PATHWAYS AND PATIOS ADDED TO PLOTS 457-468	MR	TL	TJS
C8	08.10.21	ADDITIONAL GRAVEL STRIPS, DRAINAGE CHANNELS AND 'HEXDRAINS' ADDED	KW	TL	TJS
C7	26.02.21	BIN STORES REPLACED WITH SHED. SOFT LANDSCAPE ADDED.	KW	TL	TJS
C6	21.11.18	GARDEN DIMENSIONS ADDED	MT	TL	TJS
C5	27.07.18	BRIDGE LAYOUT UPDATED	MPG	TL	TJS
C4	20.02.18	UPDATED TO ACCORD WITH LANDSCAPE ARCHITECT PLAN	MPG	TL	JK
C3	15.01.18	ADDITIONAL LIGHTING BOLLARDS ADDED	SH	TL	JK
C2	12.01.18	PATIOS AND BALCONIES ADDED TO FLAT BLOCKS. WATER BOOSTER ADDED. SUBSTATION/BIN STORE/CYCLE STORE BLOCK UPDATED	SH	TL	JK
C1	08.01.17	ADDITIONAL ITEMS ADDED TO LEGEND. REVISED IN ACCORDANCE WITH CLIENTS COMMENTS. ISSUED FOR CONSTRUCTION	SH	TL	JK
P1	20.10.17	FIRST ISSUE	MPG	TL	JK

FOR CONSTRUCTION

GREEN PARK VILLAGE, PHASE 3B

SURFACING GENERAL ARRANGEMENT
SHEET 3

- Structural
- Civil
- Geo-environmental

structa

London | Hemel Hempstead | Swindon | Warwick | www.structa.co.uk

Drawing No: 4940-1003

Revision: C9