All dimensions are to be checked on site before work commences.
Figured dimensions to be taken in preference to scaled dimensions.
If in doubt please ask.
© Copyright reserved.

FRONT ELEVATION As Proposed
Scale 1:100

SIDE ELEVATION As Proposed
Scale 1:100

REAR ELEVATION As Proposed
Scale 1:100

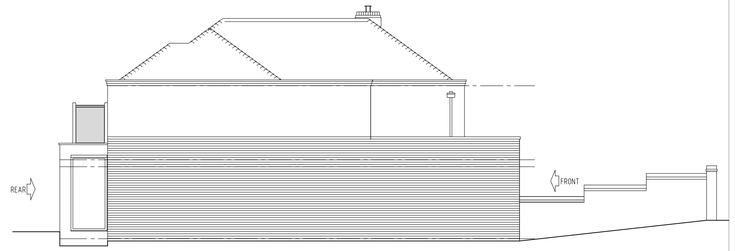

SIDE ELEVATION As Proposed
Scale 1:100

FRONT ELEVATION As Existing
Scale 1:100

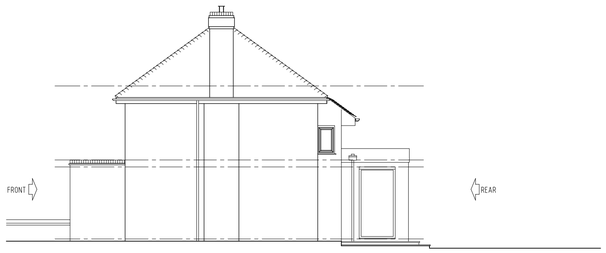

SIDE ELEVATION As Existing
Scale 1:100

REAR ELEVATION As Existing
Scale 1:100

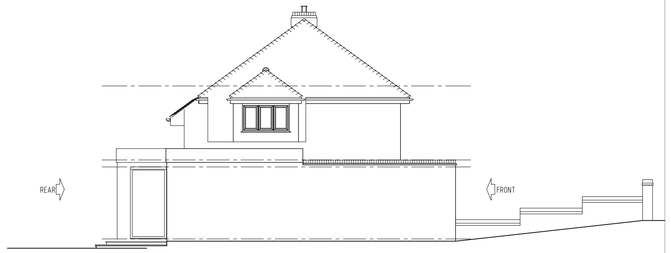

SIDE ELEVATION As Existing
Scale 1:100

FRONT ELEVATION -STREET VIEW - As Existing
Scale 1:100

FRONT ELEVATION -STREET VIEW - As Proposed

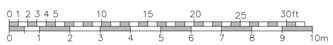

Scale Bar 1:100

Rev	Description	Date	Initials
A	Privacy Screen + Obscured Windows added	14-04-2025	DH

FOR PLANNING SUBMISSION

HOLTHAM+NEWMAN
ARCHITECTS

The Old Dairy
282a Hyde End Road, Spencer's Wood,
Reading, Berkshire RG7 1DN

T: 07971 316499
E: hello@hnarchitects.co.uk

Project:
7, Kelmscott Close
Caversham,
Reading, Berkshire
RG4 7DG

Client
C/O Holtham Newman Architects

Drawing Title:
External Elevations
Front, Rear and Side Views
-
As Existing and Proposed

Scale: 1:100 @ A1	Dwg. No.:	Rev.:
-	2437-P106	A
Drawn by: DH		
Date: Feb 2025		