



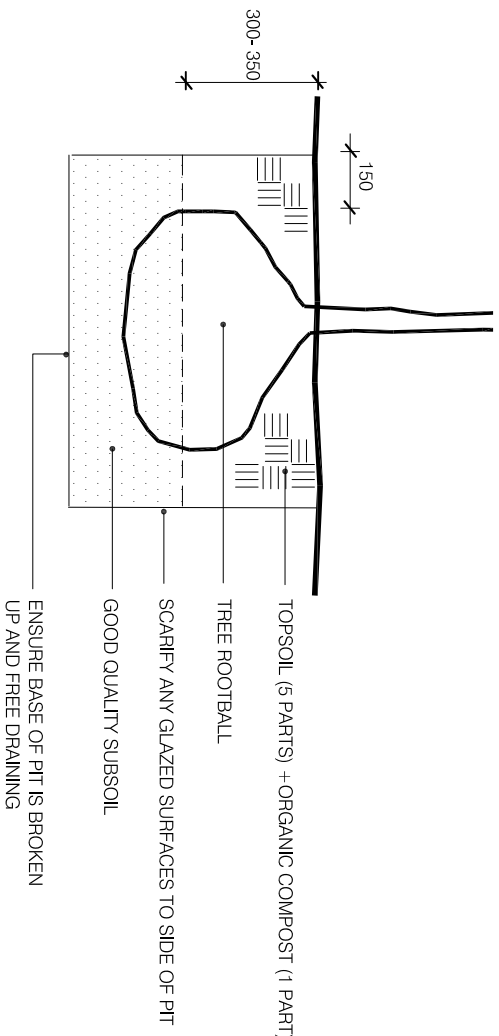

TREE PIT DETAIL 1. PITS IN REAR GARDENS SCALE 1:20


NOTES

- TREE STAKING: DOUBLE STAKING. STAKES 1800mm LONG, 75mm DIAM. 600mm ABOVE GROUND. CROSS PIECES 400X100X25mm. TREES TIED TO CROSS PIECES WITH TOMS FLAT BACKED PADS AND 37mm WEBBING

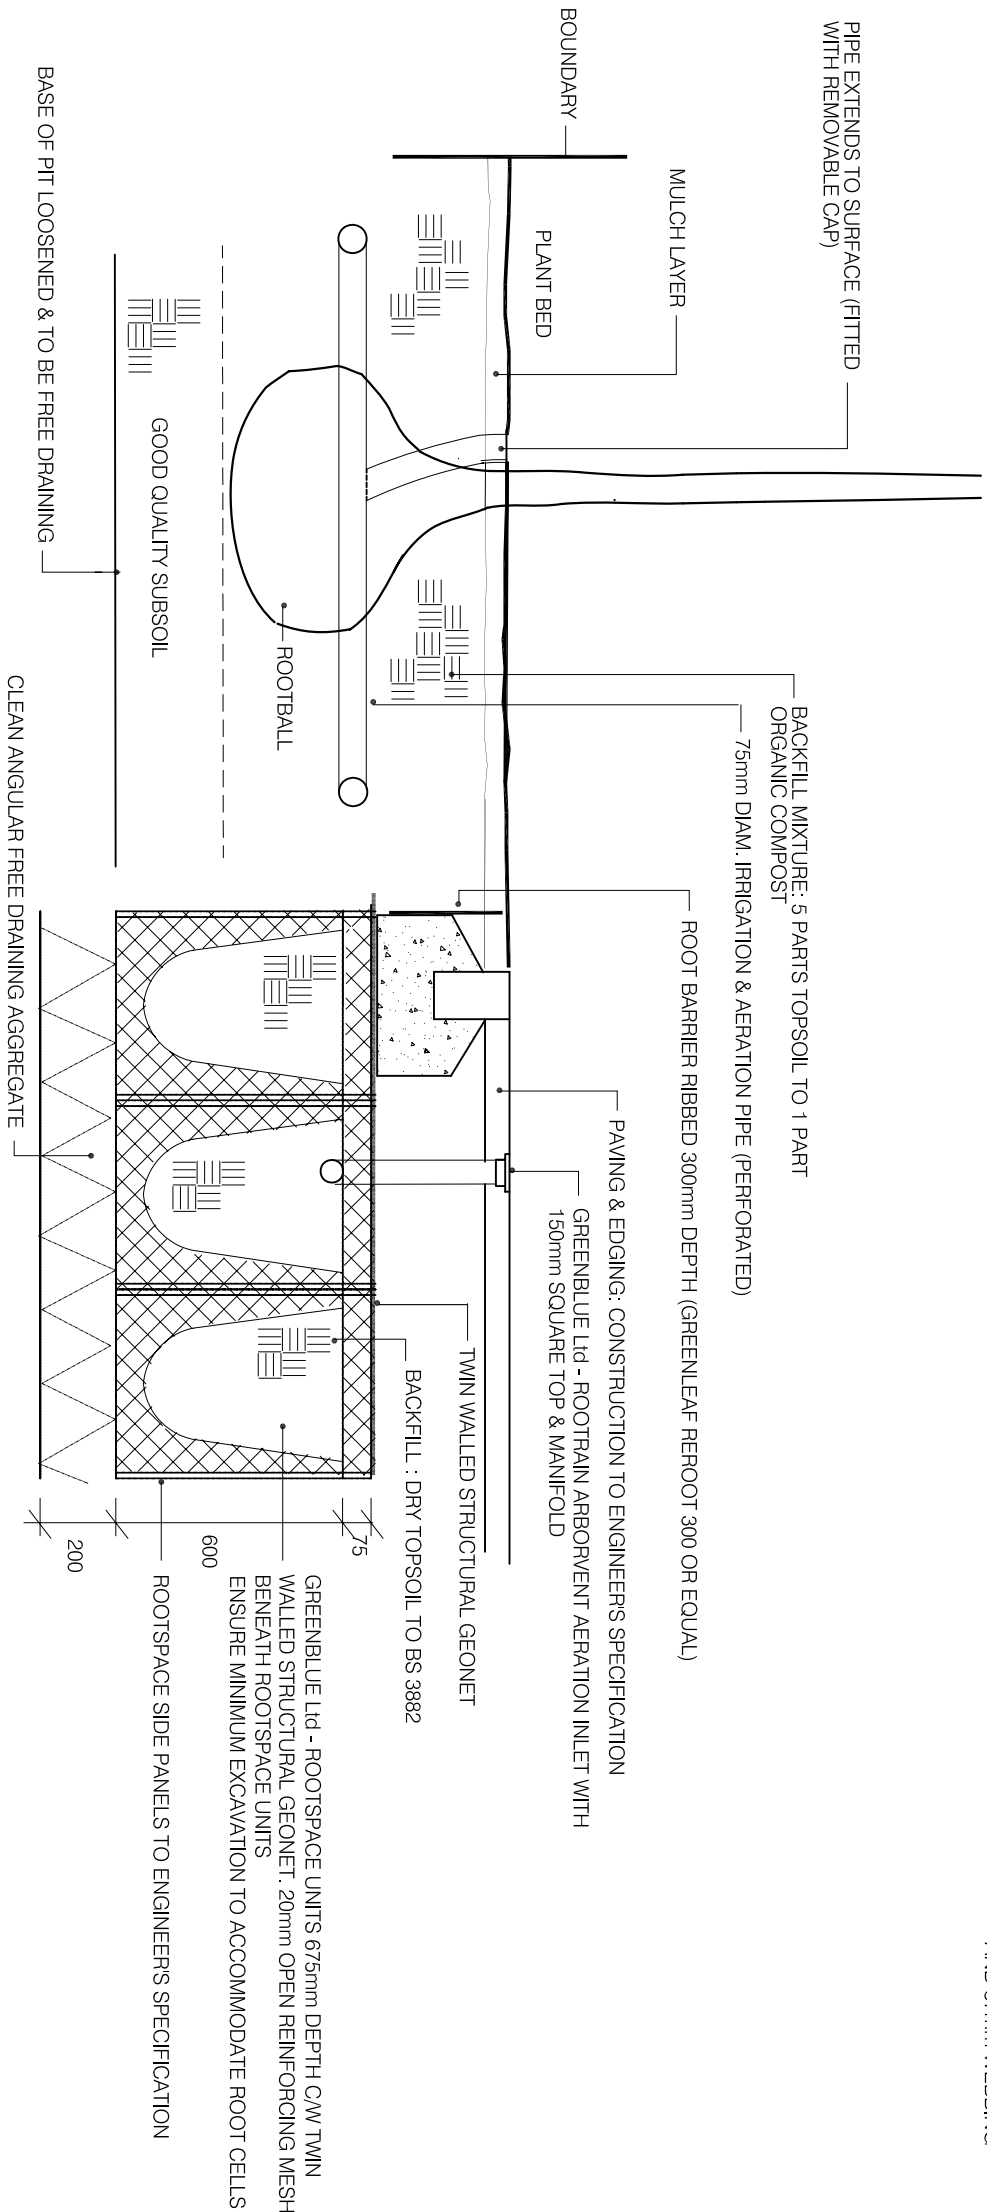

NOTES

- GREENBLUE LTD ROOTSPACE CELLS 675(H) X 500(W) X 500(L)mm C/W TWIN WALLED STRUCTURAL GEONET AND 20mm OPEN REINFORCING MESH.
- ROOTSPACE UNITS INSTALLED STRICTLY IN ACCORDANCE WITH MANUFACTURERS SPECIFICATION. LAID ON 200mm DEPTH OF CLEAN ANGULAR FREE DRAINING AGGREGATE. COMPACTED AND OVERLAID WITH 20mm OPEN REINFORCING MESH - ALL TO MANUFACTURERS DETAILED SPECIFICATION.
- BACKFILLED WITH DRY GOOD QUALITY TOPSOIL TO BS 3882
- TREE STAKING: DOUBLE STAKING. STAKES 1800mm LONG, 75mm DIAM. 600mm ABOVE GROUND. CROSS PIECES 400X100X 25mm. TREES TIED TO CROSS PIECES WITH TOMS FLAT BACKED PADS AND 37mm WEBBING

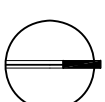

Adams Habermehl Ltd

14 The Old Shipyard, Oldfields, Old 1885

Telephone 01235 799180 Mobile 07901 197895

Project: 7 Hawthorne Road, Caversham, Reading.

Client: HOSEGOLD ESTATES Ltd

Drawing title: TREE PIT DETAILS

Drawing Number	0894 2.1	Revision	
----------------	----------	----------	--

Scale	1:20 @ A3	Date	April 2025	Drawn By	N/A	Checked	
-------	-----------	------	------------	----------	-----	---------	--

Copyright Not to be reproduced without written permission