


|  |                                 |
|--|---------------------------------|
|  | RESIN BONDED GRAVEL             |
|  | PERMEABLE CONCRETE BLOCK PAVING |
|  | CHARCON WOBURN INFILTA          |
|  | PAVING SLABS                    |
|  | MARSHALLS: SAXON PAVING         |
|  | INDIAN SANDSTONE                |
|  | GRANITE SETT TRIM TO CAR BAYS   |
|  | PROPOSED ROOT BARRIER           |
|  | GREENBLUE URBAN Ltd             |

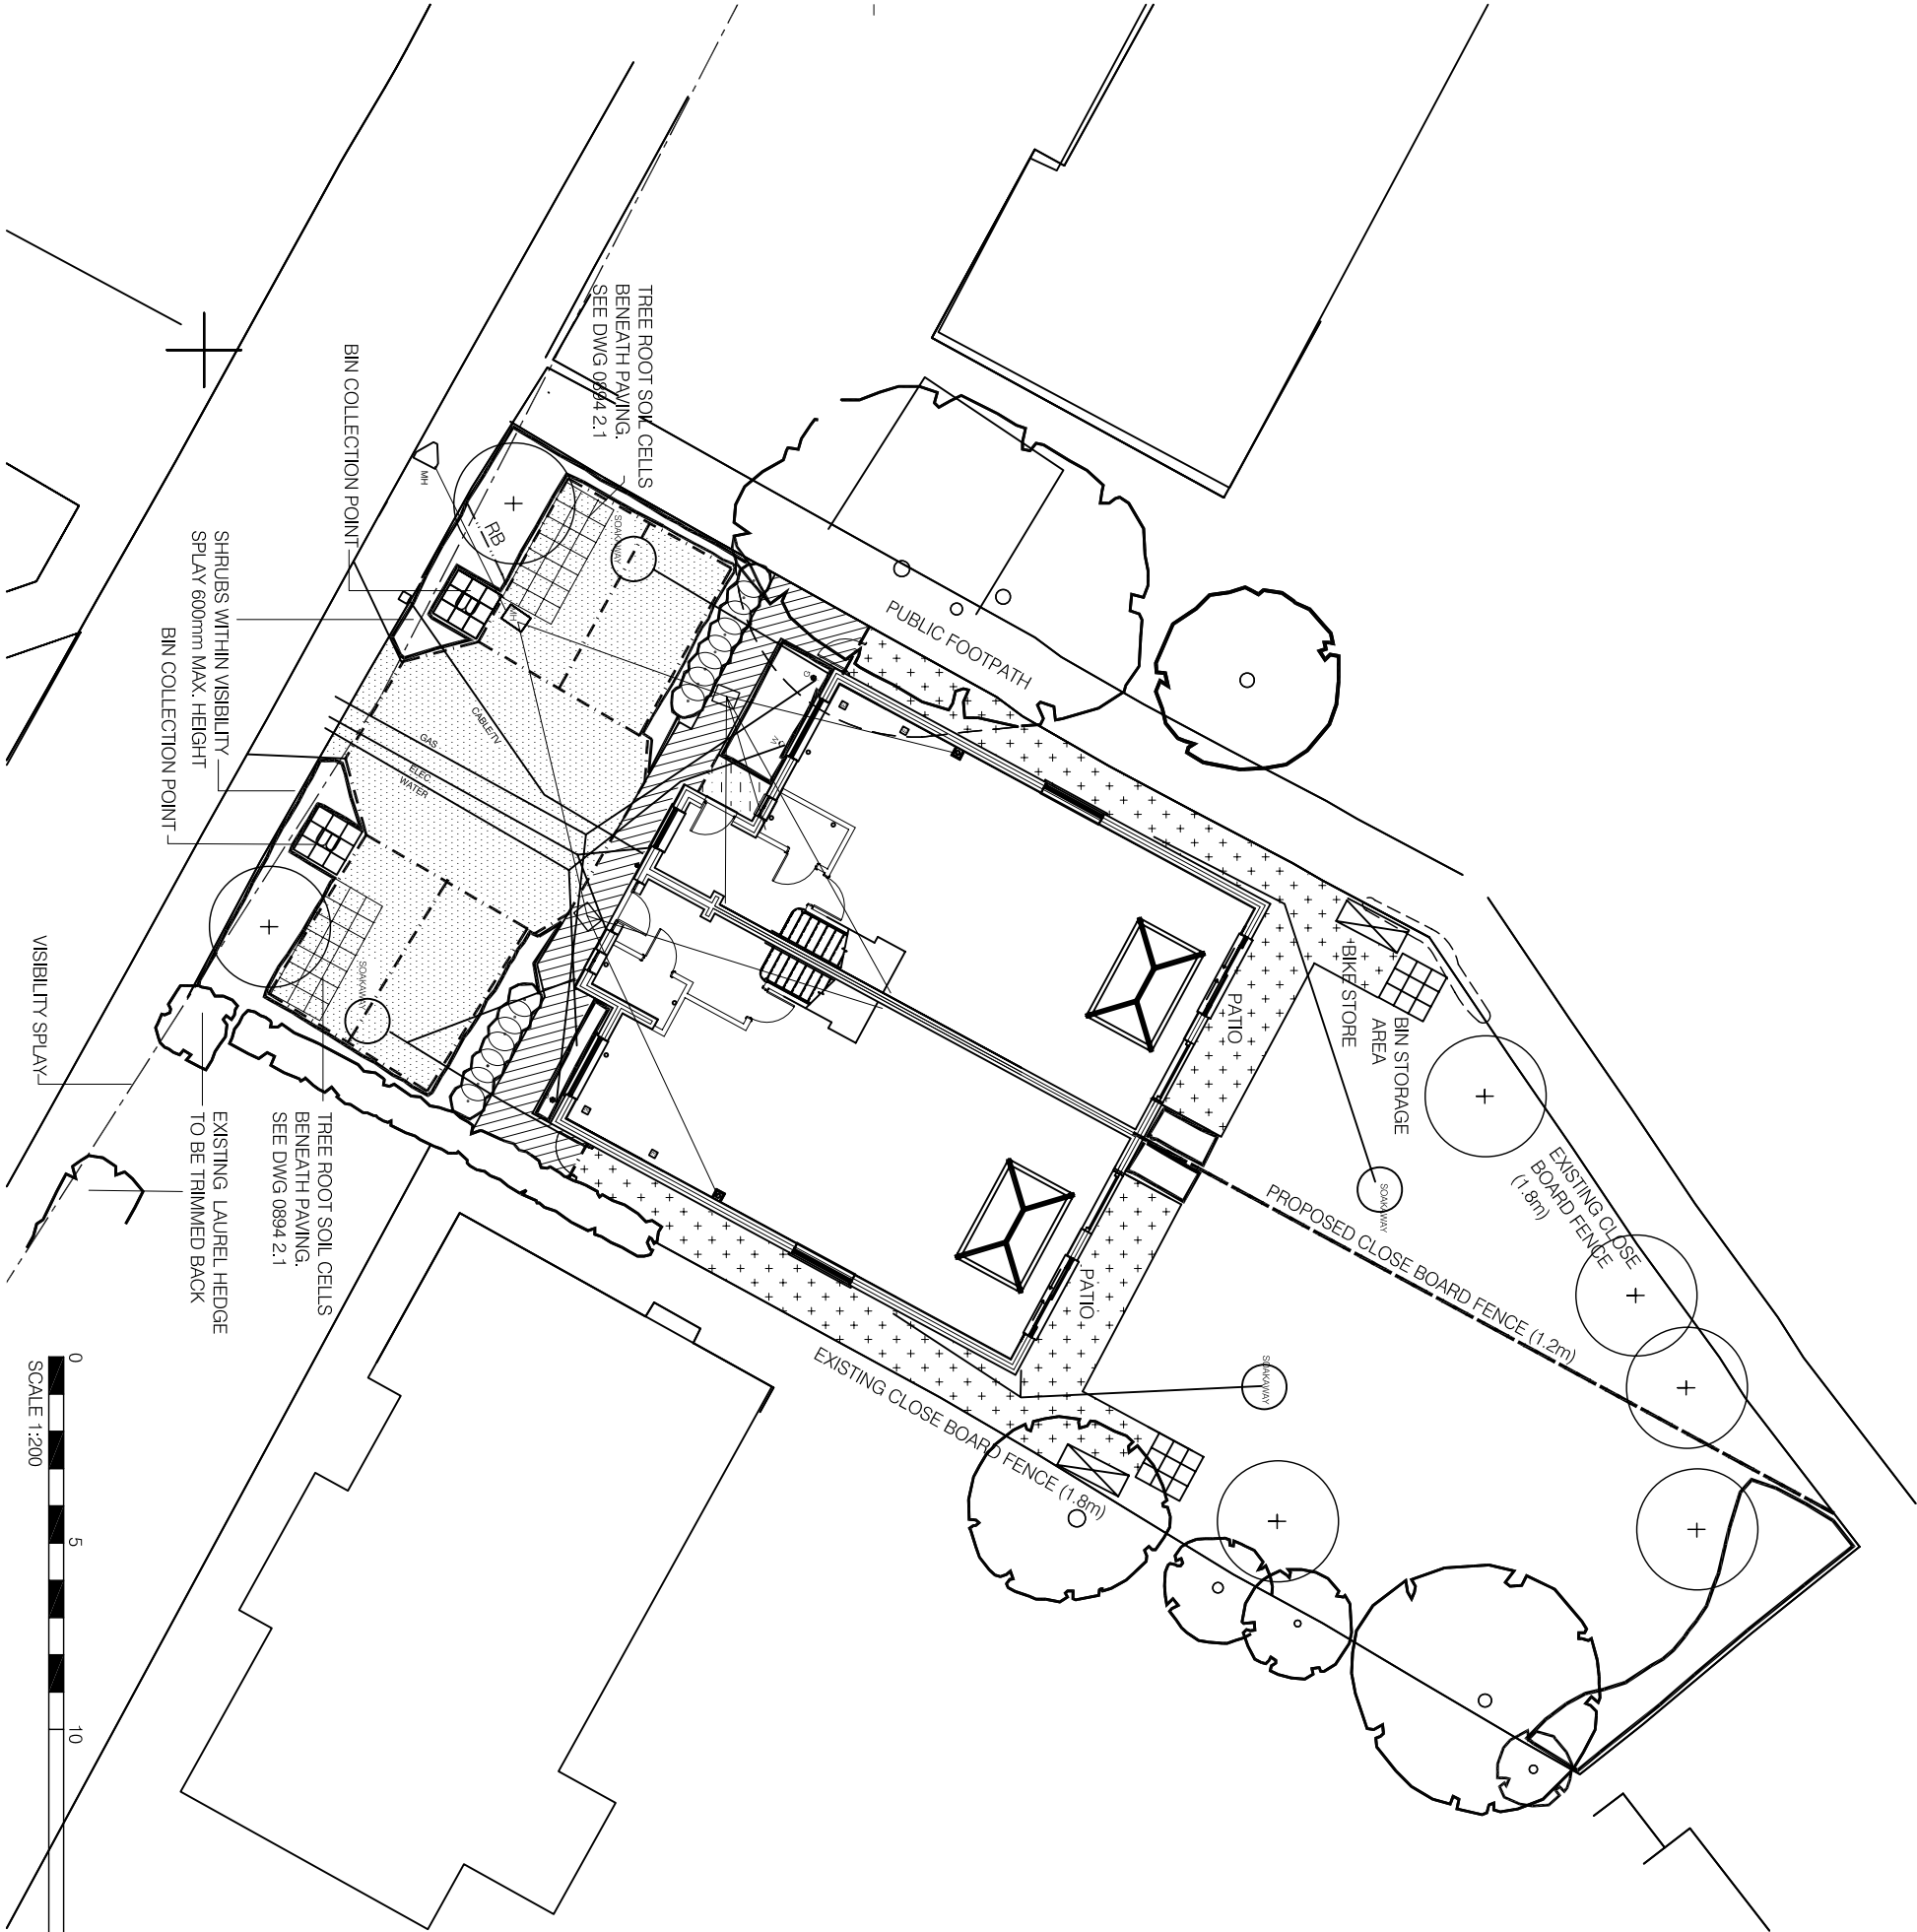

| Rev | Date      | Note                                              |
|-----|-----------|---------------------------------------------------|
| C   | 4. 4.2023 | Services, tree root cells and route barrier added |
| B   | 8. 4.2024 | Hard surfacing amended to suit layout             |
| A   | 7. 2.2024 | Parking layout and hard surfacing amended         |

Adams Habermehl Ltd

41 The Green, Stevenage, Oxfordshire, OX13 6FR  
Telephone 01235 799186 Mobile 07901 987805

Project  
7 HAWTHORNE ROAD, CAVERSHAM, READING

Client  
ROSEGOLD ESTATES Ltd

Drawing Title  
HARD LANDSCAPE & SERVICES PLAN

|                            |                   |                 |               |
|----------------------------|-------------------|-----------------|---------------|
| Drawing Number<br>0894 1.2 | Date<br>NOV. 2023 | Drawn By<br>NA. | Revision<br>C |
| Scale<br>1:200 @ A3        | Date<br>NOV. 2023 | Drawn By<br>NA. | Checked       |

Copyright: Not to be reproduced without written permission