


Below Ground Anchor Detail

Revise method to suit conditions and requirements

Model required: RF0P
Height of Tree: up to 2.5m
Circumference - cm: Up to 12cm

- NOTES
1. DO NOT SCALE FROM THIS DRAWING

2. DUE TO SETTLEMENT ALL TREES SHOULD BE RE-TENSIONED AFTER PLANTING

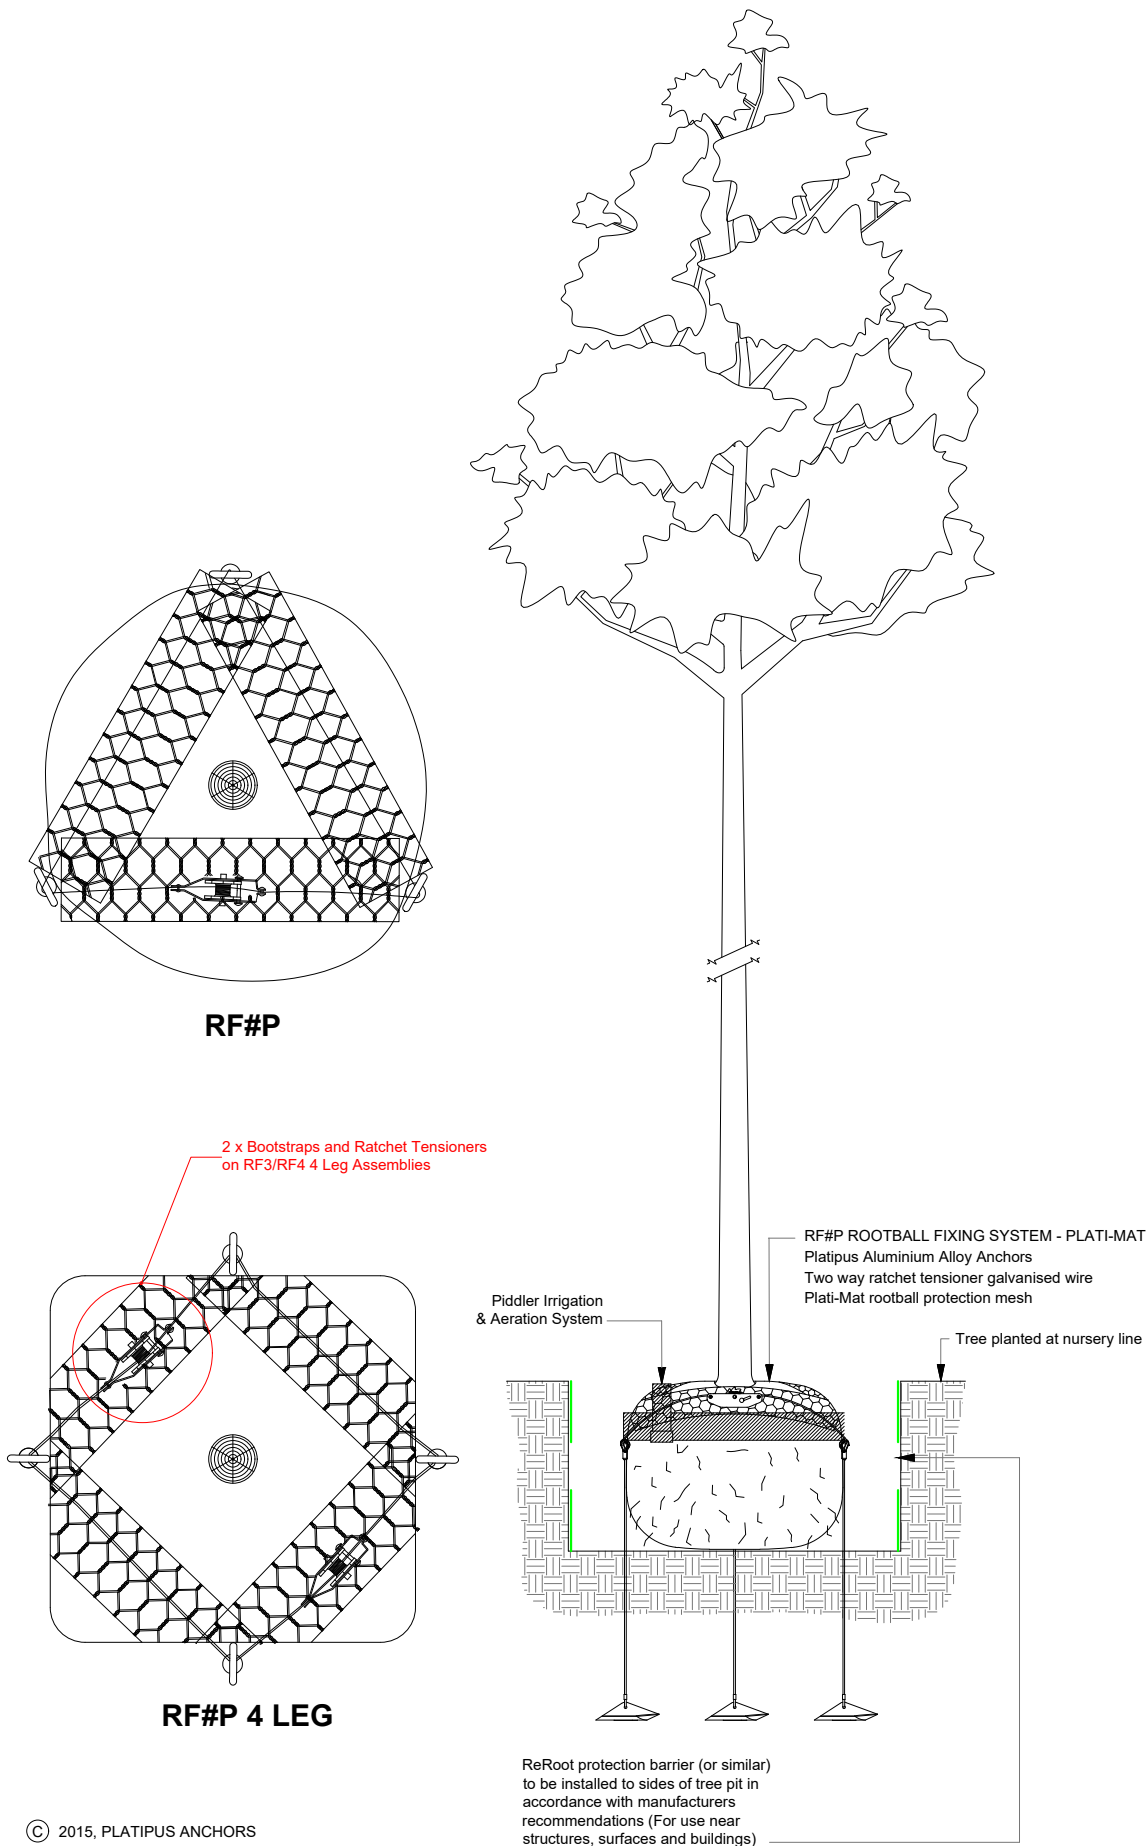

Notes: See planning notes on separate page		
©CWLD permission of use granted to the client, their agents and LPA only		
Rev	Date	Note
Status: FOR PLANNING SUBMISSION NOT FOR CONSTRUCTION Do not dimension from this drawing		
Client: The White House Design		
Project: 233 London Road, Reading, RG1 3NY		
Title: Indicative Tree Planting Detail		
Dwg Nr:	CWLD-TWHD-LR-2465-04	Rev
Scale (@A3): NTS		
Date: 10.04.25		
Clive Warwick Landscape Design		
www.clivewarwicklandscapedesign.co.uk		