



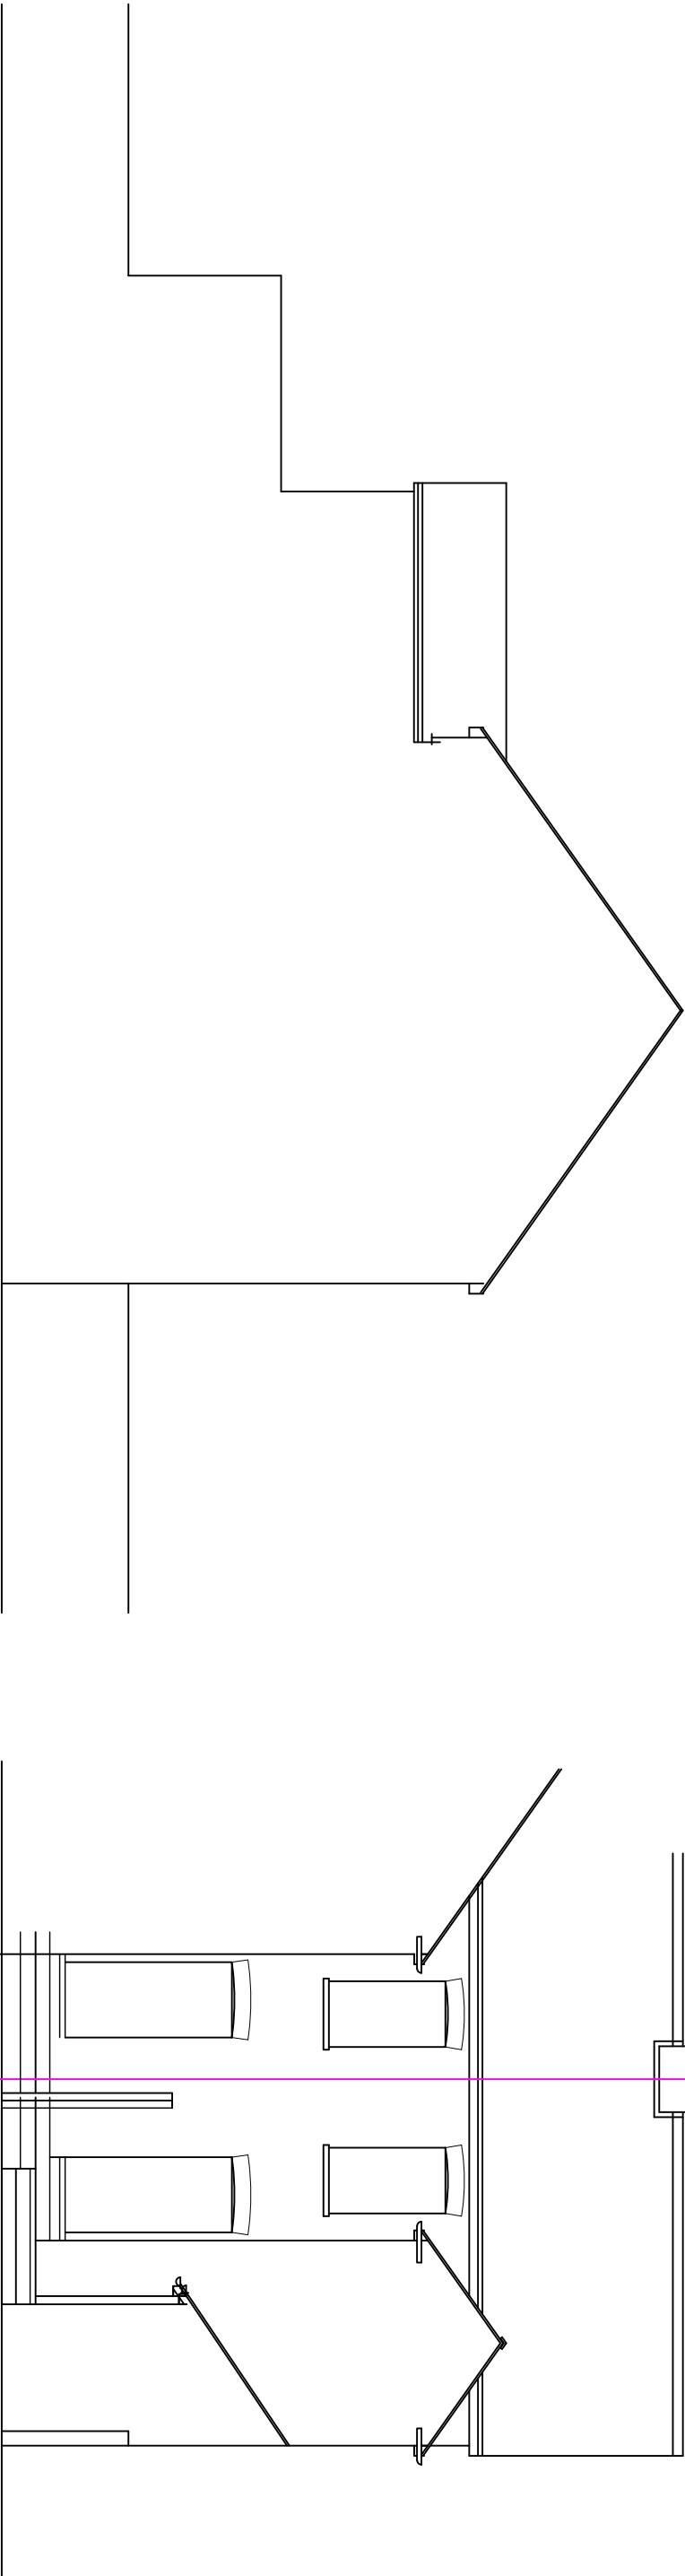


Side Elevation


Rear Elevation

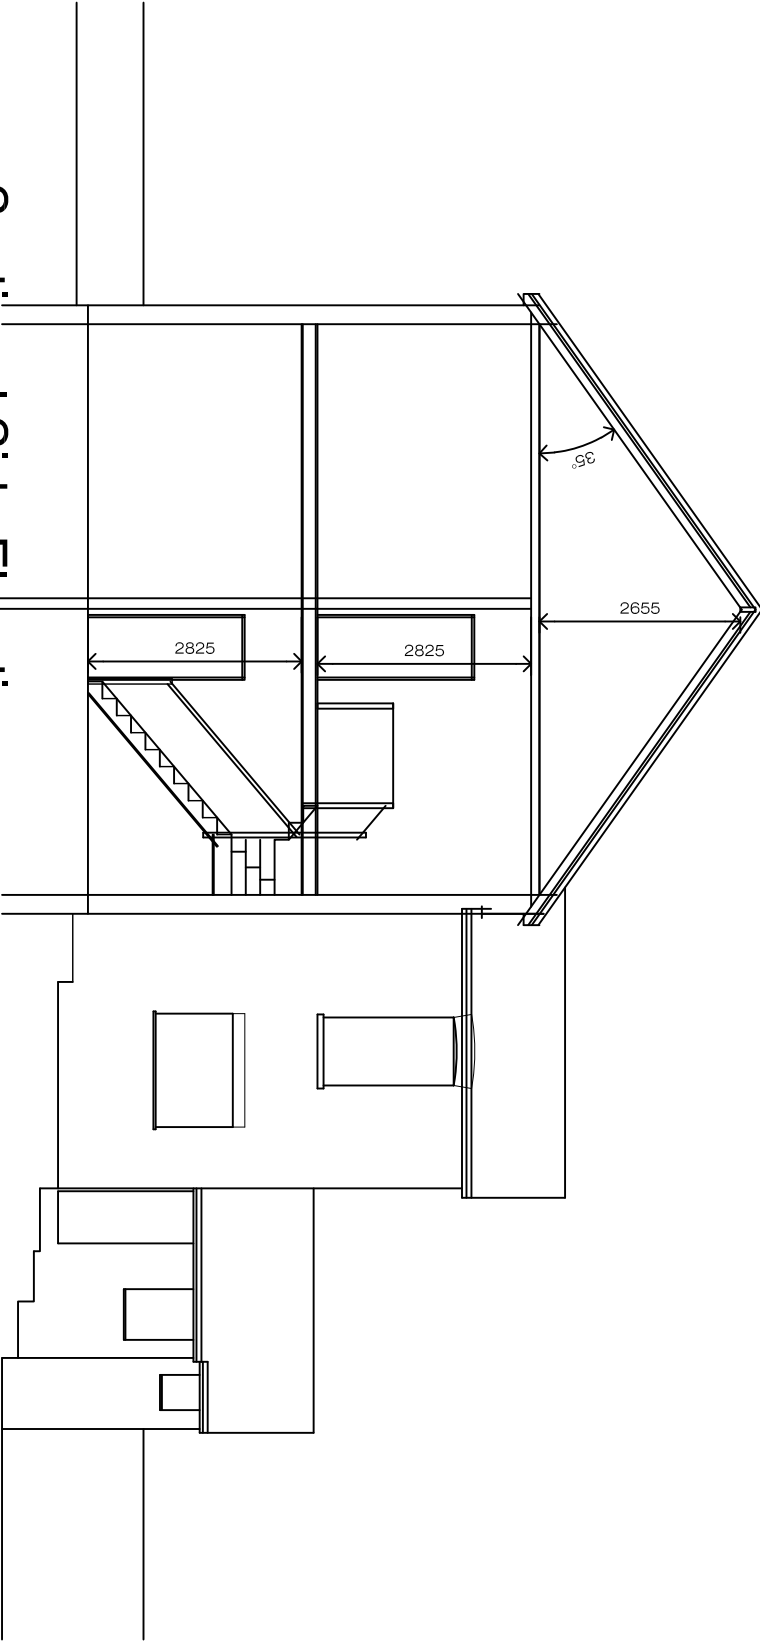

Sectional Side Elevation

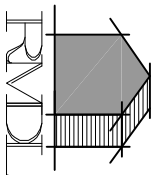

RAMMURTI DESIGN LTD
ARCHITECTURAL & PLANNING SERVICES
268 TILGHURST ROAD, READING RG30 2NE
TEL/FAX: 01189510628 MOB: 07799883574

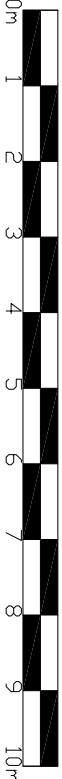

Proposed loft conversion and addition of rear dormer to existing dwelling
at No 13 Sidmouth Street, Reading
for Mr Khatter

Existing elevations
Scale: 1/100
Date: March 2025

SSR13:003 Rev -