



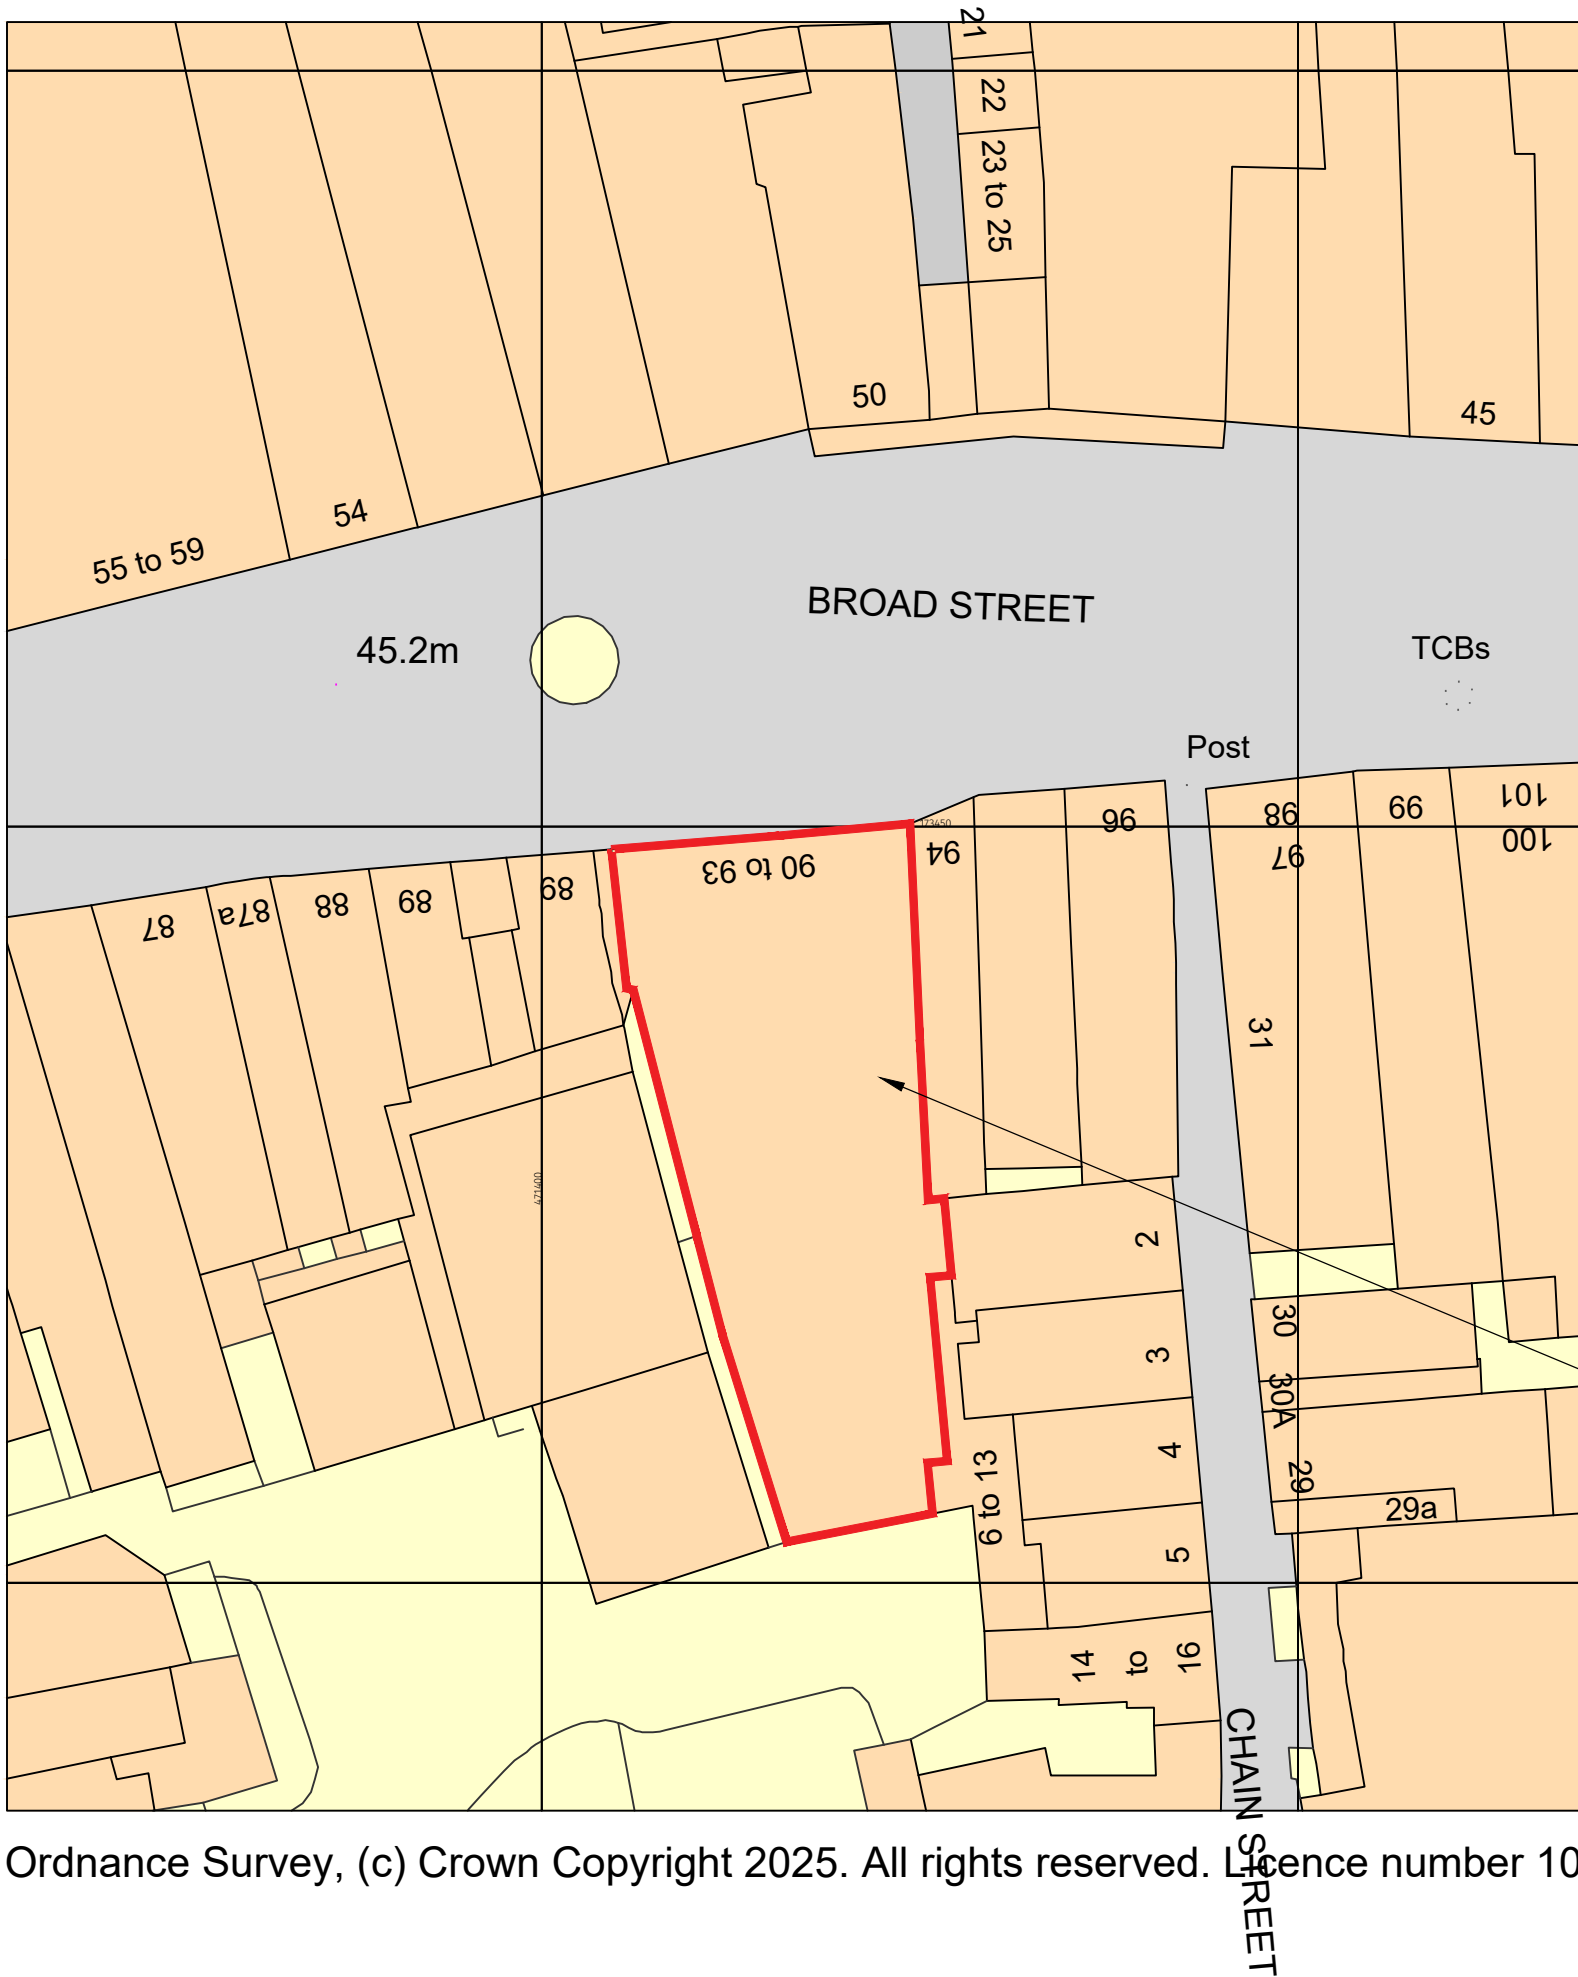

Ordnance Survey, (c) Crown Copyright 2025. All rights reserved. Licence number 100022432

01 | SITE LOCATION BLOCK PLAN
SCALE: 1:500

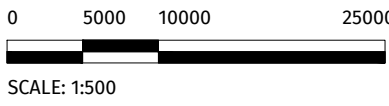


SITE LOCATION WITHIN RED
LINE BOUNDARY.




Ordnance Survey, (c) Crown Copyright 2025. All rights reserved. Licence number 100022432

01 | SITE LOCATION PLAN
SCALE: 1:1250

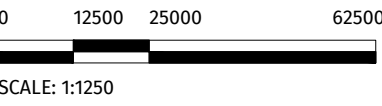

REV	DATE	DESCRIPTION	DB3	DB	CH
-----	------	-------------	-----	----	----

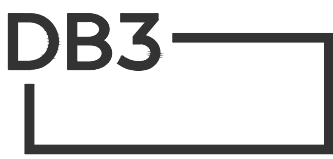

CARDIFF
2 Callaghan Square, Cardiff, CF10 5BT.
T: 029 2034 2686 www.dbs3group.com

CLIENT BARCLAYS BANK PLC					
PROJECT READING 90-93 Broad Street, Reading, RG1 2AP.					
TITLE SITE LOCATION PLAN					
CREATION DATE 14/04/2025	SCALE @ A1 1500 & 1:1250	DRN DB3	CHK DB3	APP DB3	SUIT DB3
SHEET NO. 18352 - DB3 - B01 - XX - DR - A - 90001					REVISION -
PROJECT NO ORGANISATOR ZONE LEVEL TYPE ROLE NUMBER					
© COPYRIGHT: ALL RIGHTS RESERVED. THIS DRAWING MUST BE USED IN CONSTRUCTION WITH ALL OTHER RELEVANT DRAWINGS AND INFORMATION. ANY DISCREPANCIES MUST BE REPORTED TO SANITONER IMMEDIATELY. THIS DRAWING INFORMATION MUST NOT BE USED FOR CONSTRUCTION UNLESS EXPRESSLY ISSUED FOR CONSTRUCTION.					

DO NOT SCALE FROM THIS DRAWING. WORK ONLY TO THE PRINTED DIMENSIONS.