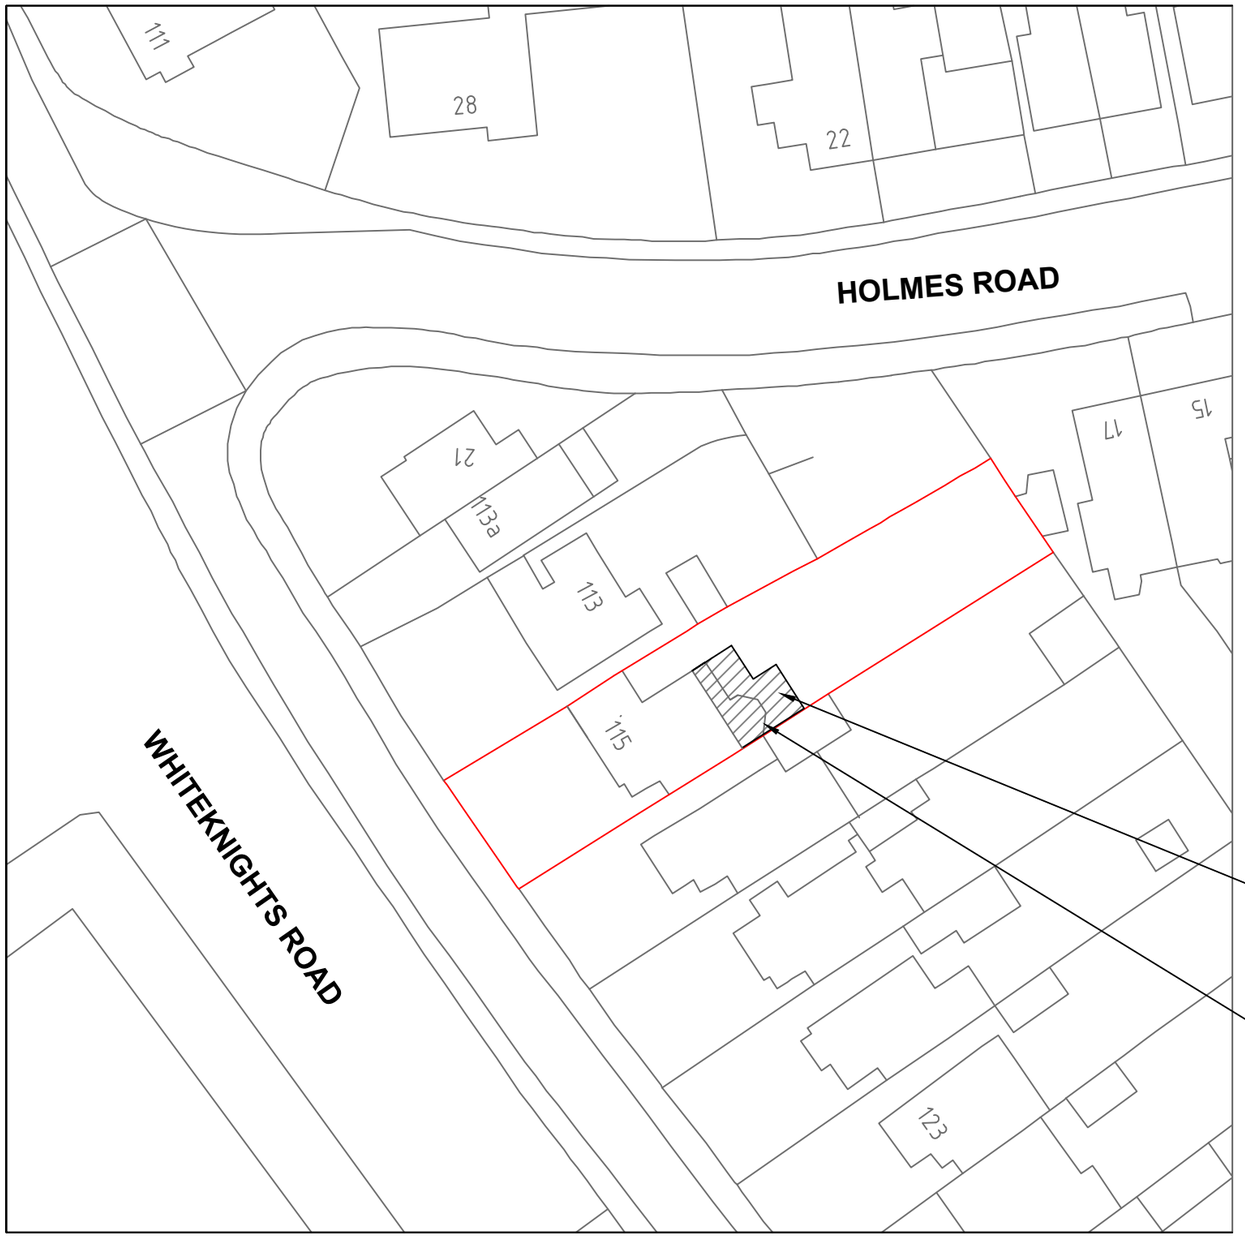

SITE PLAN

SCALE 1:500 @ A3

LOCATION PLAN

SCALE 1:1250 @ A3

1:500

10m 0 10m 20m 30m 40m 50m

1:1250

25m 0 25m 50m 75m 100m 125m

115 WHITEKNIGHTS ROAD
READING
RG6 7BB

DRAWING TITLE / DESCRIPTION
SINGLE STOREY REAR EXTENSION
SITE AND LOCATION PLAN

DRAWING NO.
115WR/102

SCALE : 1:500 :1:1250

DATE : 16/04/2025