


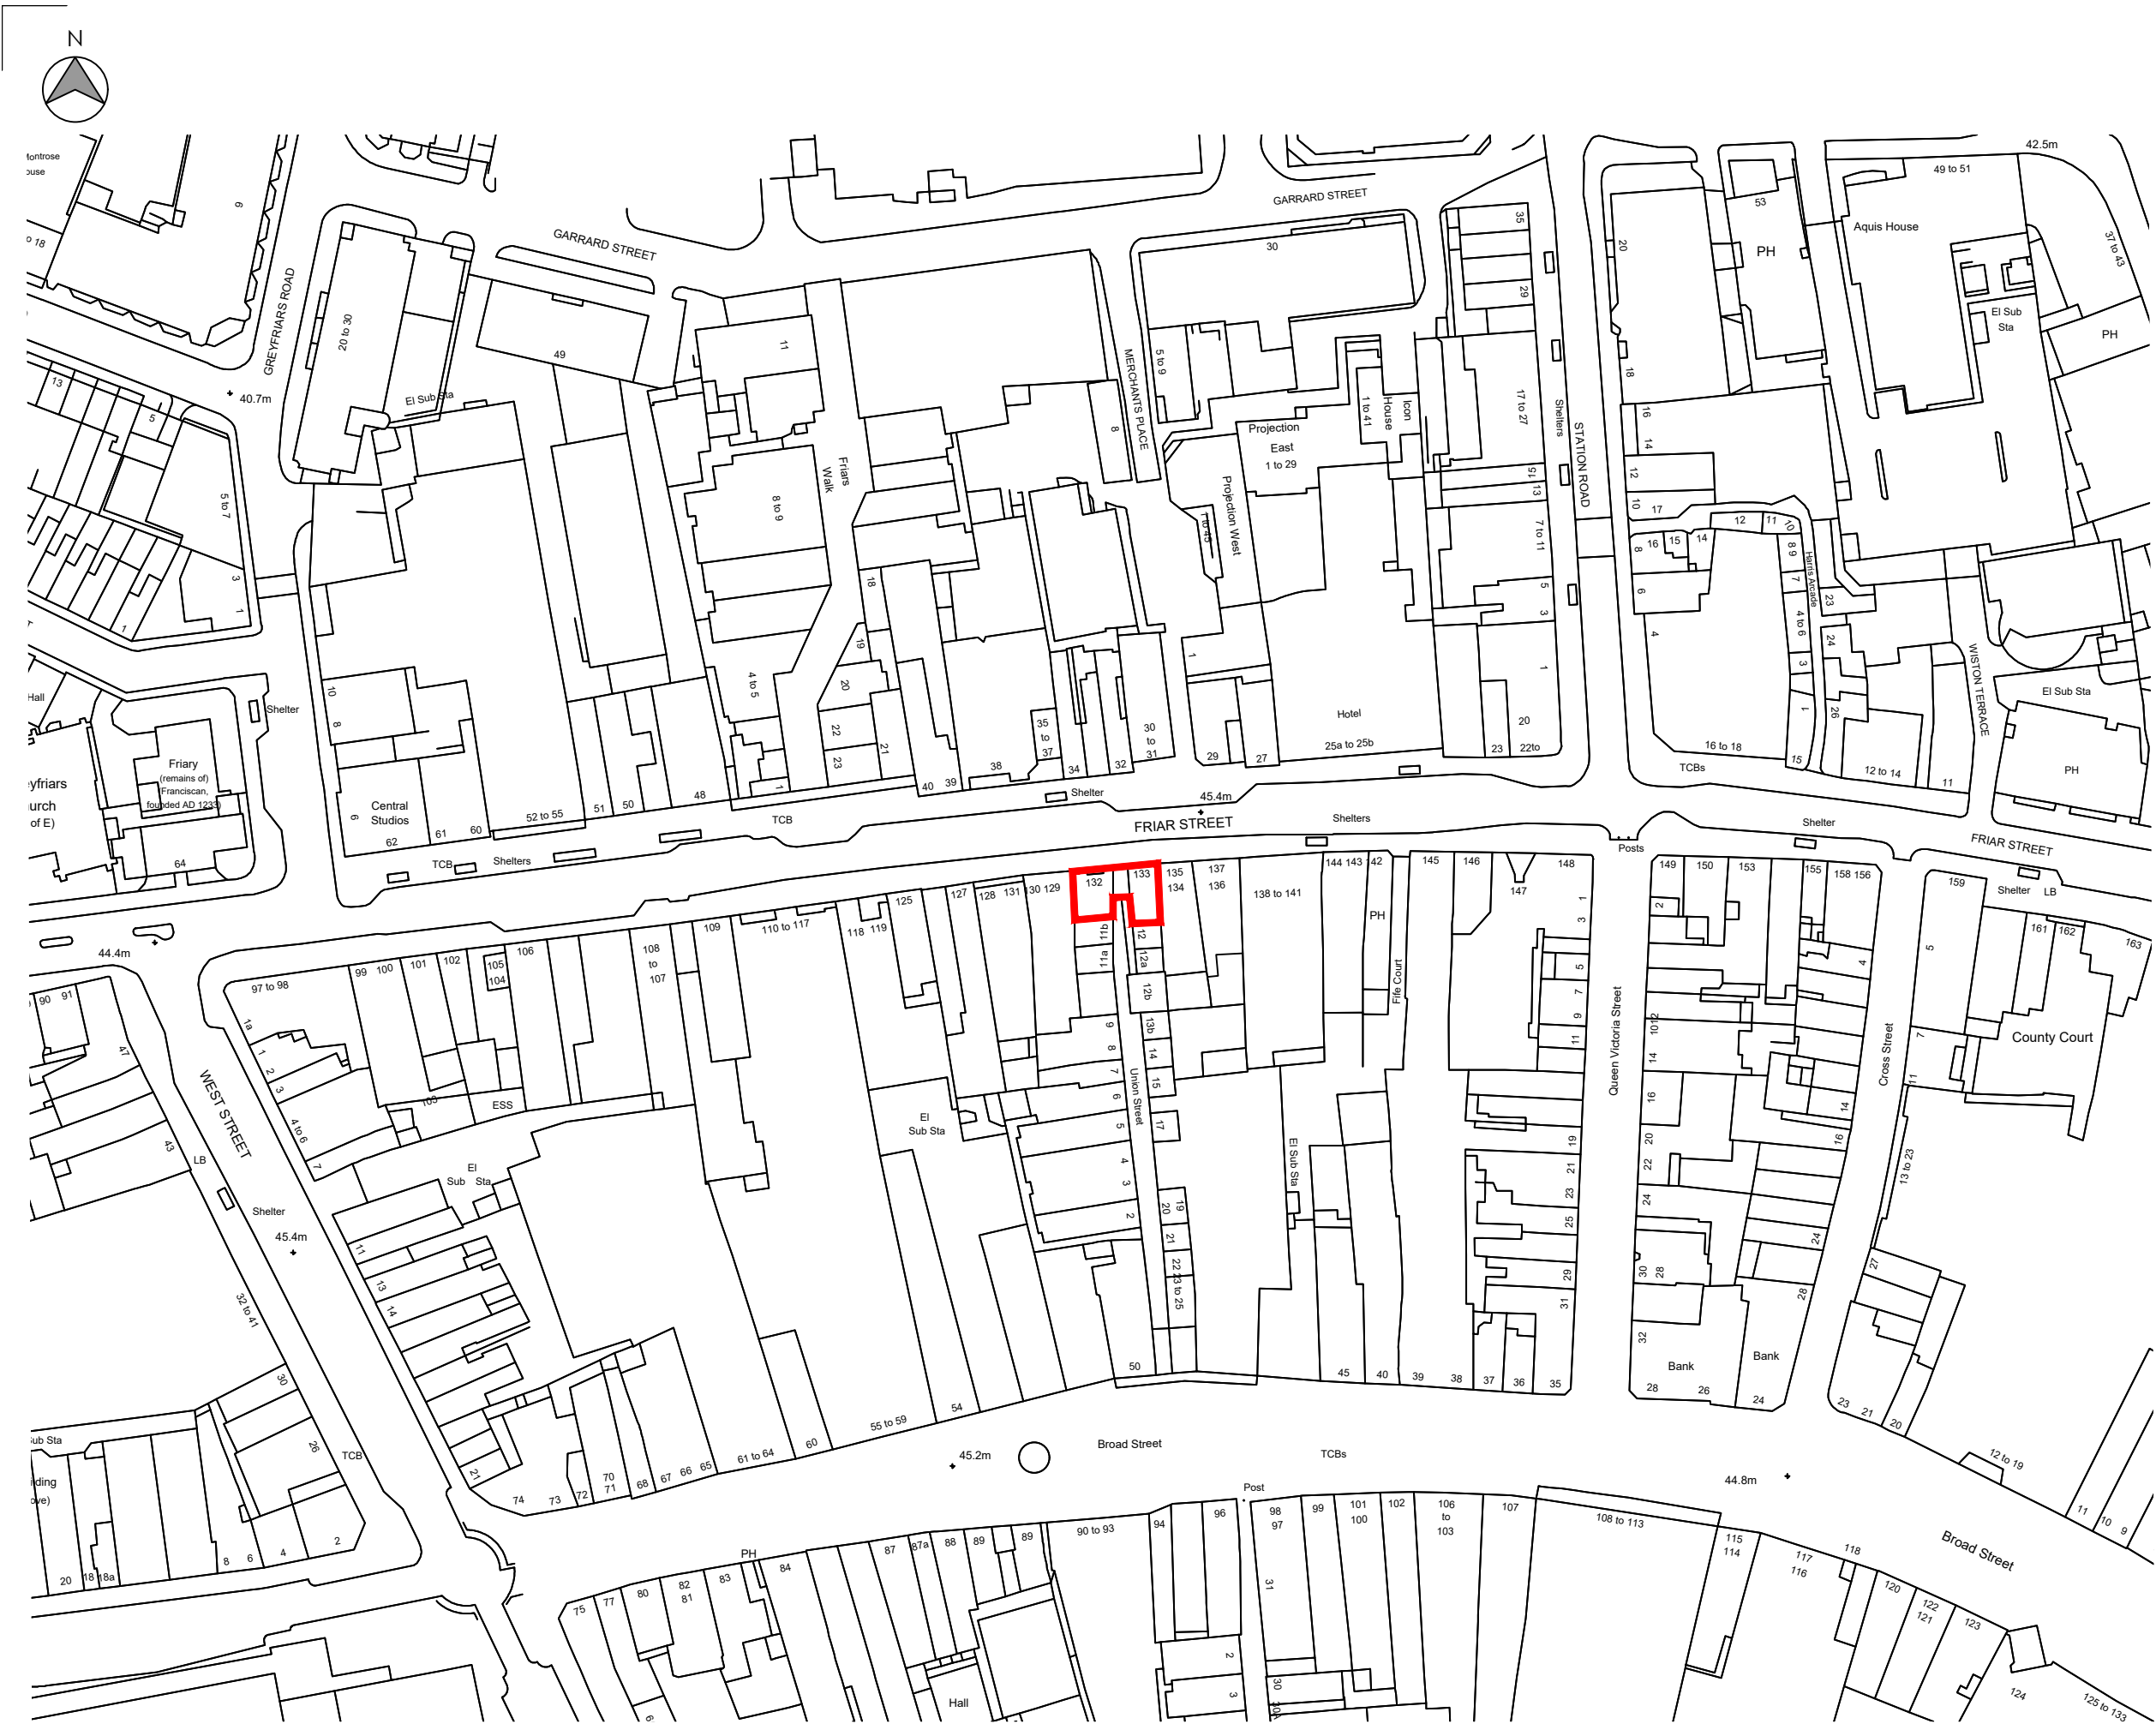

01 LOCATION PLAN
1:1250

The Harris Group Ltd does not accept liability for any deviation to our drawings or specification. This Drawing is copyright and may not be reproduced in whole or part without written authority.

Rev	Date	Description	Drawn	Chk'd
P01	2025.04	REDLINE ALTERED	TML	AJ

Key
Site Boundary



Architecture
Masterplanning
Interior Design

Wakefield Manchester Milton Keynes Reading London Harrogate

Client
Pinemace Limited

Project Title
Proposed Development

132-133 Friar Street
Reading
RG1 1EP

Drawing Title
Location Plan

Drawn	Checked	Scale @A3	BIM Status	Date
KB	TML	1:1250	NA	08/24

Drawing Status	Rev.	THP Project No
Planning	P01	16573-1

Project No.	Originator	Volume	Level	Type	Role	Number
16573-1	THPR	XX	00	DR	A	1000