



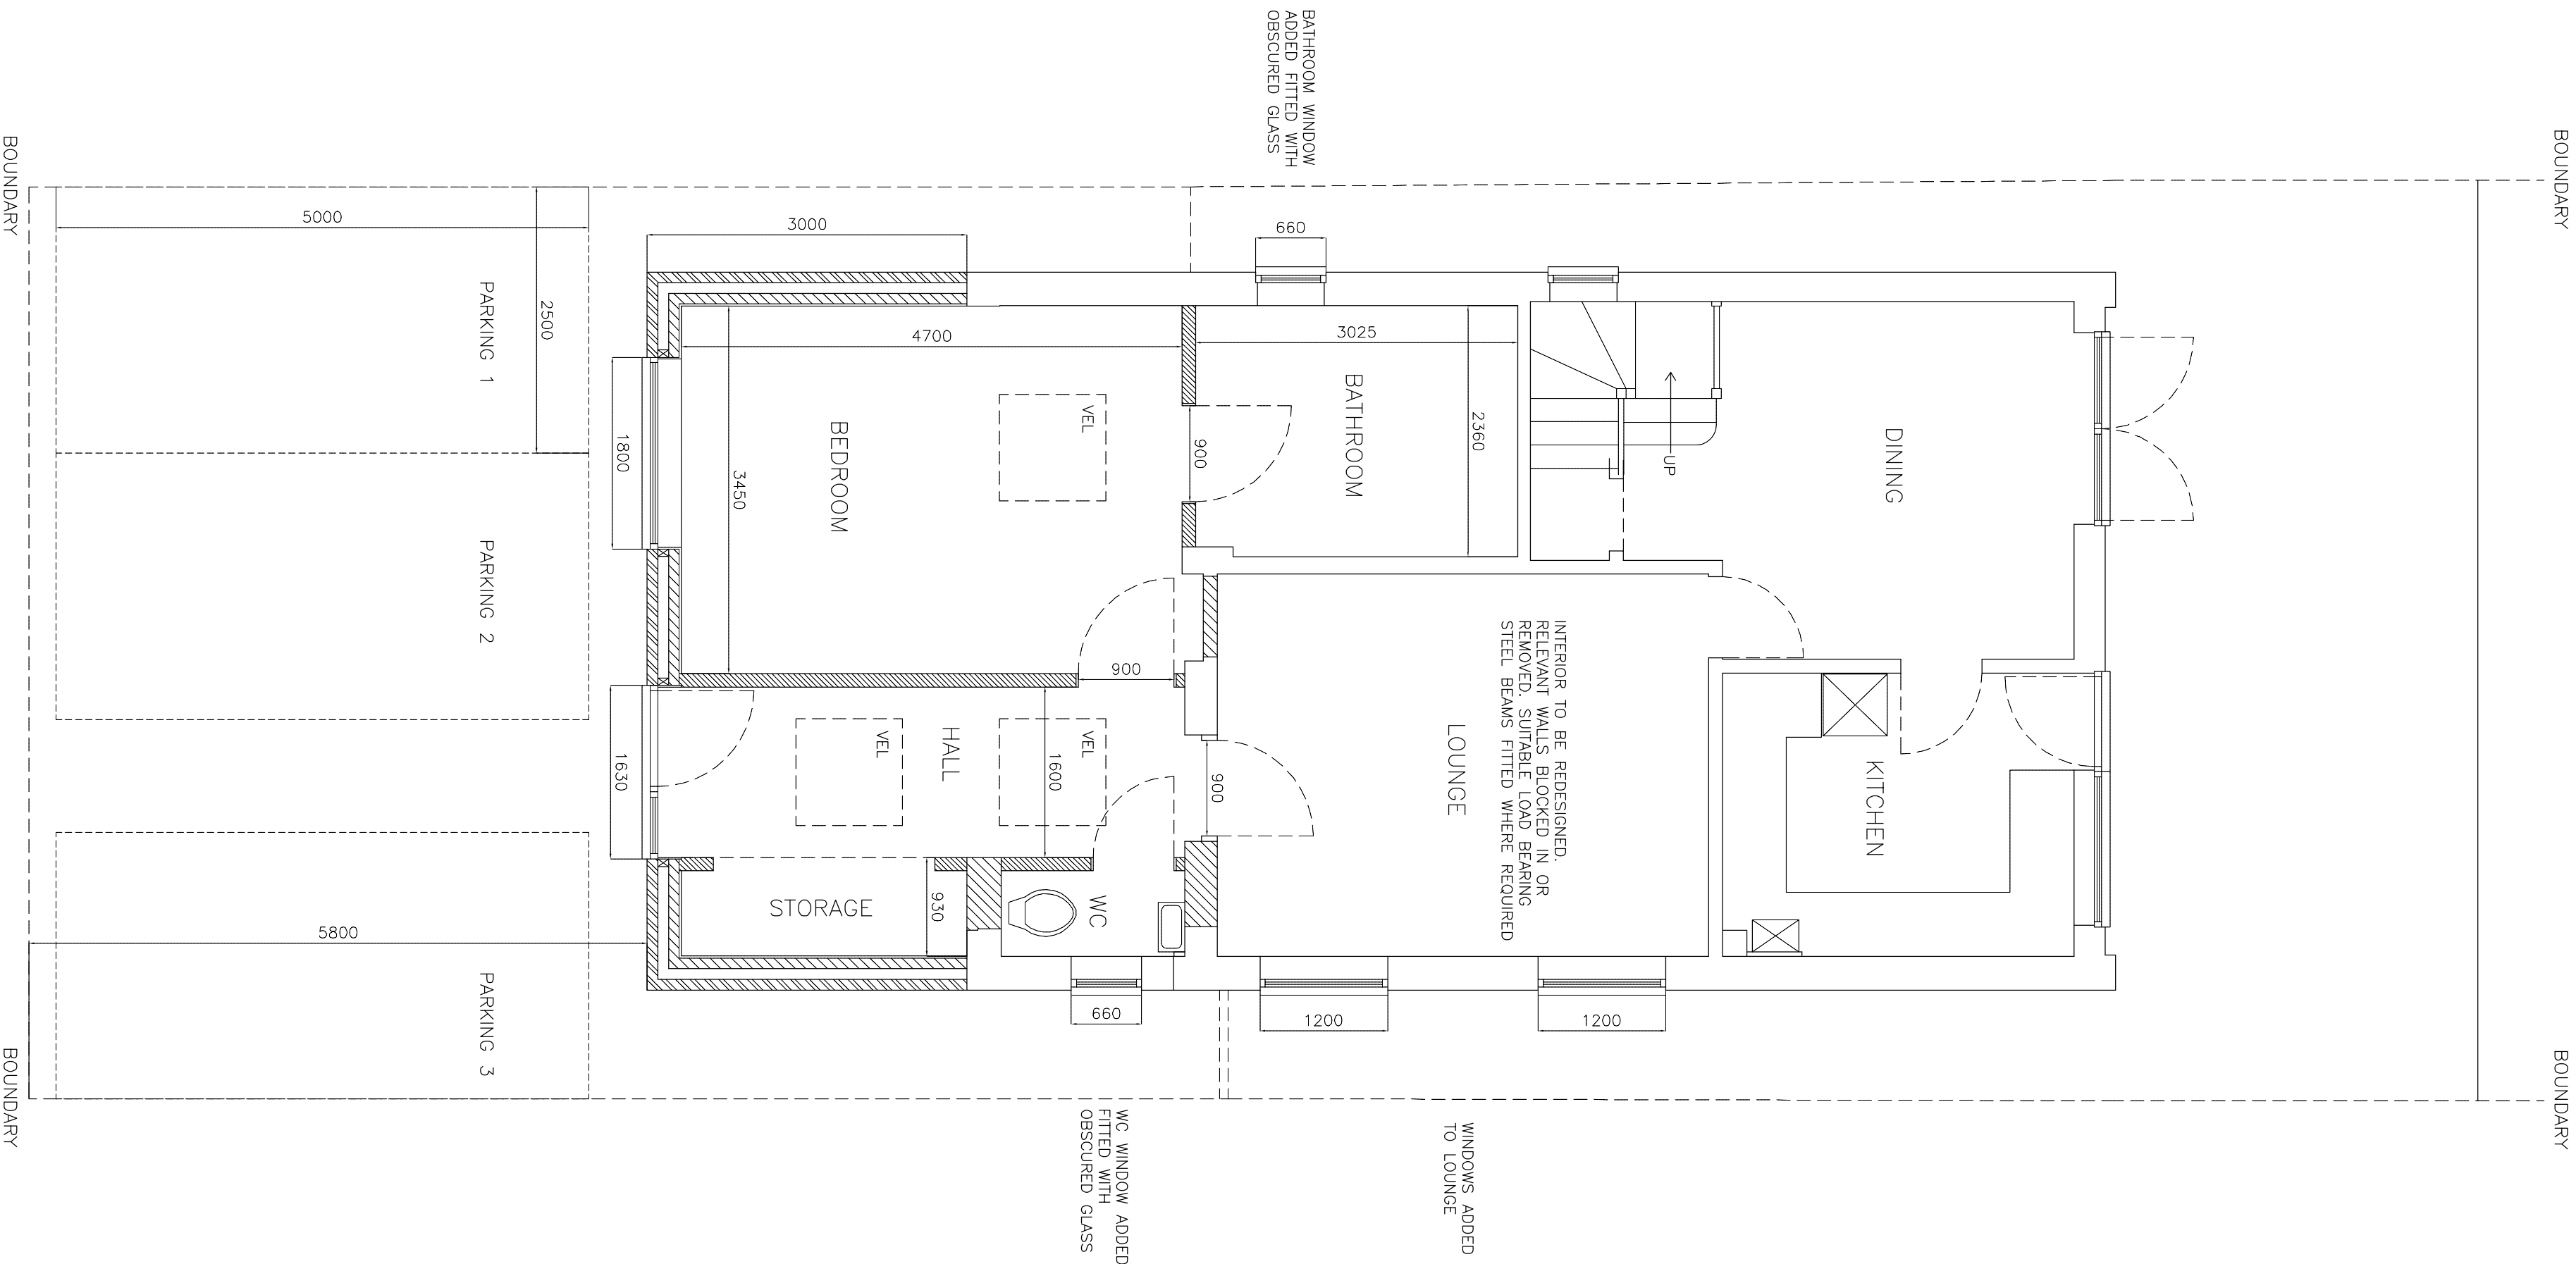

DO NOT SCALE FROM PLANS

PROPOSED FRONT EXTENSION

MR AND MRS DENNIS 5 OAKDALE CLOSE TILEHURST BERKS RG31 5BZ

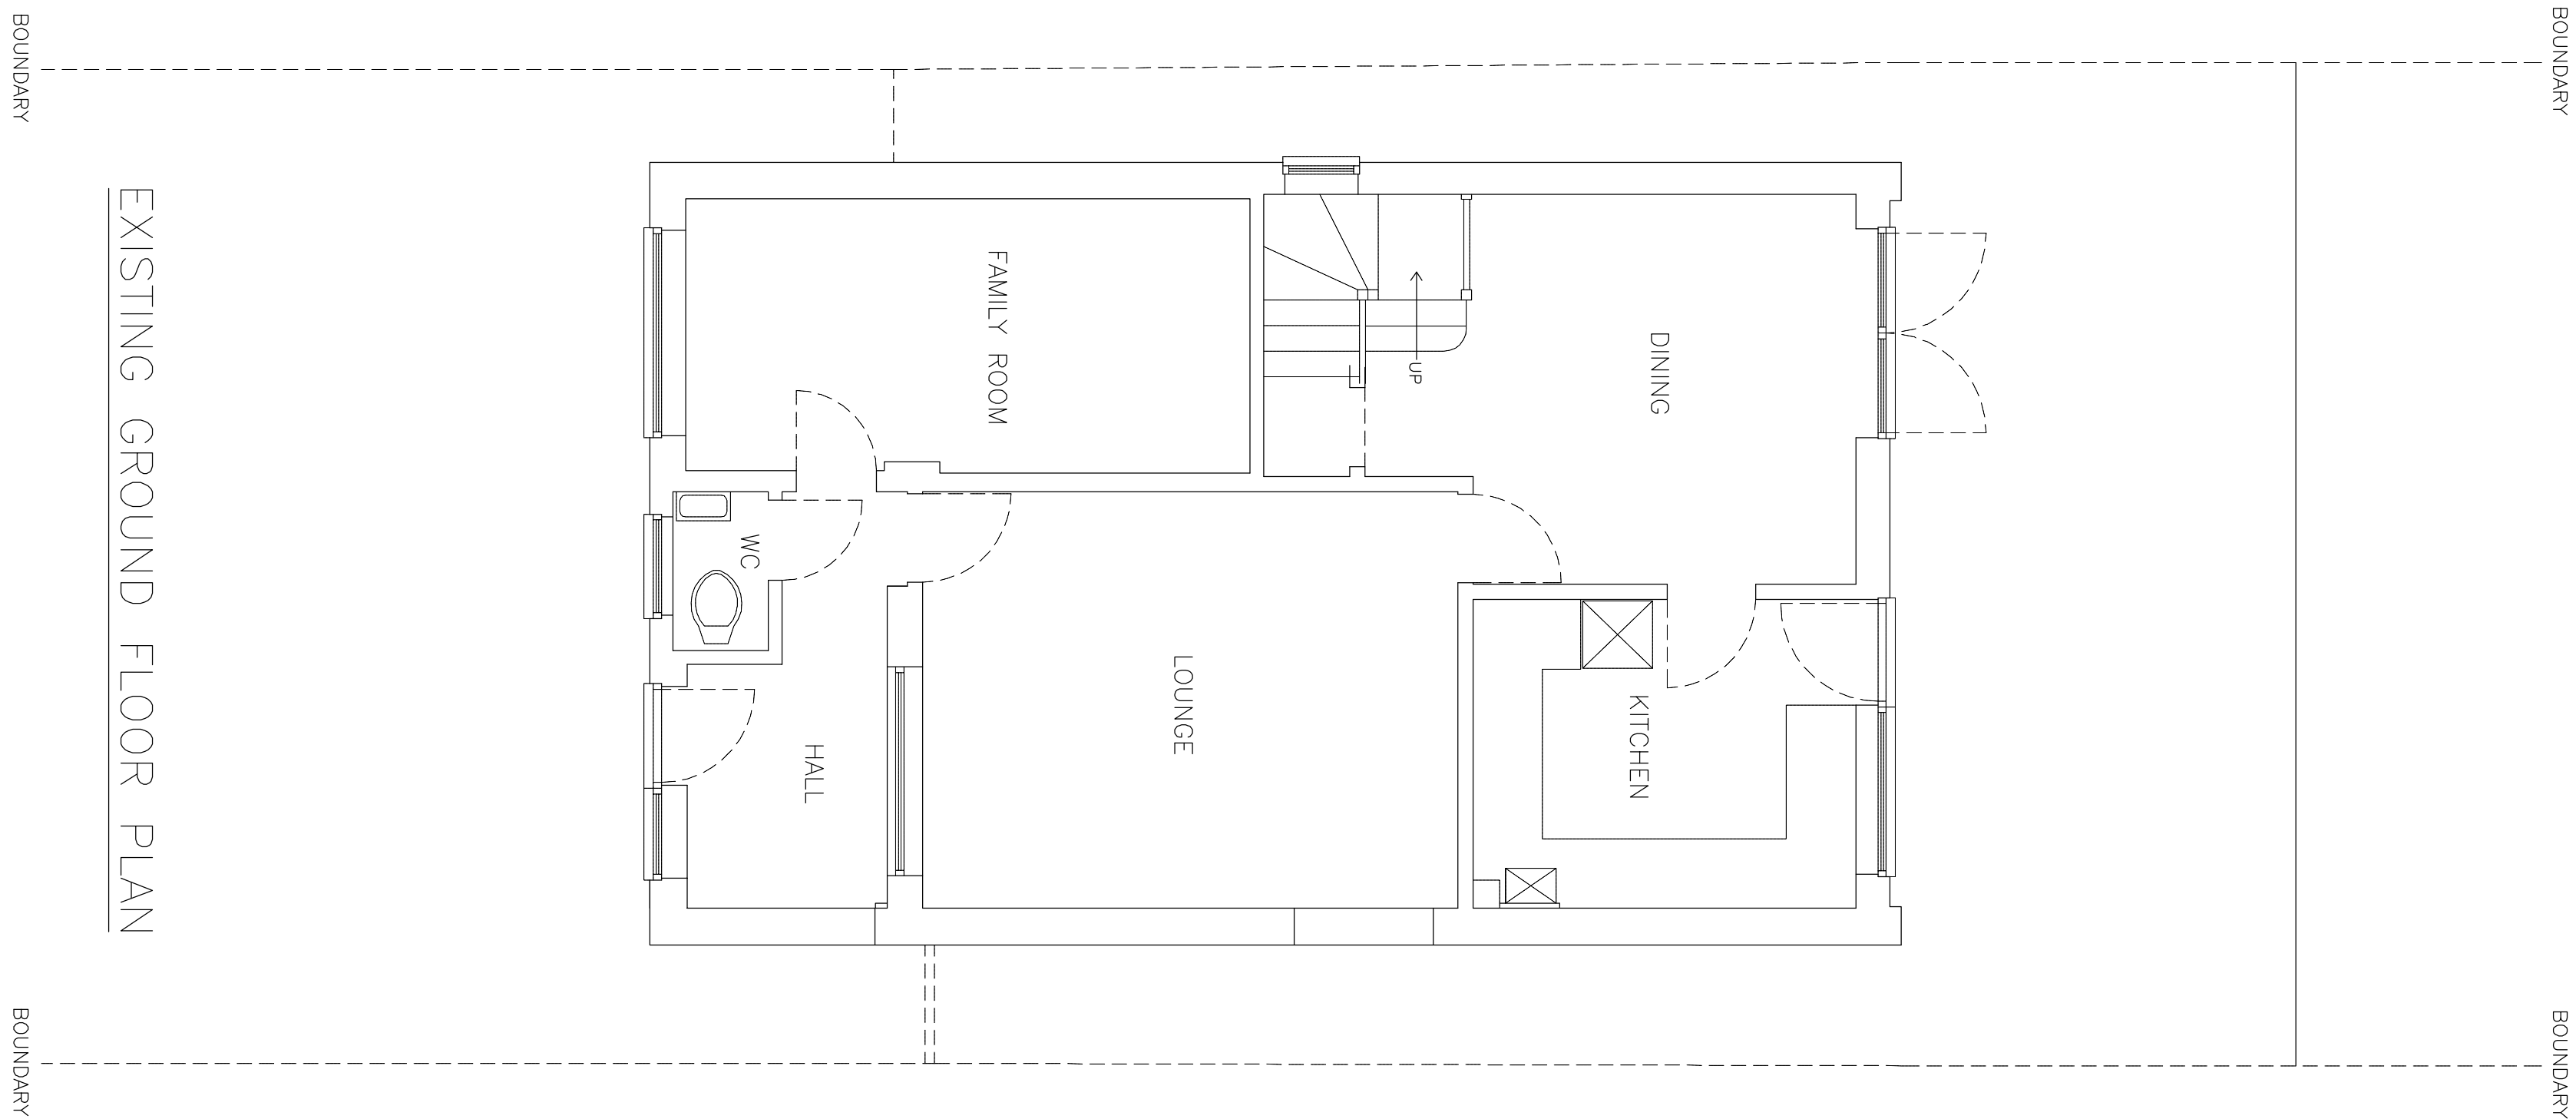

DRAWING NO. DN.003
DATE 23.3.25
SCALE 1:50