




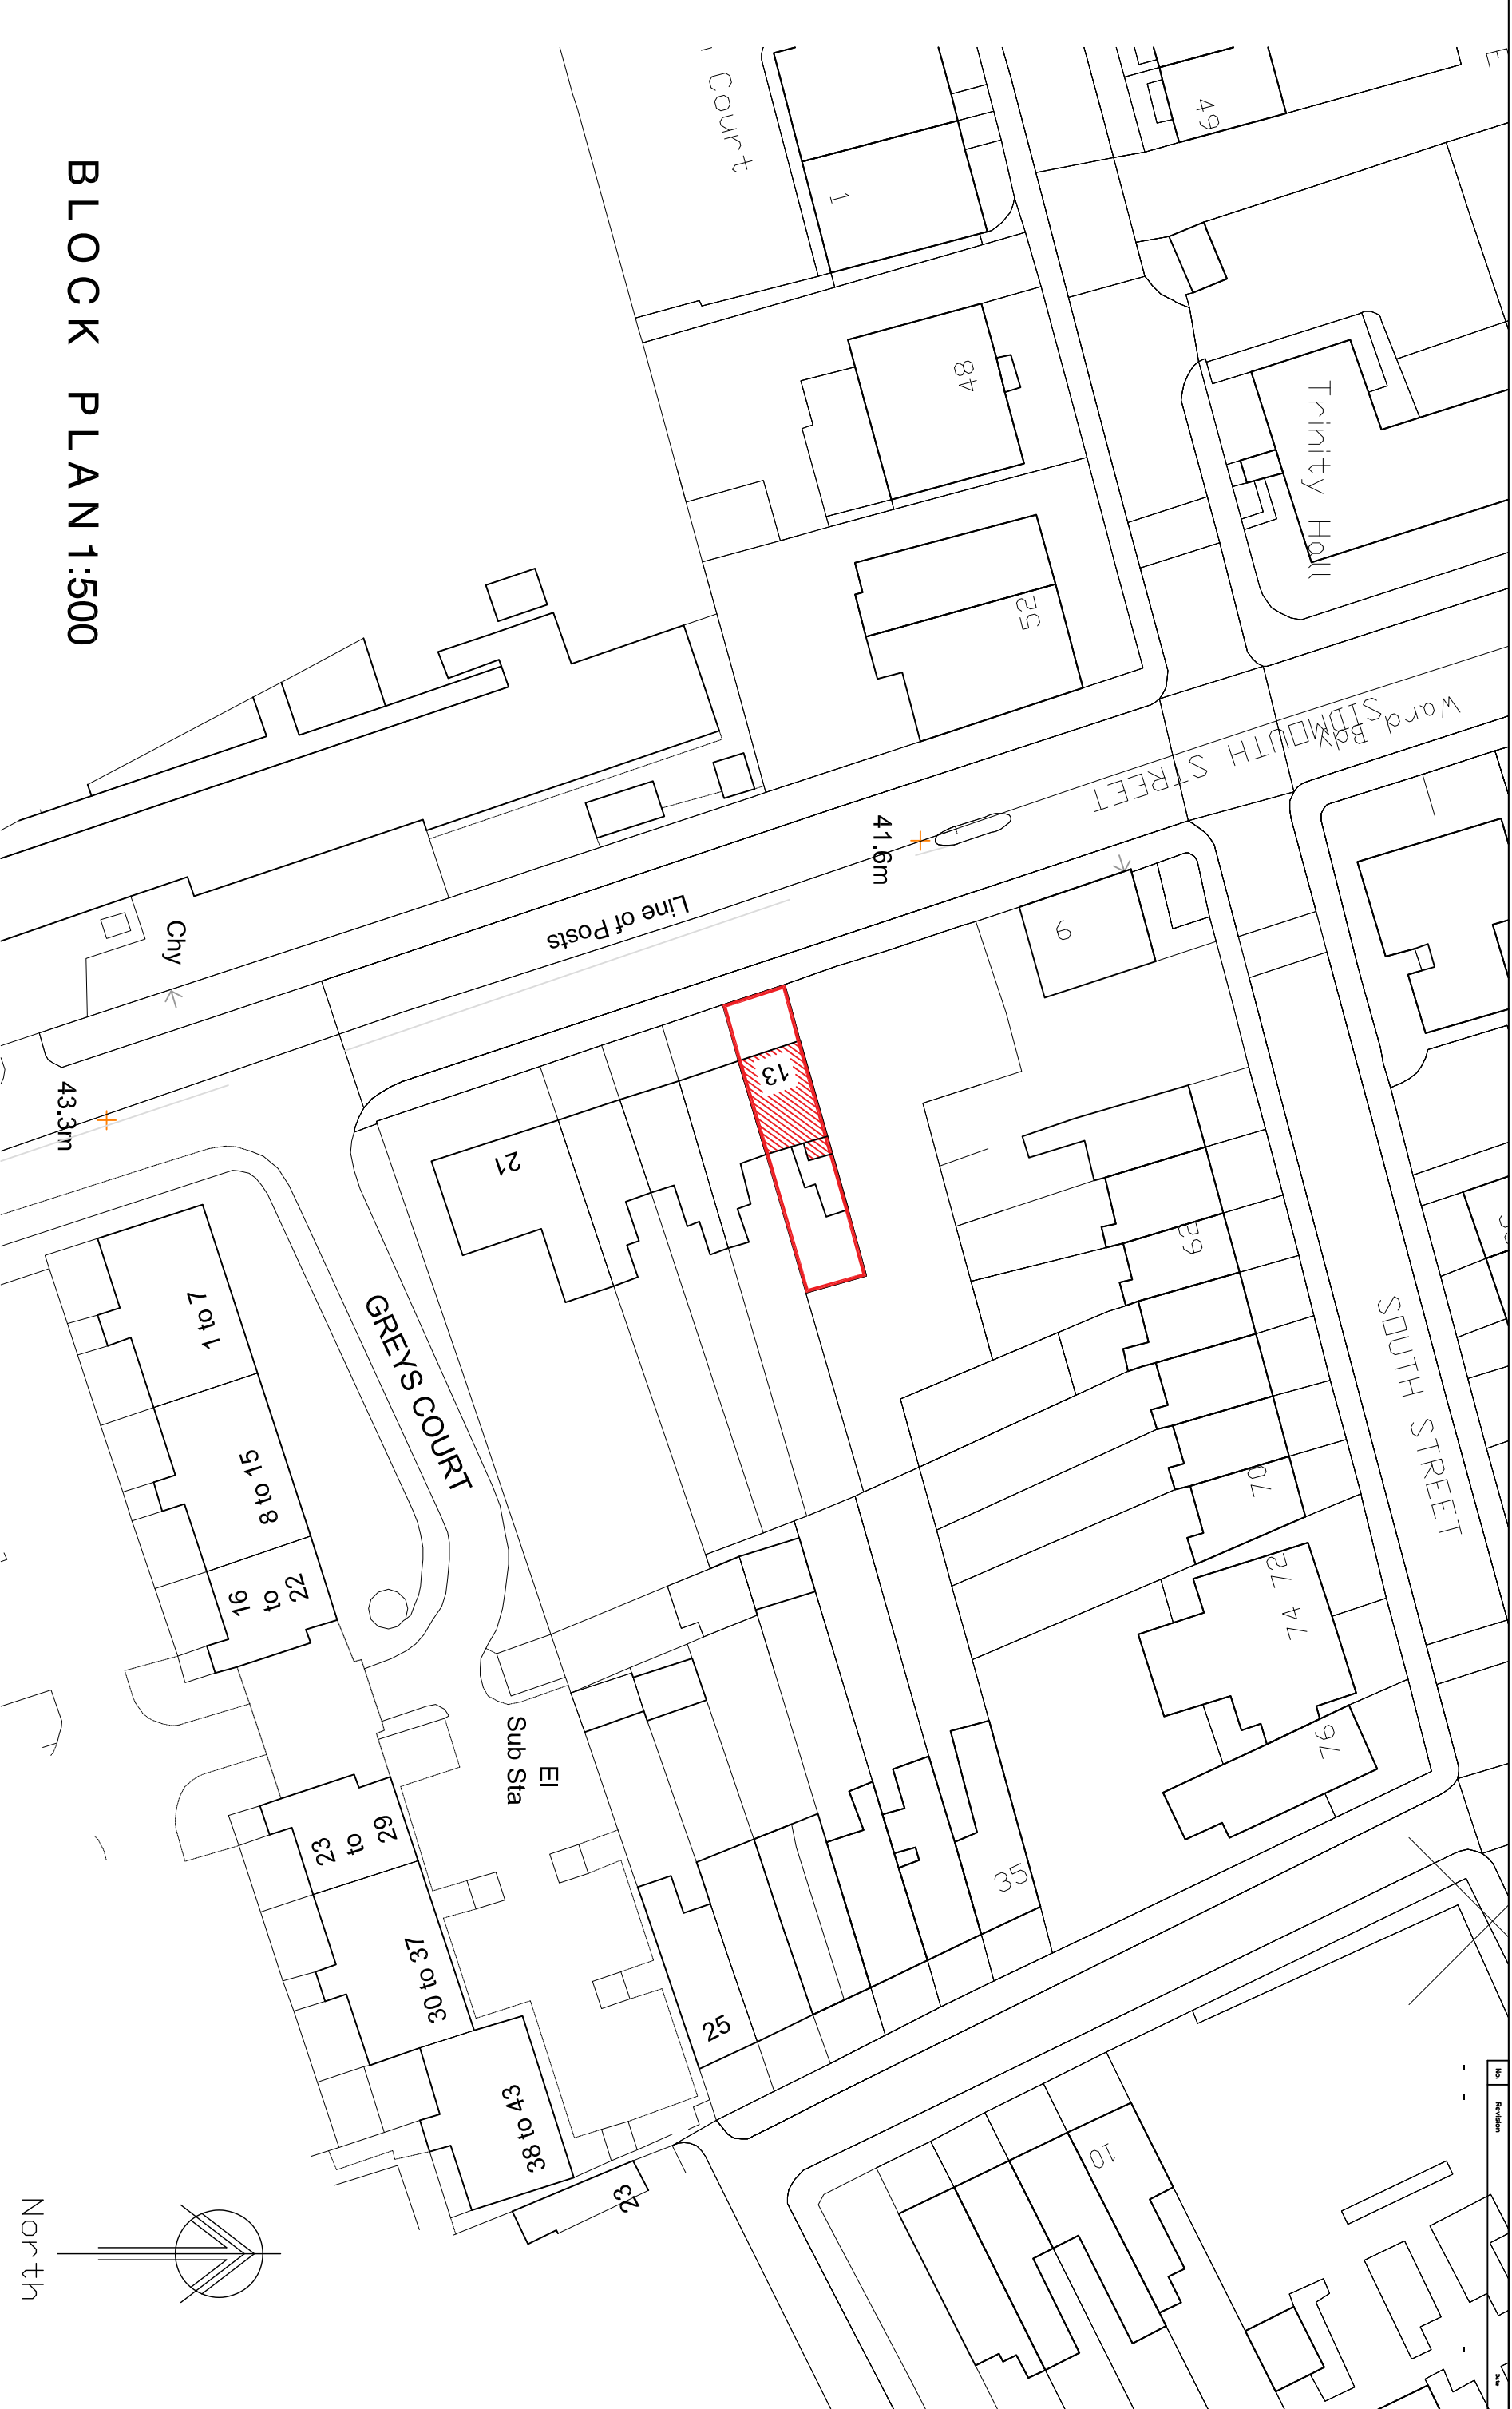

BLOCK PLAN 1:500

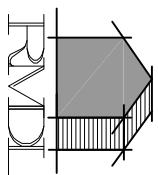

RAMMURTI DESIGN LTD
ARCHITECTURAL & PLANNING SERVICES
268 TILGHURST ROAD, READING RG30 2NE
TEL/FAX: 01189510628 MOB: 07799883574

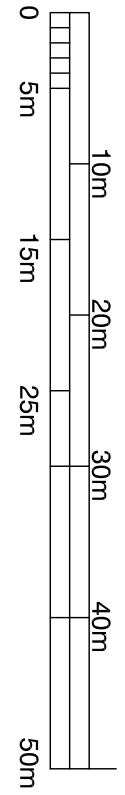

Proposed loft conversion and addition of rear dormer to existing dwelling
at No 13 Sidmouth Street, Reading
for Mr Khatter

Block and Location Plans
Scale: 1/500
Date: February 2025 SSR13:001 Rev -