


FRONT ELEVATION 1:50

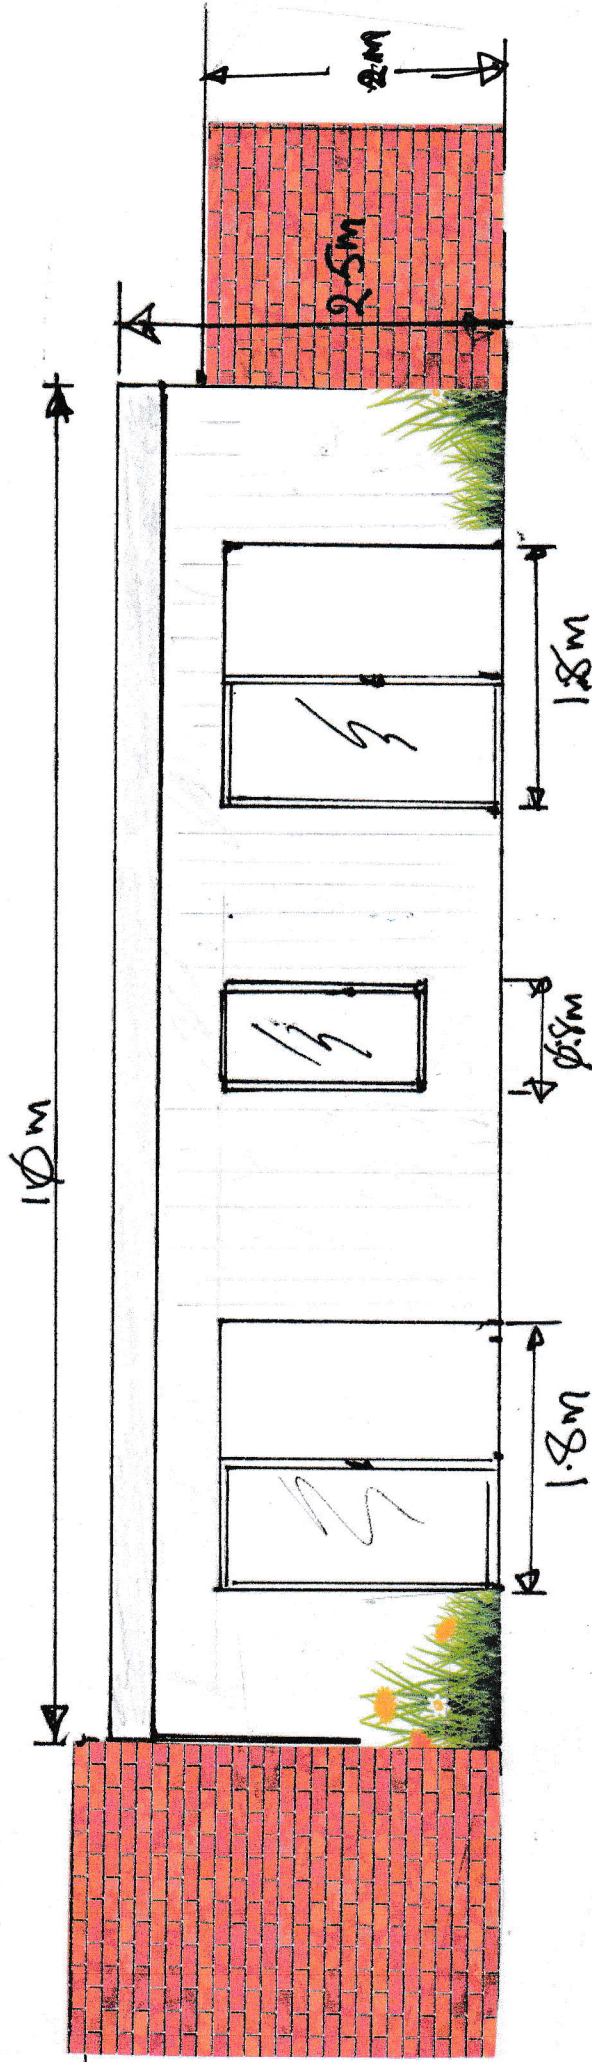

NOTES

Boundary wall to the rear will be built to match existing to a height of 2 meters