


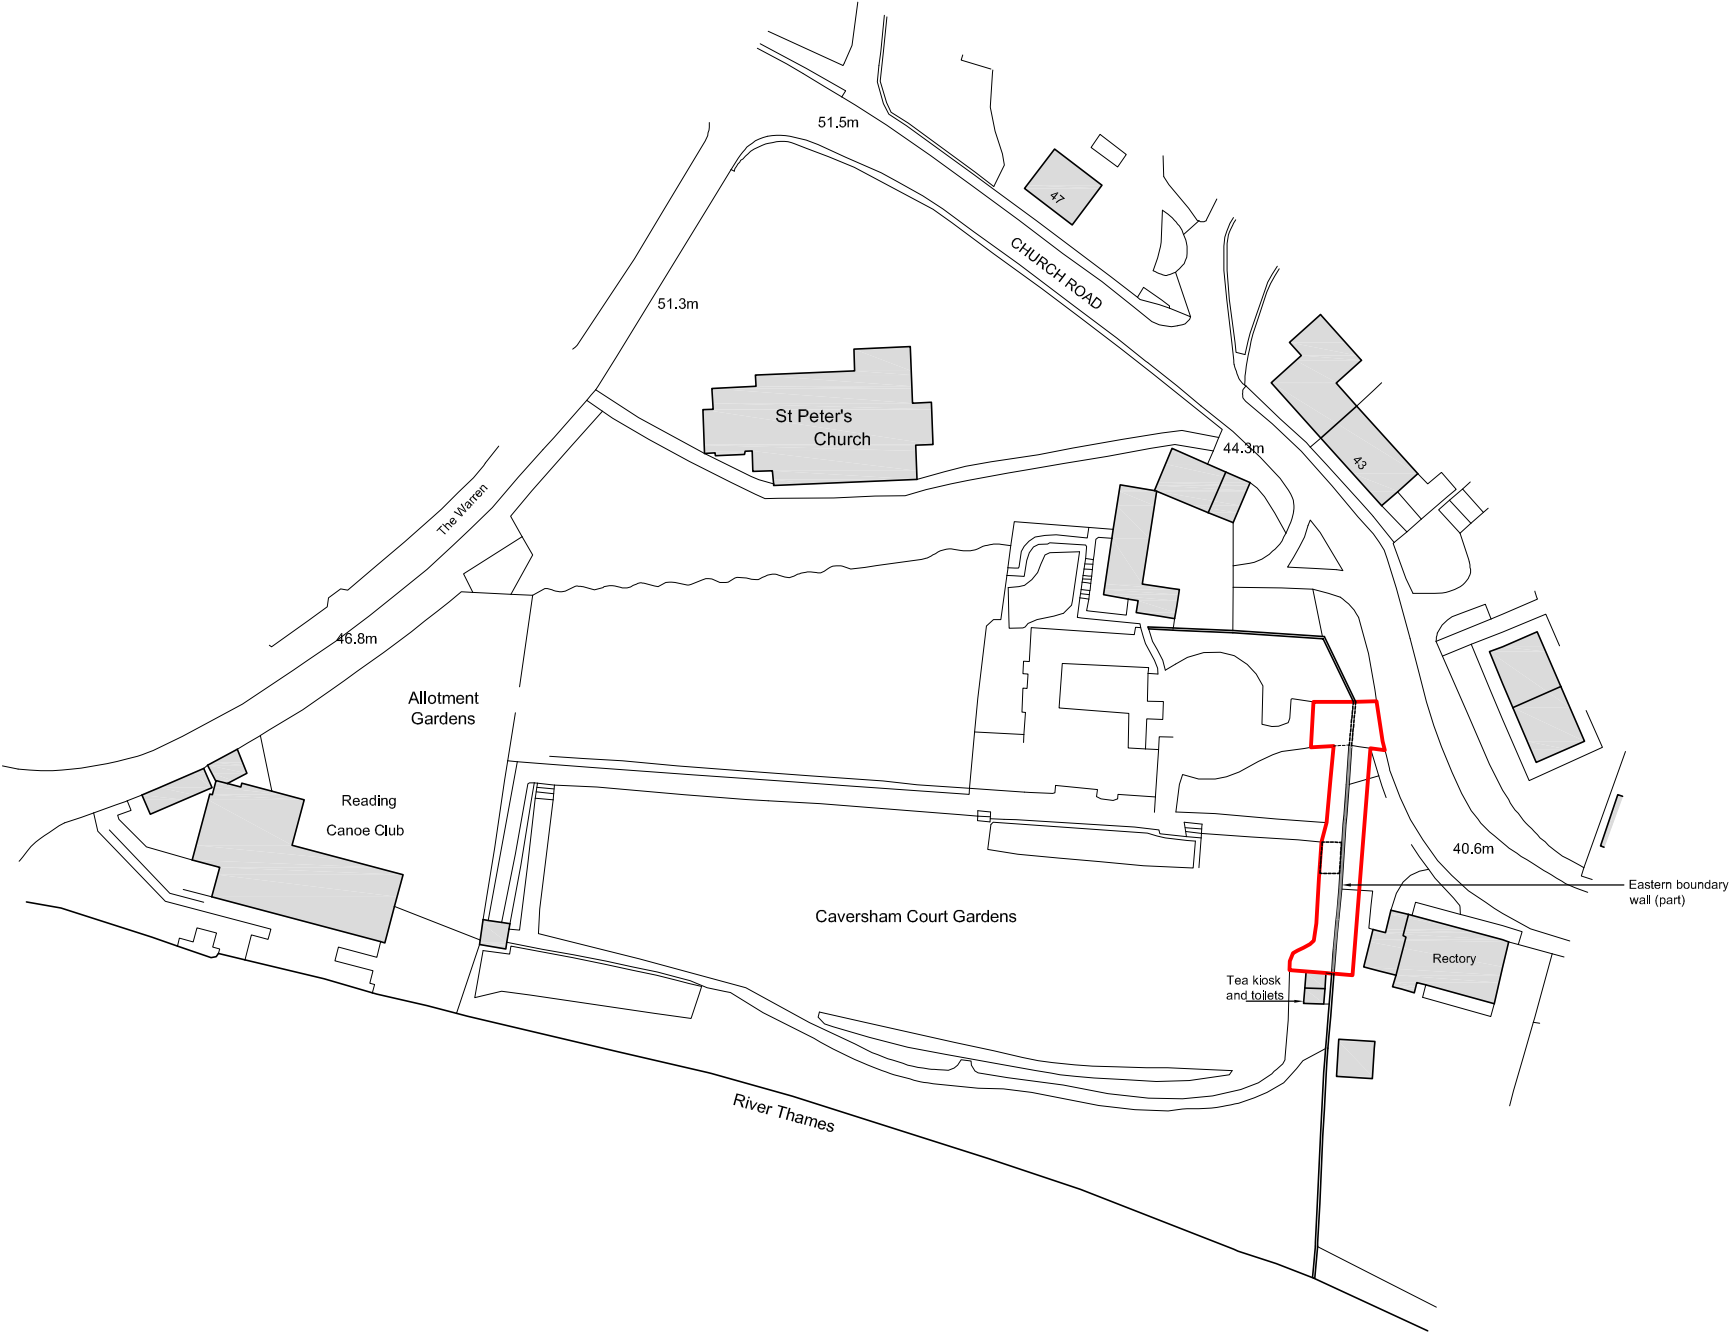

revision/date note

morseWEBB

architects

The Byre The Street Bramley Hampshire RG26 5DE
T: 01256 587888 W: www.morsewebb.co.uk

project

Caversham Court

title

Location Plan

scale	status	
1:1250@A3	PRELIMINARY	
job no.	dwg no.	status/revision
1041	001	PR00

© Morse Webb Ltd

