


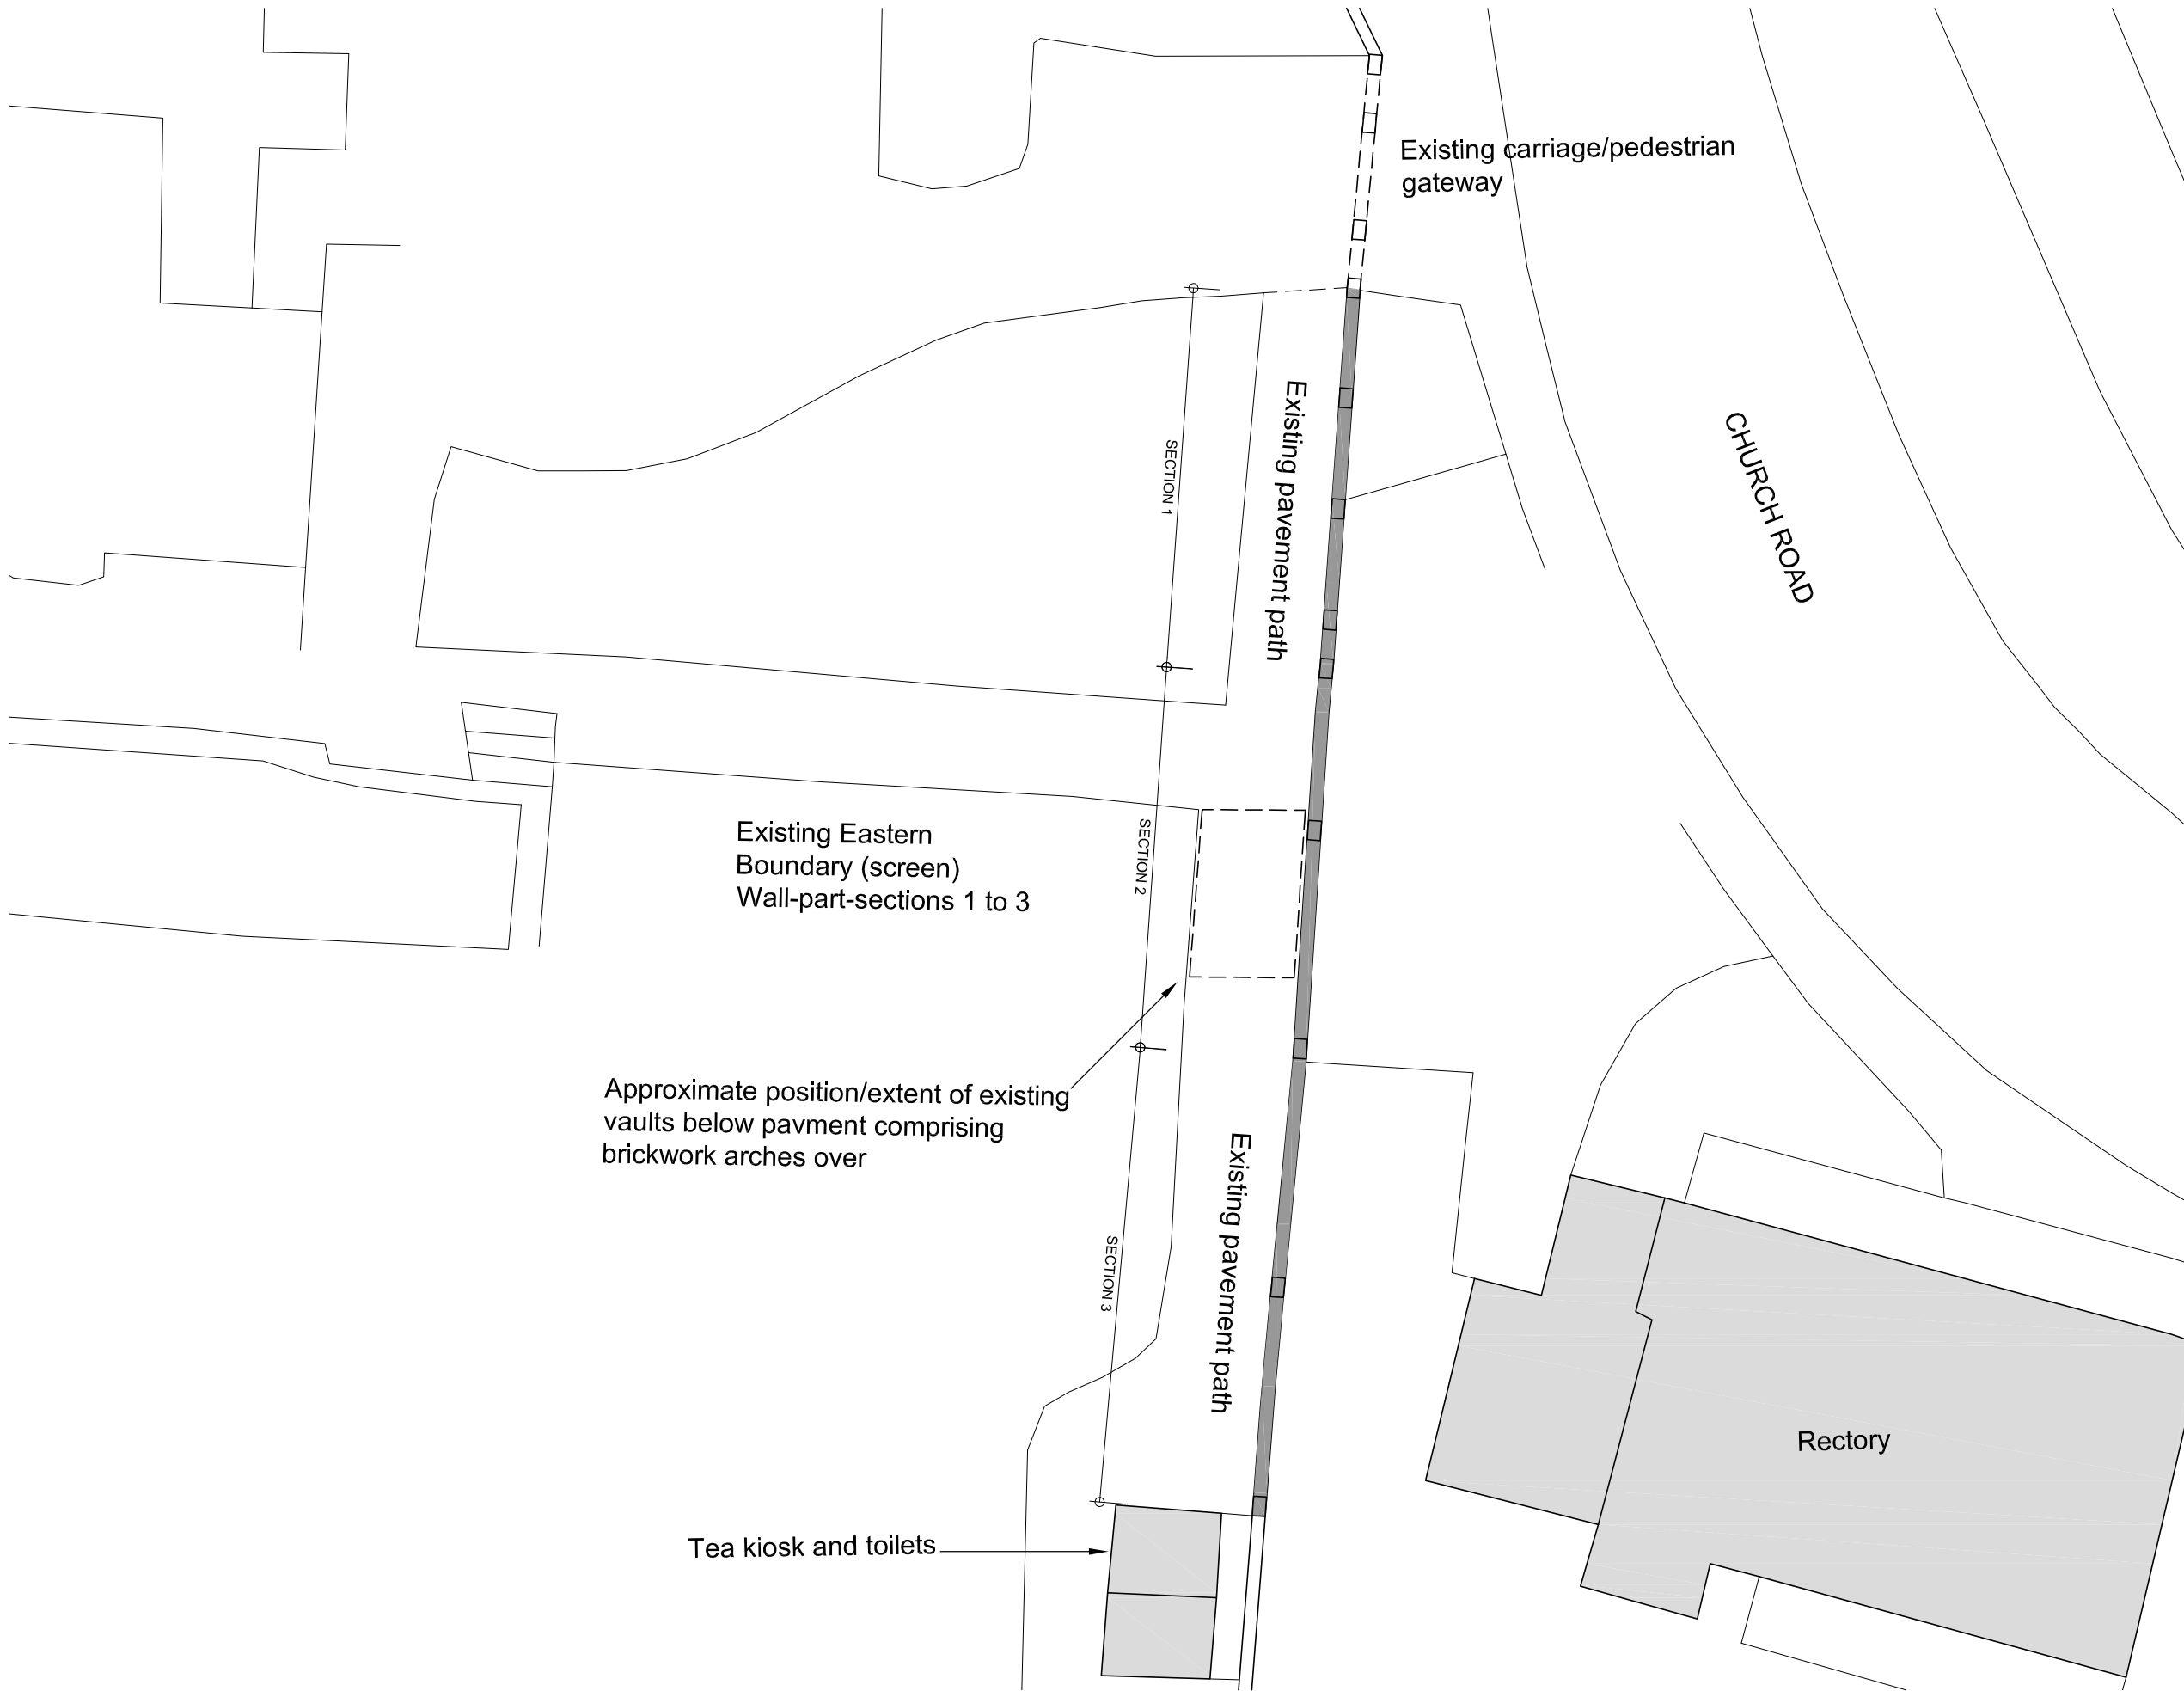

Existing wall Sections 1&2 to be dismantled and rebuilt on a like to like basis, incorporating salvaged materials from existing wall.

Existing walls section 3 to be retained in situ, conserved and repaired.