

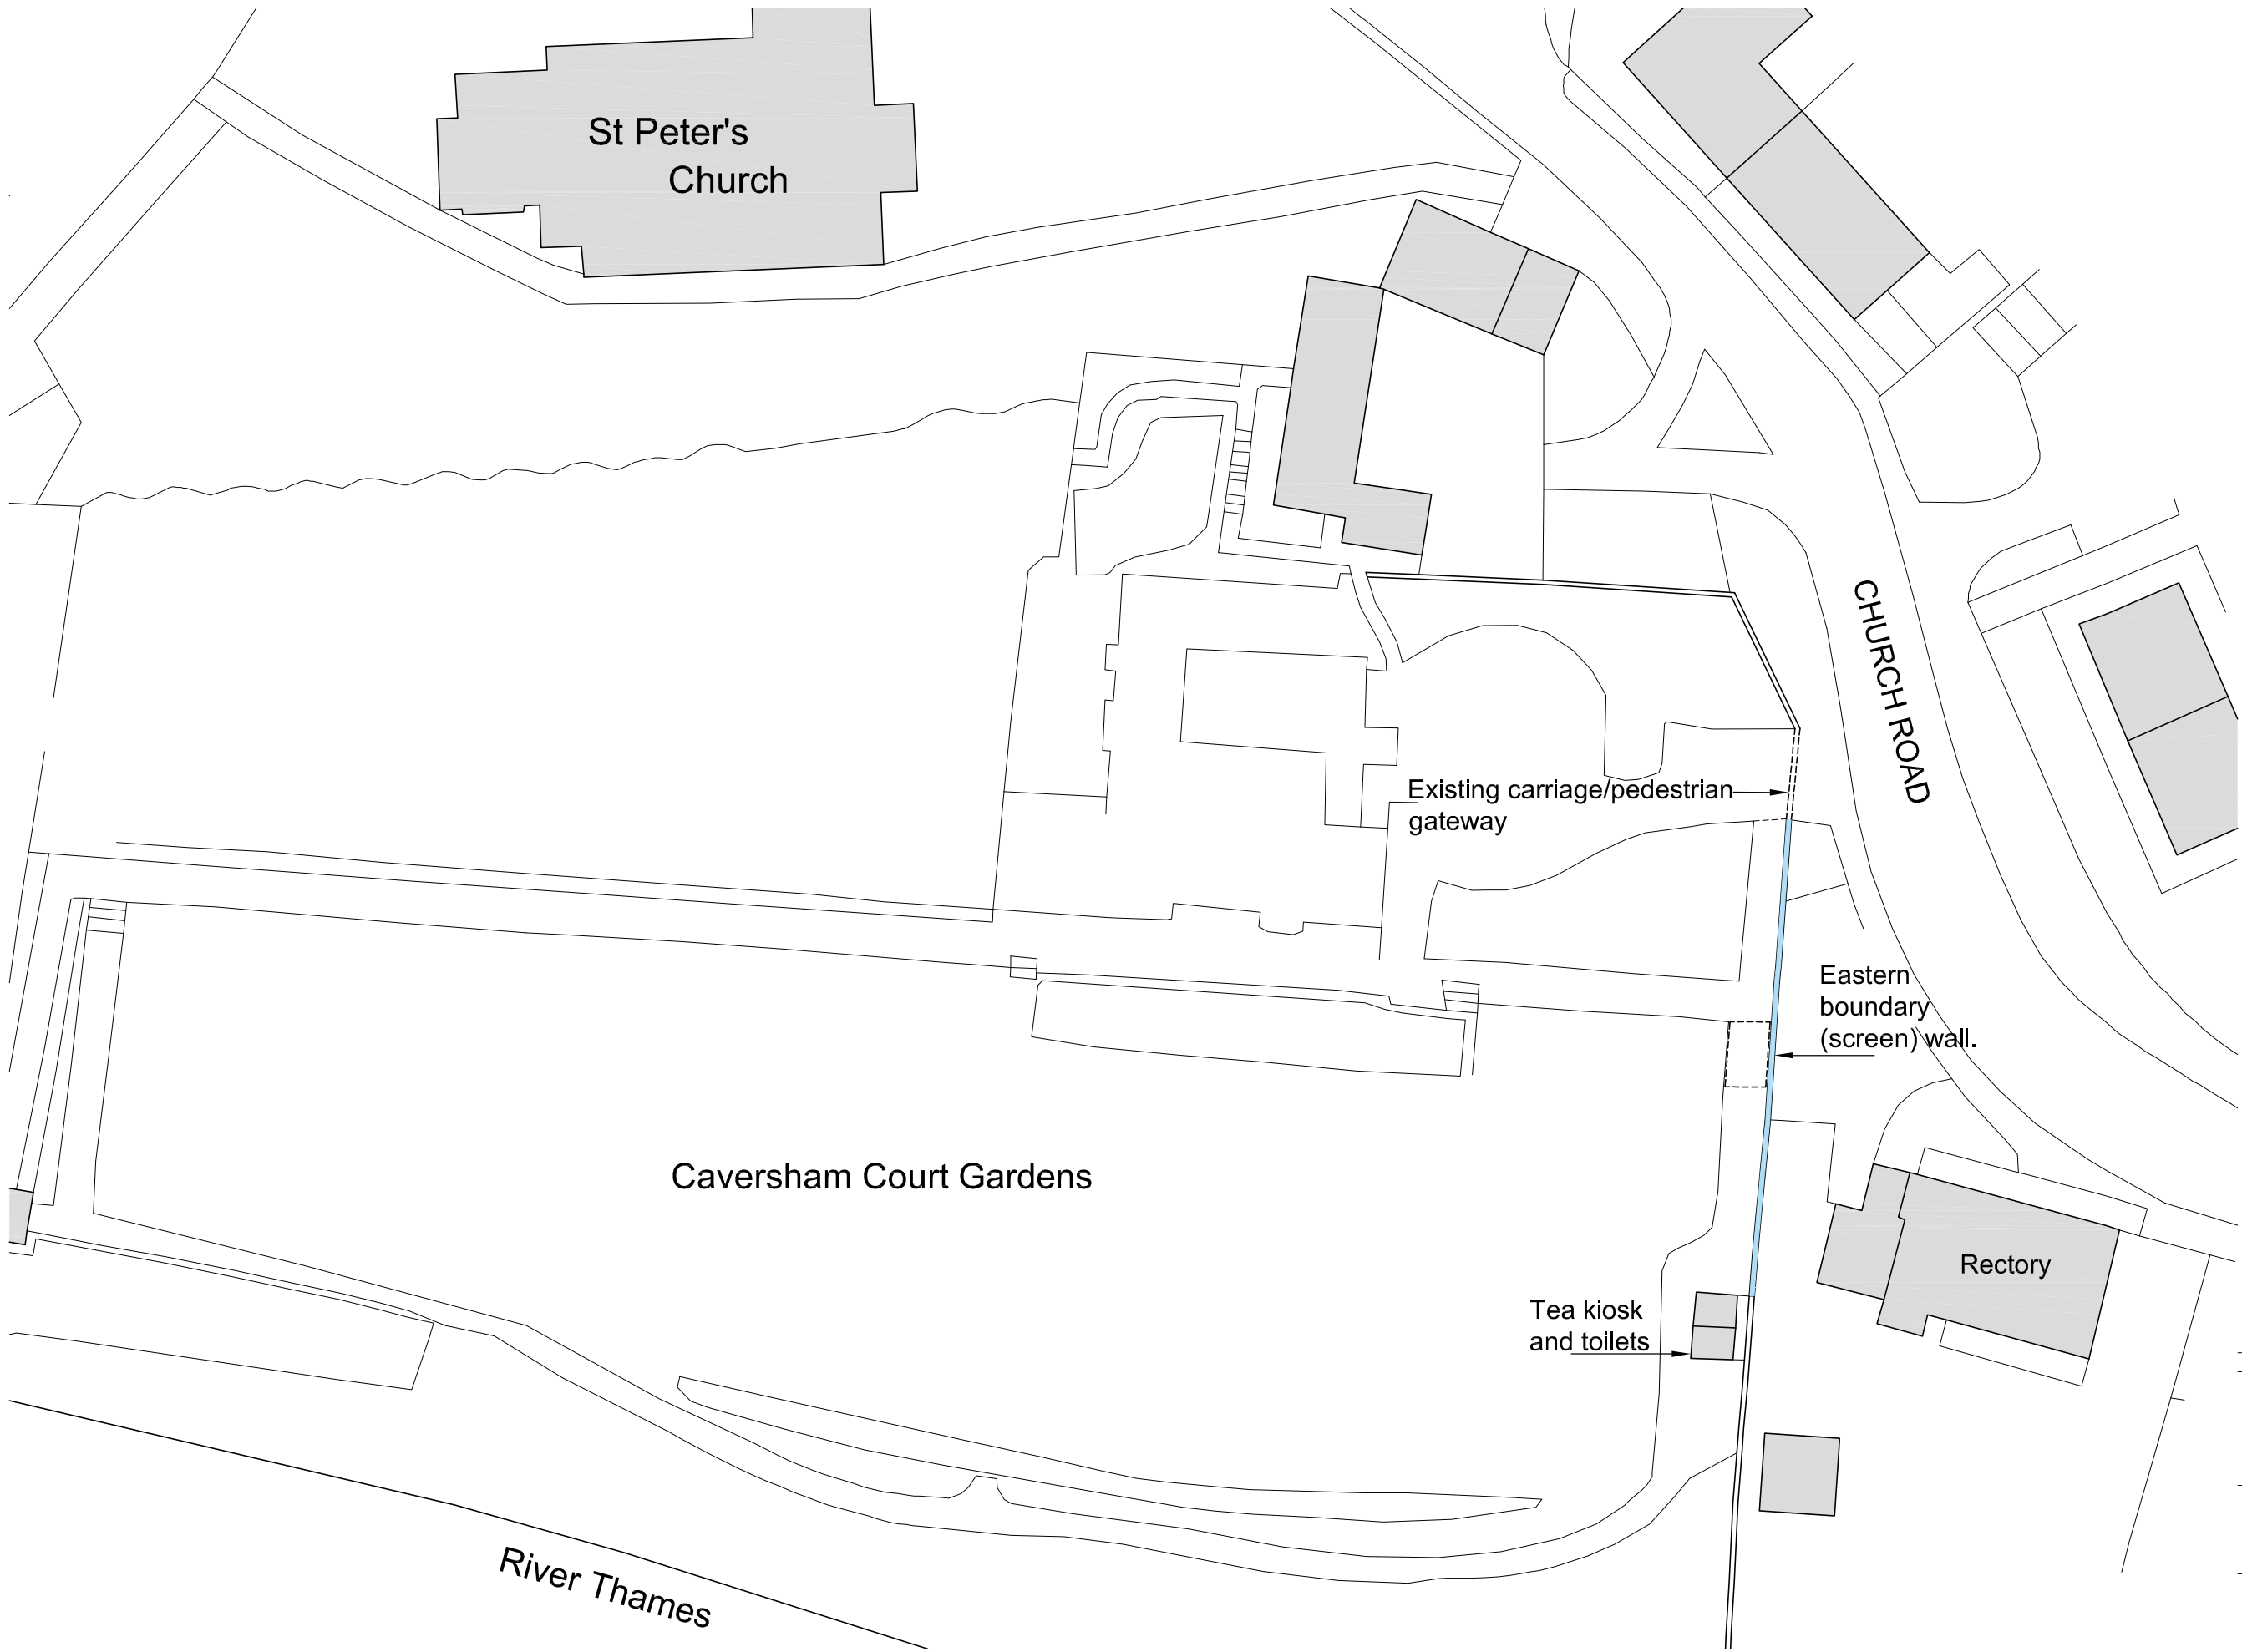


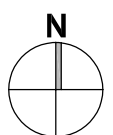

Key:

Section of wall repaired

01 PROPOSED BLOCK PLAN
1:500
Scale Bar. 1:500

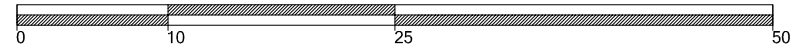

revision/date note

morseWEBB
architects
The Byre The Street Bramley Hampshire RG26 5DE
T: 01256 587888 W: www.morsewebb.co.uk

project
Caversham Court Gardens

title
Proposed Block Plan

scale	status	
1:500@A3	PRELIMINARY	
job no.	dwg no.	status/revision
1041	004	PR00

© Morse Webb Ltd