


Location Plan

Site Address: 15, Boston Avenue, Reading, RG1 6JU

Date Produced: 23-Apr-2025

Scale: 1:1250 @A3

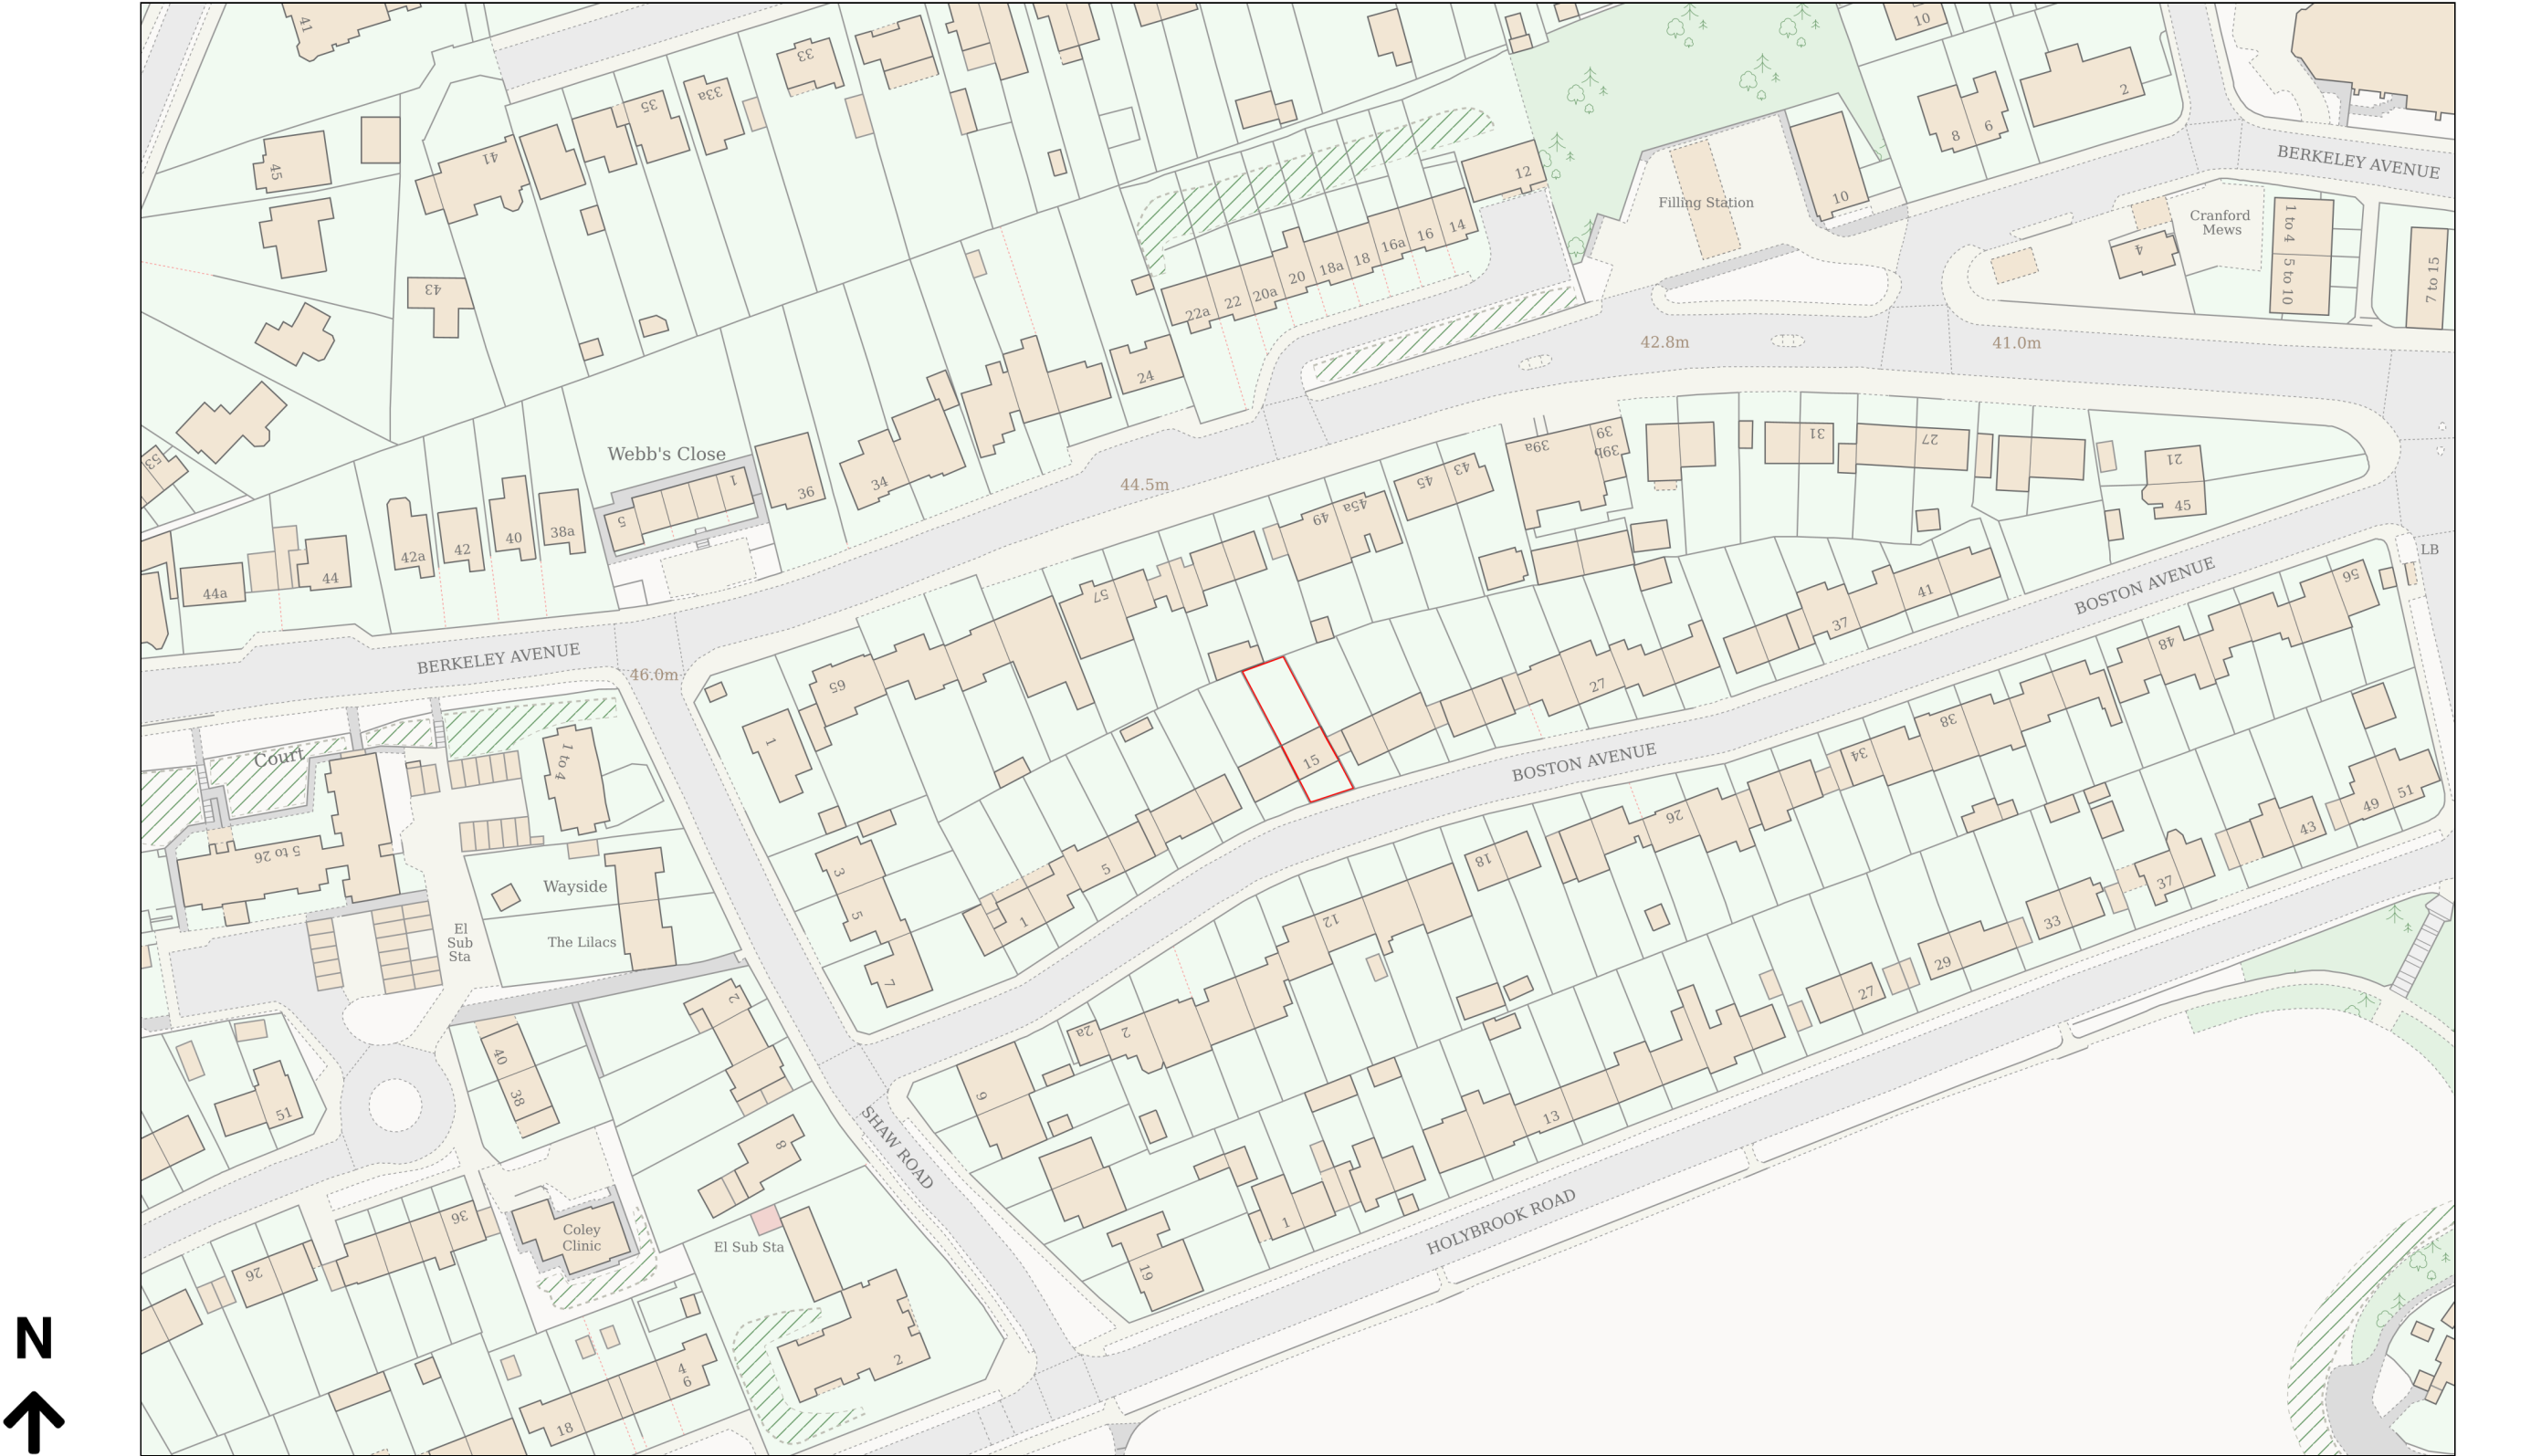

Planning Portal Reference: PP-13962429v1

