



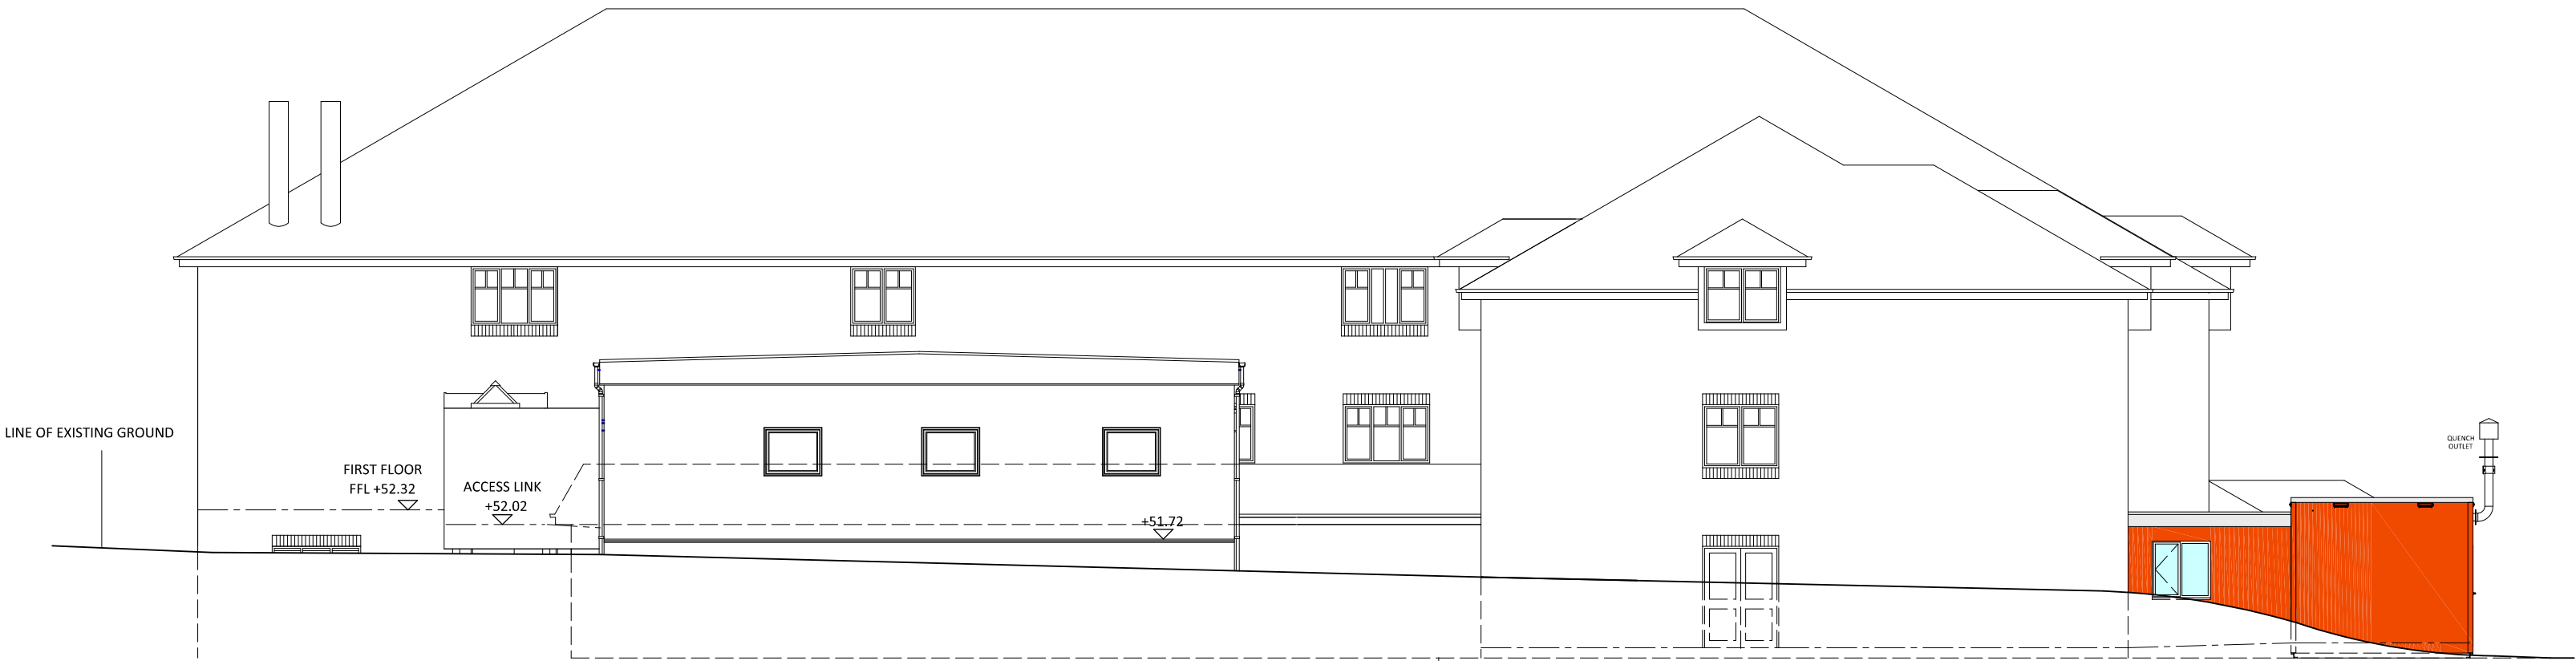


FRONT ELEVATION (SOUTH)

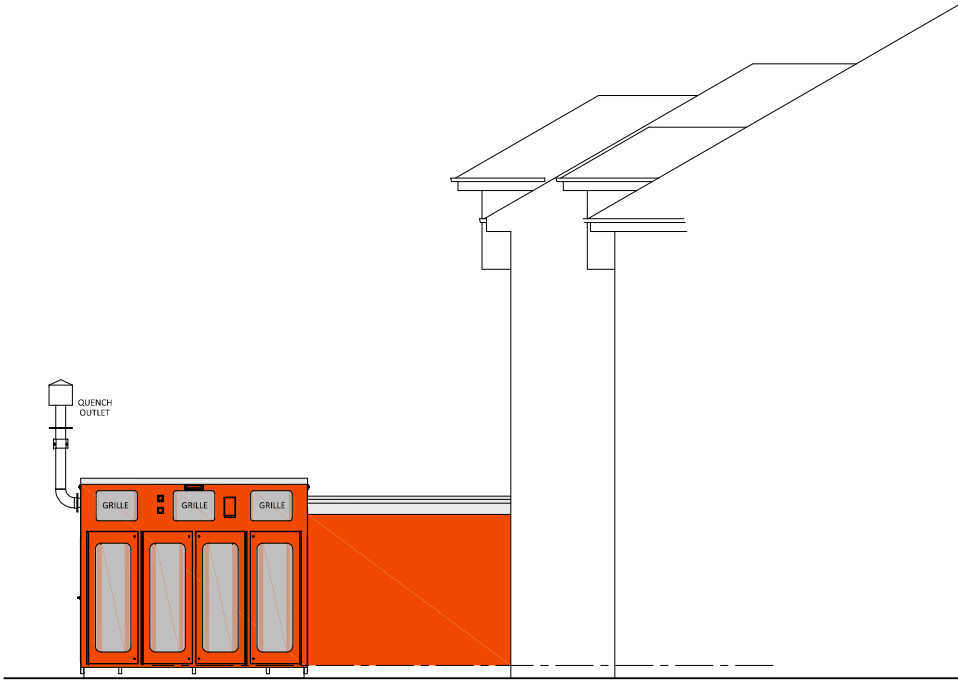


WEST ELEVATION



EAST ELEVATION

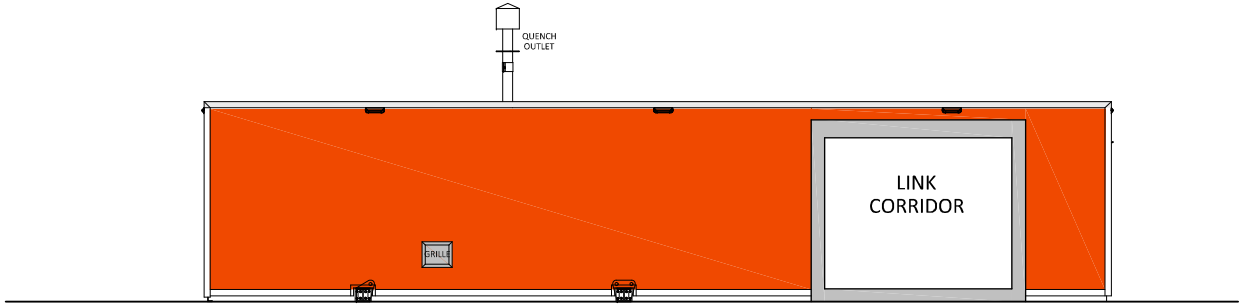

REAR ELEVATION (NORTH)

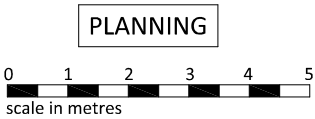

A	25/10/24	LINK CORRIDOR REVISED
	rev	date
		amendment
PROJECT		
BERKSHIRE INDEPENDANT READING		
CLIENT		
RAMSAY HEALTH CARE UK		
DRAWING		
PROPOSED ELEVATIONS		
date	OCT 24	
	scale	
1:125 at A2	A	
	rev	
6738/06	A	
	rev	