



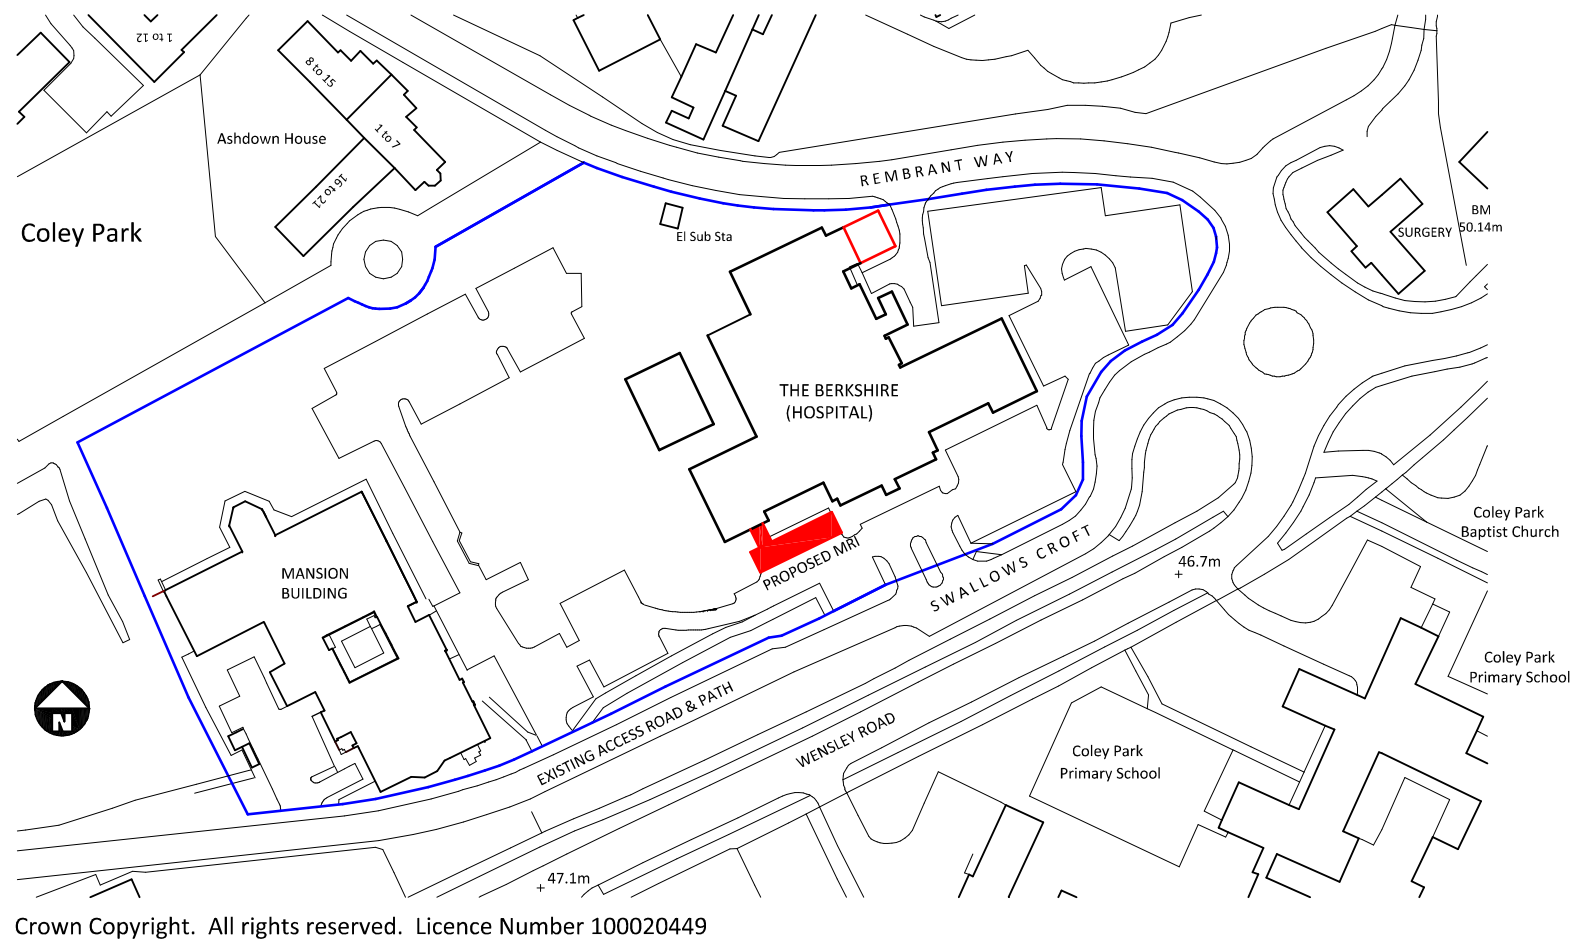

Crown Copyright. All rights reserved. Licence Number 100020449

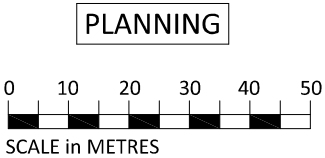


rev	date	amendment

project **BERKSHIRE INDEPENDANT READING**

client **RAMSAY HEALTH CARE UK**

drawing **SITE LOCATION PLAN**

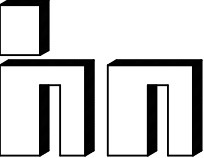

hall
needham
limited

chartered architectural technologists
 WEST BUTTERWICK OFFICE:-
 Tel: 01724 488674
 E-mail: sdaniels@hnasheffield.co.uk
 (office also at Thame Tel 01844 216324)
ANY DISCREPANCIES TO BE REPORTED TO HALL NEEDHAM LTD IMMEDIATELY.
COPYRIGHT REMAINS WITH HALL NEEDHAM LIMITED.

date

OCT 23

scale

1:1250 at A3

drwg.no. rev.

6717/LP