





FRONT ELEVATION (SOUTH)

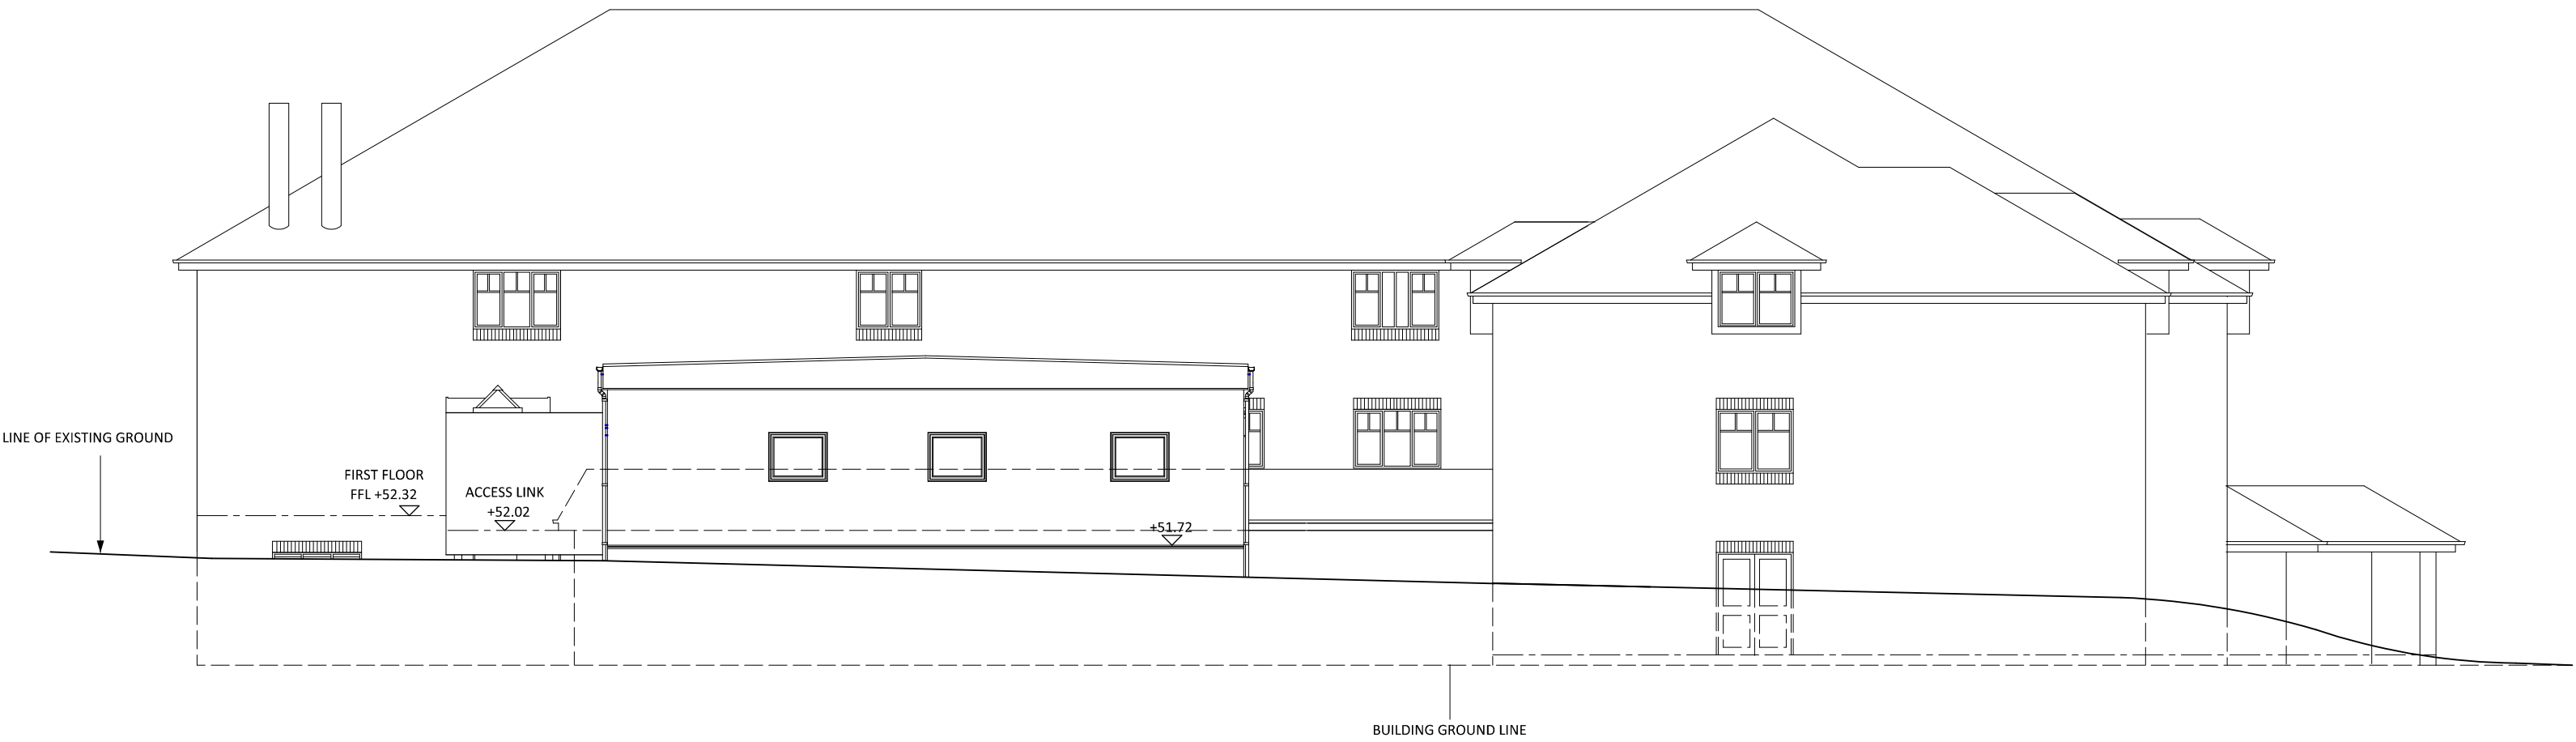

WEST ELEVATION

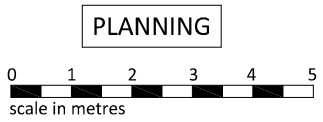

rev	date	amendment
project	BERKSHIRE INDEPENDANT READING	
client	RAMSAY HEALTH CARE UK	
drawing	EXISTING ELEVATIONS	
date	OCT 24	
scale	1:125 at A2	
drwg.no.	6738/03	rev.

h
n

hall
needham
limited

chartered architectural technologists

WEST BUTTERWICK OFFICE

Tel: 01724 488674

E-mail: s.daniel@hneedham.co.uk

(Office also at Thame Tel 01844 216324)