


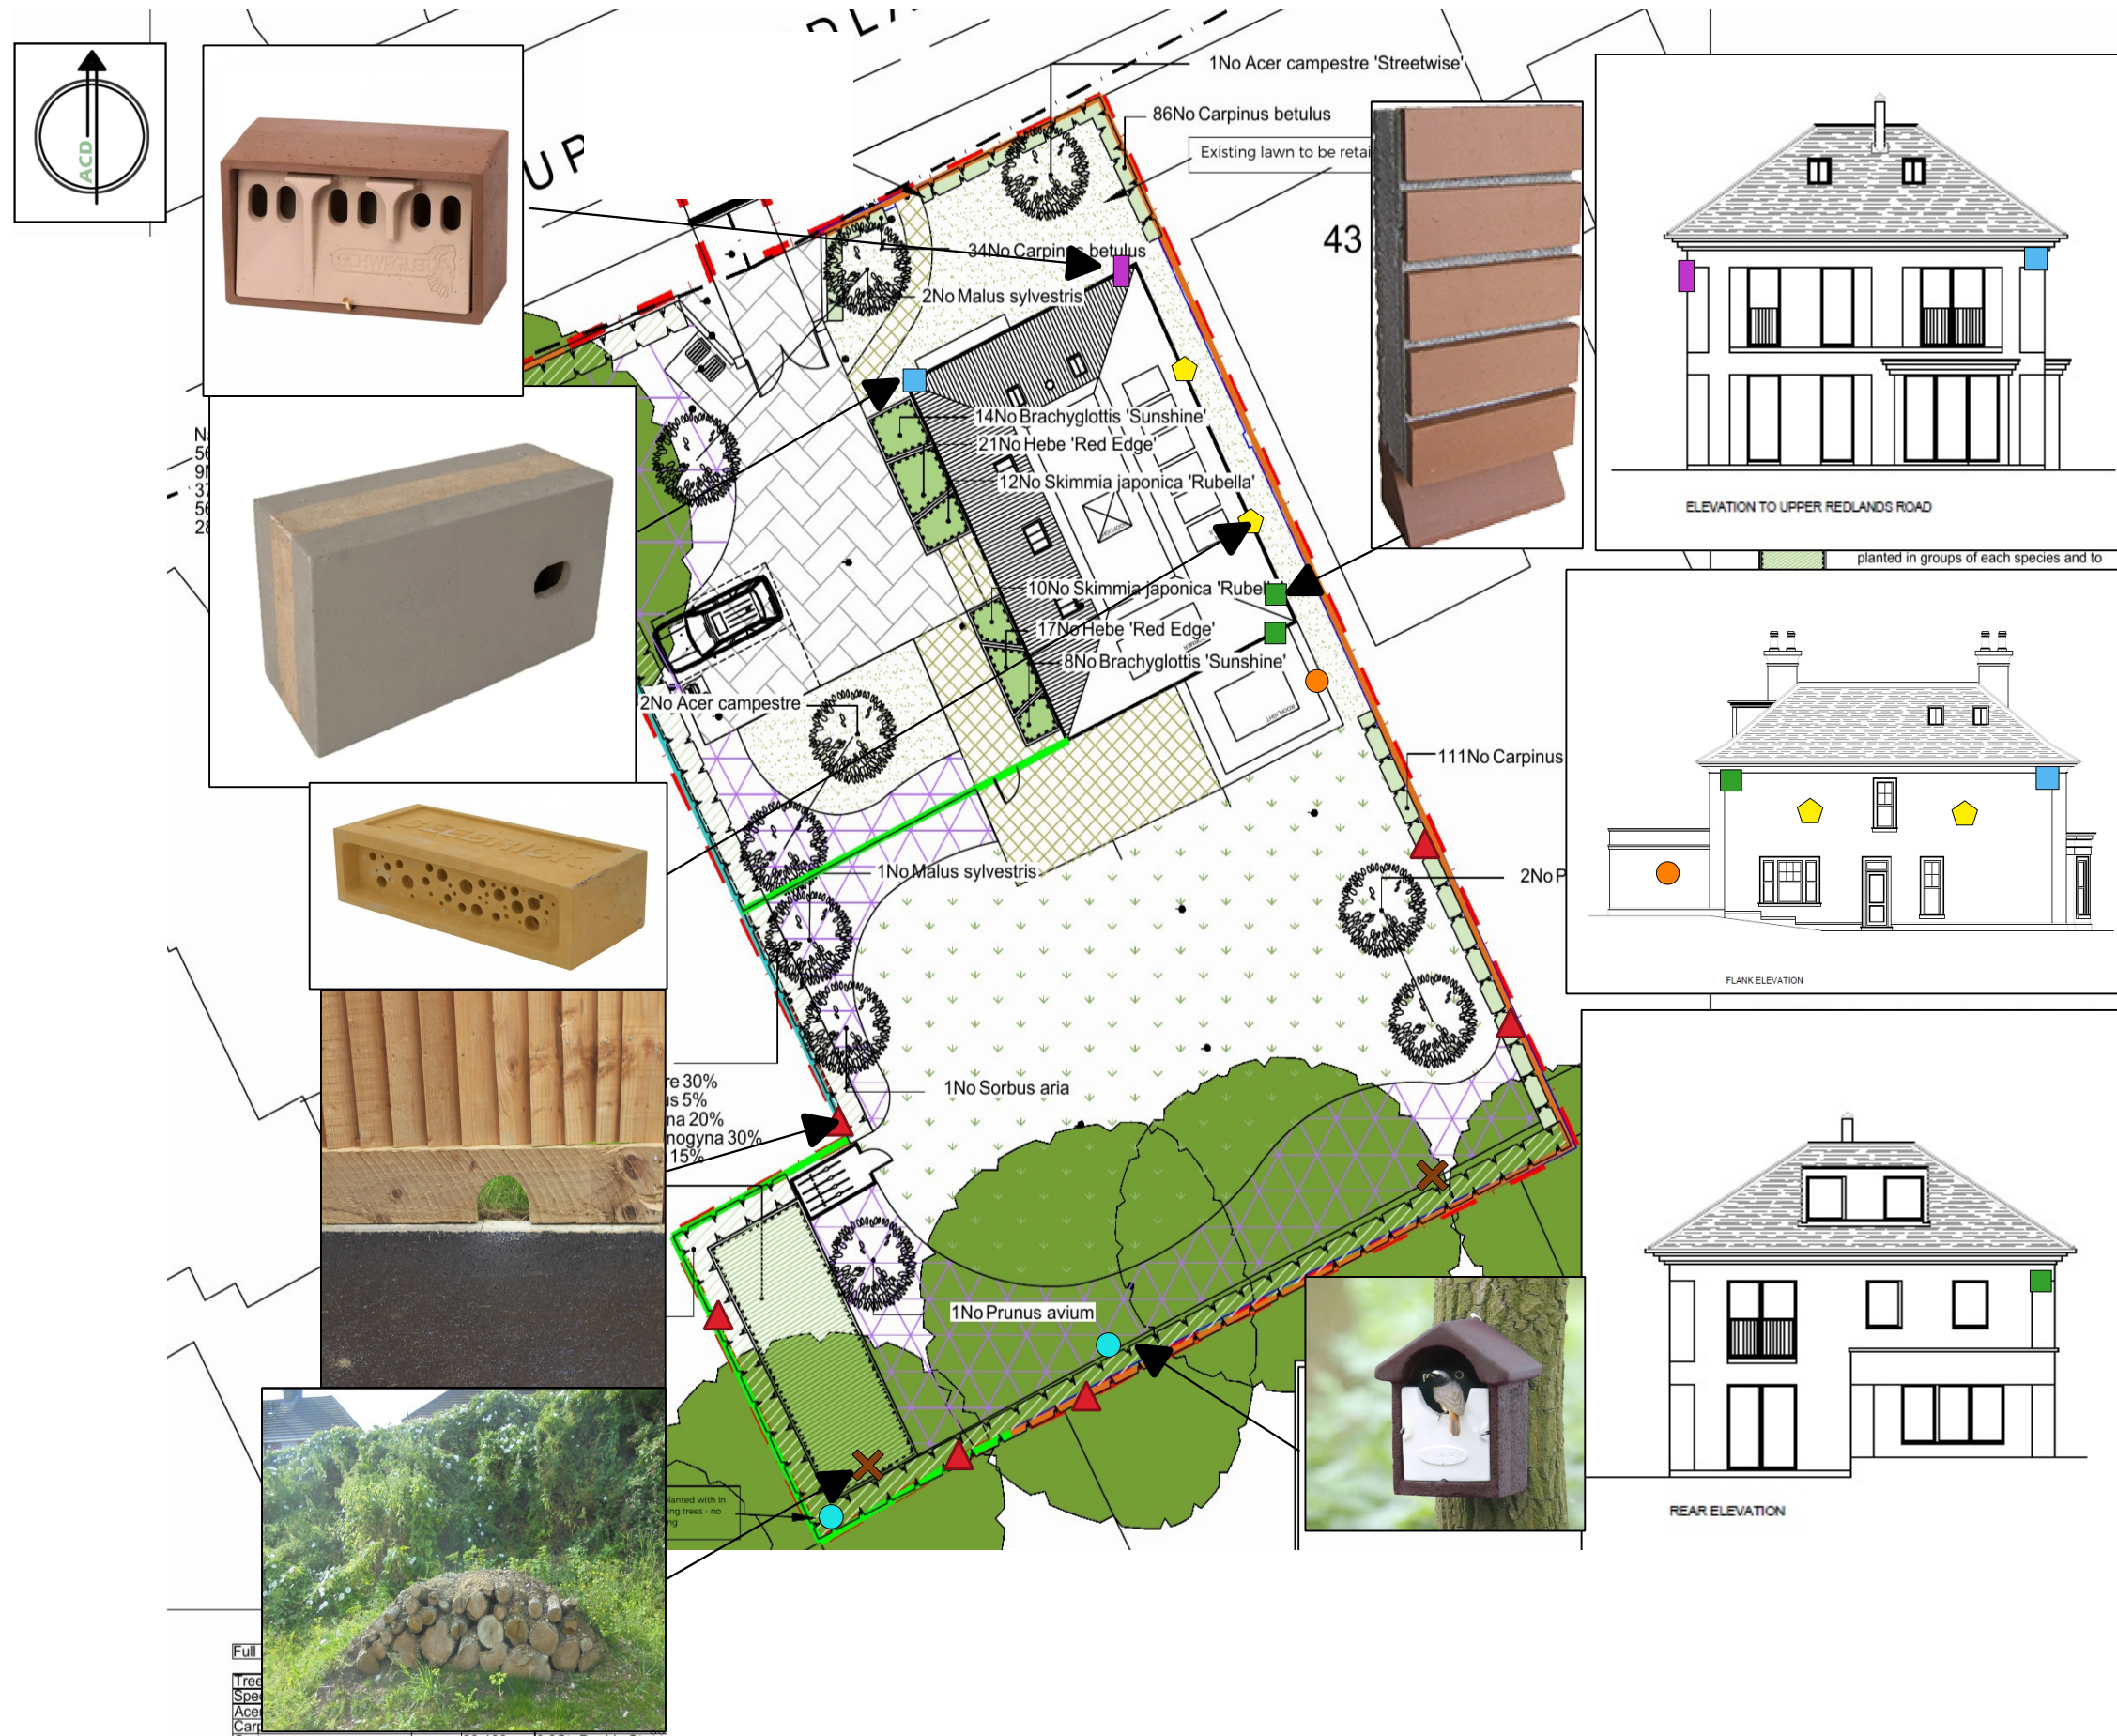

MR MOHAMMAD
SAOOD

scheme: Land Adjacent to 43 Upper Redlands Road, Reading
client: Mr Mohammad Saood
drawing: Eco Enhancement Plan
date: 01.04.2025
scale: NTS@A3
drawing no.: PRI24678_66_A
drawn: DL checked: NJ