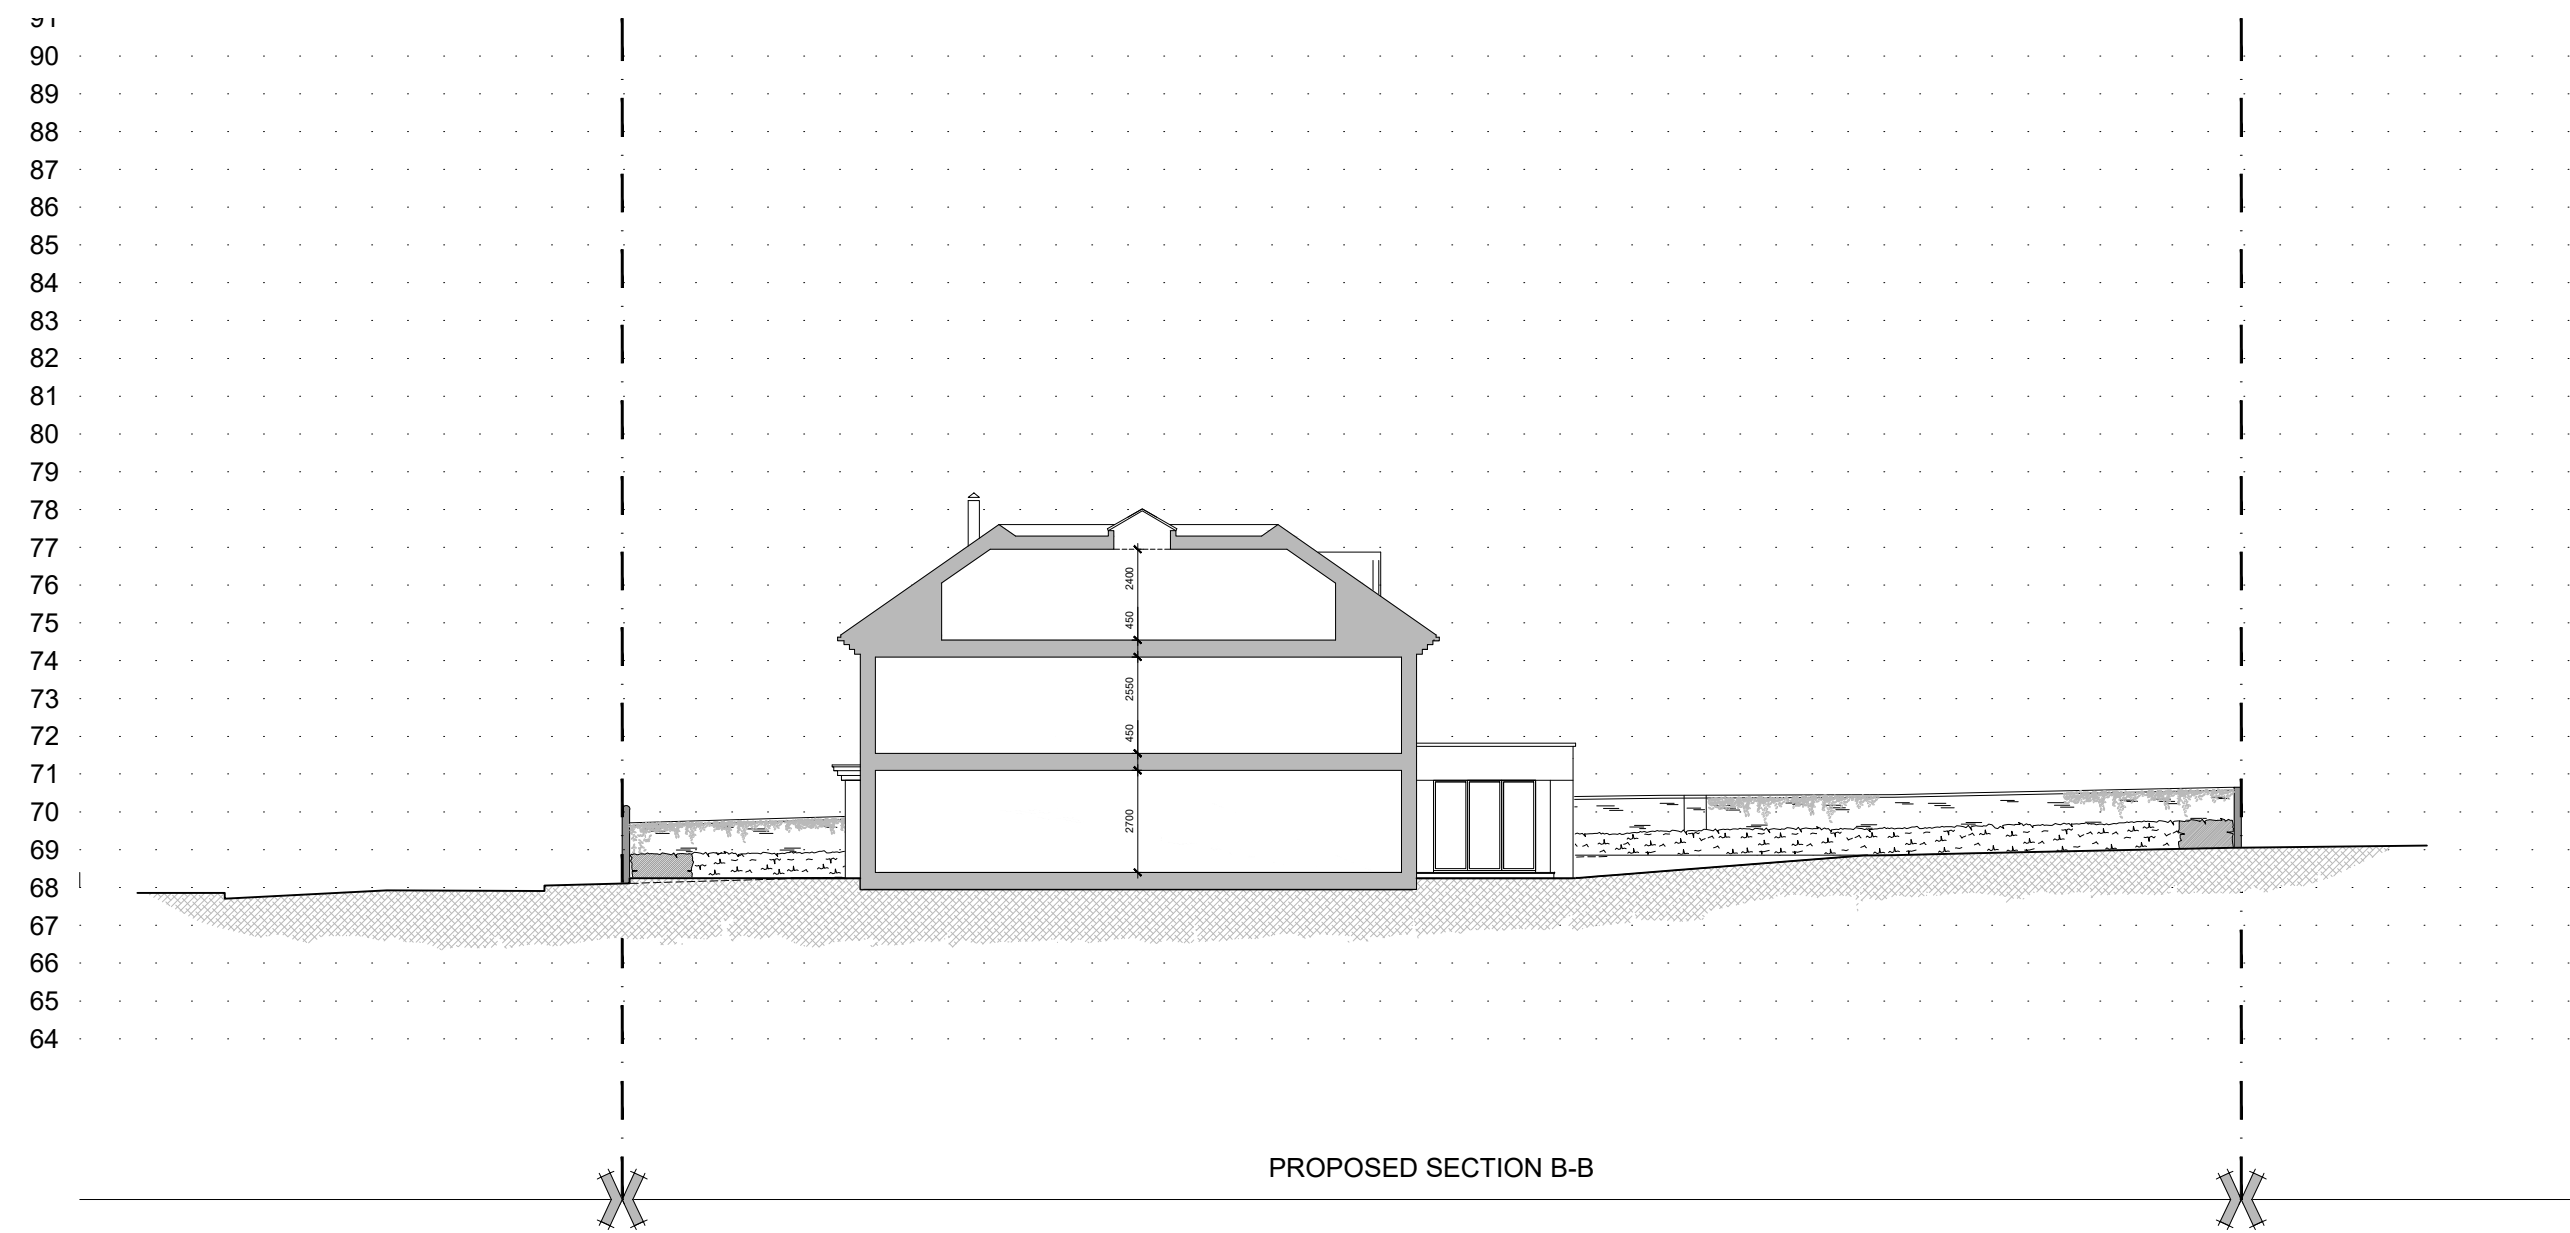
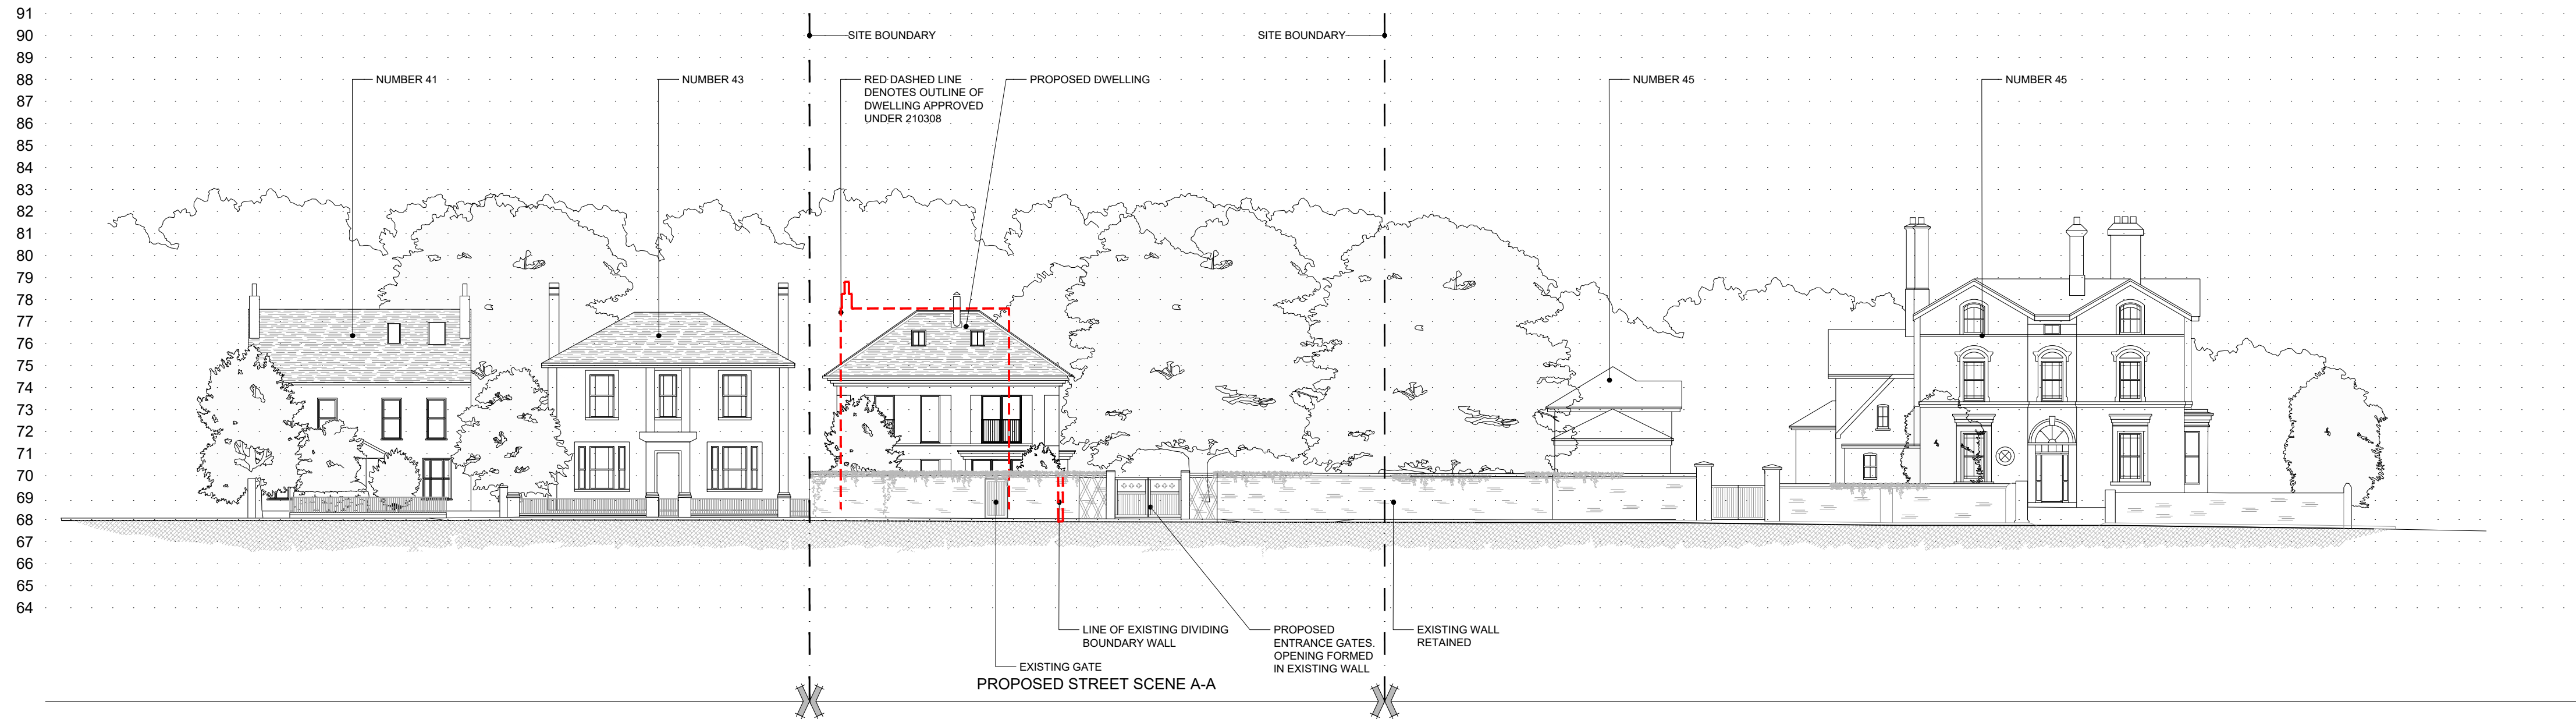


Rev.	Date	Detail
------	------	--------

Status
PLANNING ISSUE


ASCOT DESIGN
Timeless architecture
Ascot Design Ltd, Berkshire House 39-51 High Street, Ascot, Berkshire, SL5 7HY
Tel: 01344 299330 Fax: 01344 299331 Email: info@ascotdesign.com
www.ascotdesign.com

Client
MR MOHAMMED SAOOD

Project Title
**LAND ADJACENT
43 UPPER REDLANDS ROAD,
READING**

DRAWING Title
**PROPOSED SECTION &
STREET SCENE**

Scale: 1:200 @ A1	Date: MAR'25	Drawn: KMB
-----------------------------	------------------------	----------------------

DRAWING No. 24-J4673-05-01	Rev. -
--------------------------------------	------------------

The copyright in this document and design is confidential to and the property of Ascot Design Limited