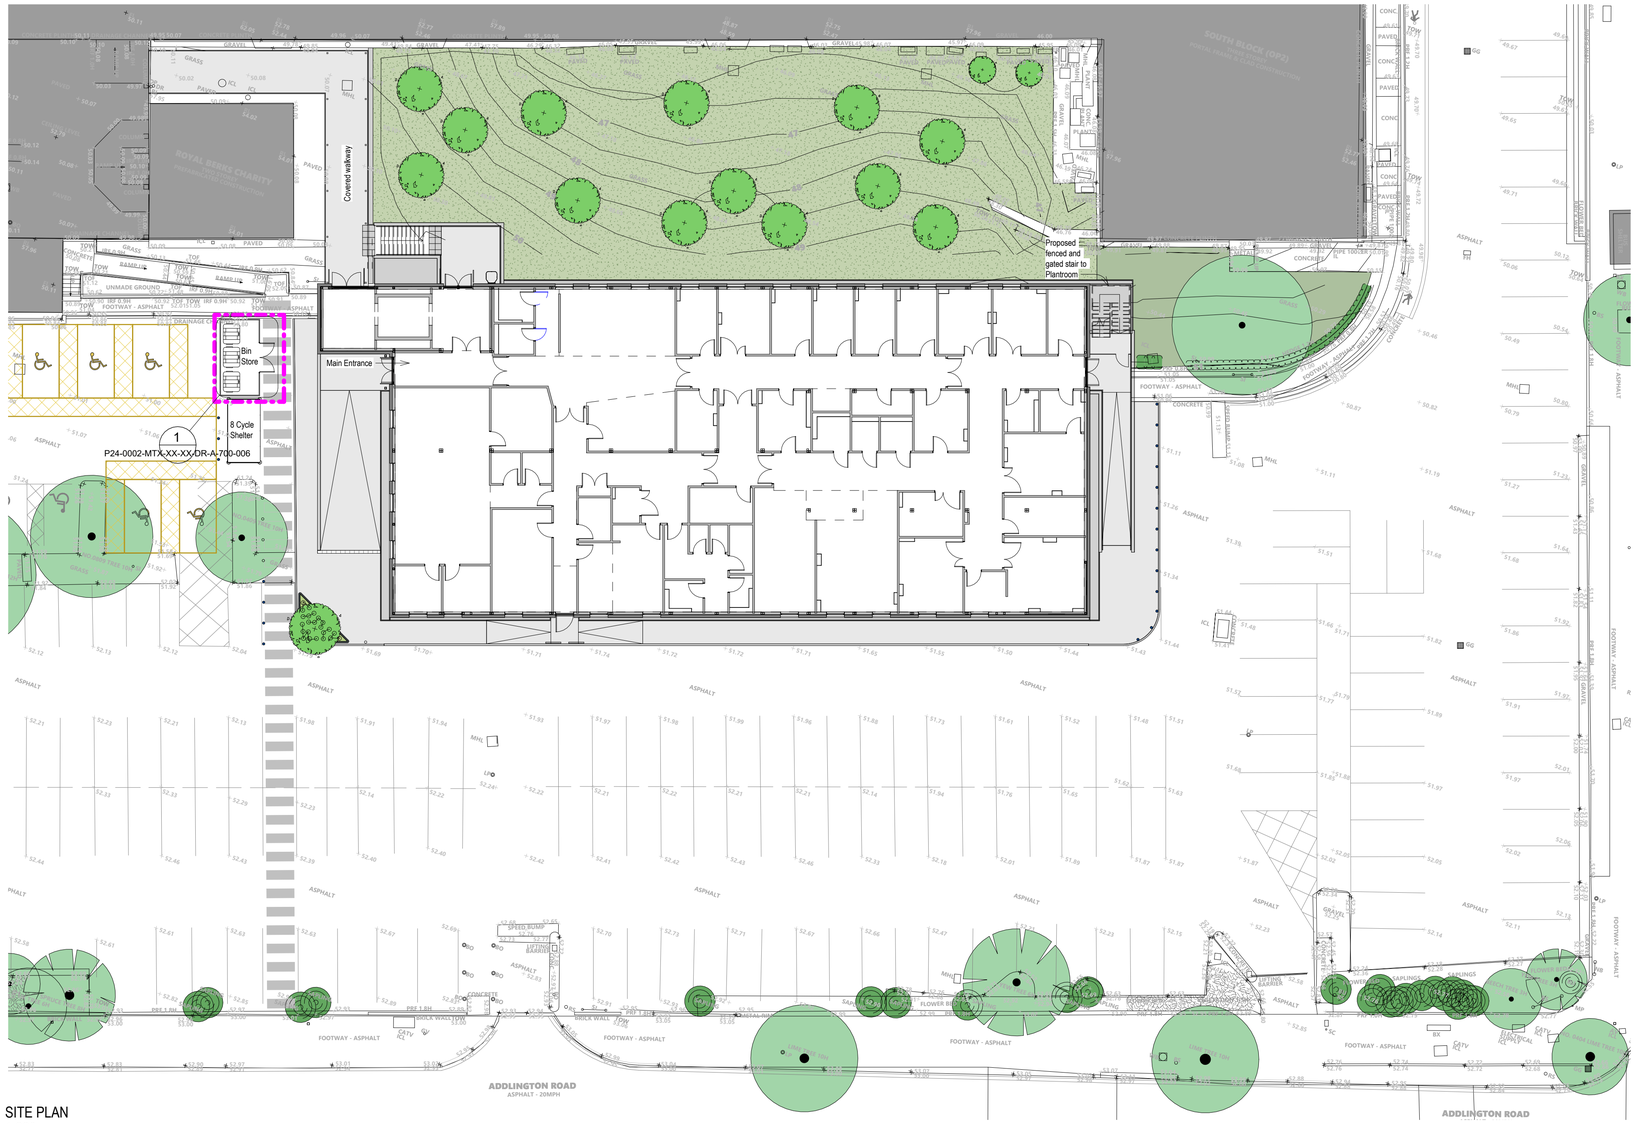

SITE PLAN
1:200

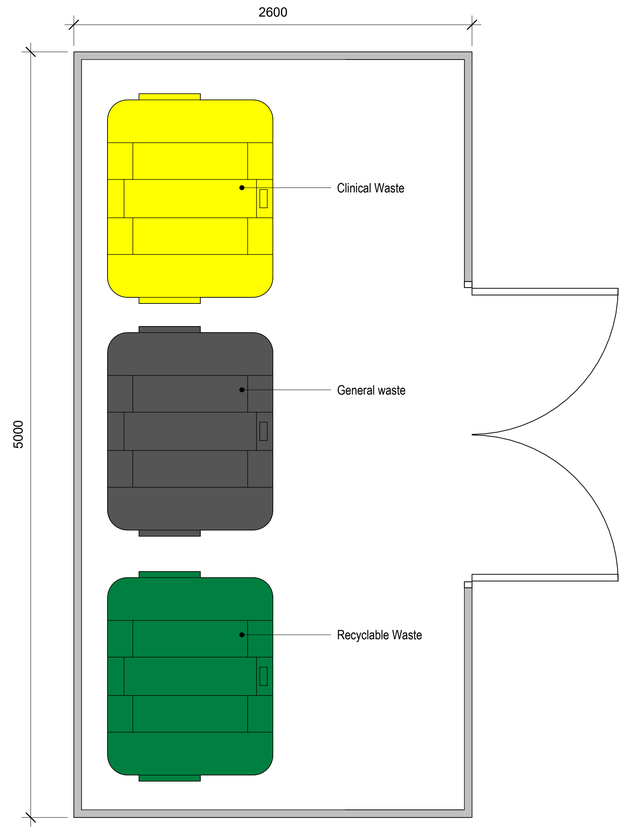

1 - BIN STORE PLAN
1:20

Rev	Description	Date
P2	Cycle shelter position updated	09.03.25
P1	First Issue	29.01.25

Status
For Information

T: +44(0)161 6940123 | E: info@mtxcontracts.co.uk | W: www.mtx.co.uk

Client
Royal Berkshire NHS Foundation Trust

Project
Royal Berkshire Hospital
ICS-ER

Title
BREEAM WST 03
Bin Store

Drawn By	Checked By	Date	Scale@A1
NP	NS	29.01.25	As indicated

Project	Origin	Volume	Level	Type	Role	Number	Revision
P24-0002-MTX-XX-XX-DR-A-700-006							P2

COPYRIGHT© The copyright of this drawing belongs to: MTX Contracts LTD and cannot be reproduced in any way whatsoever without company approval.

A1