


Notes

All dimensions and levels on site are to be checked prior to commencement of work.


This drawing is the copyright of Paul Edwards Architecture

SCALE


0 1 2 3 4 5 6 8 10

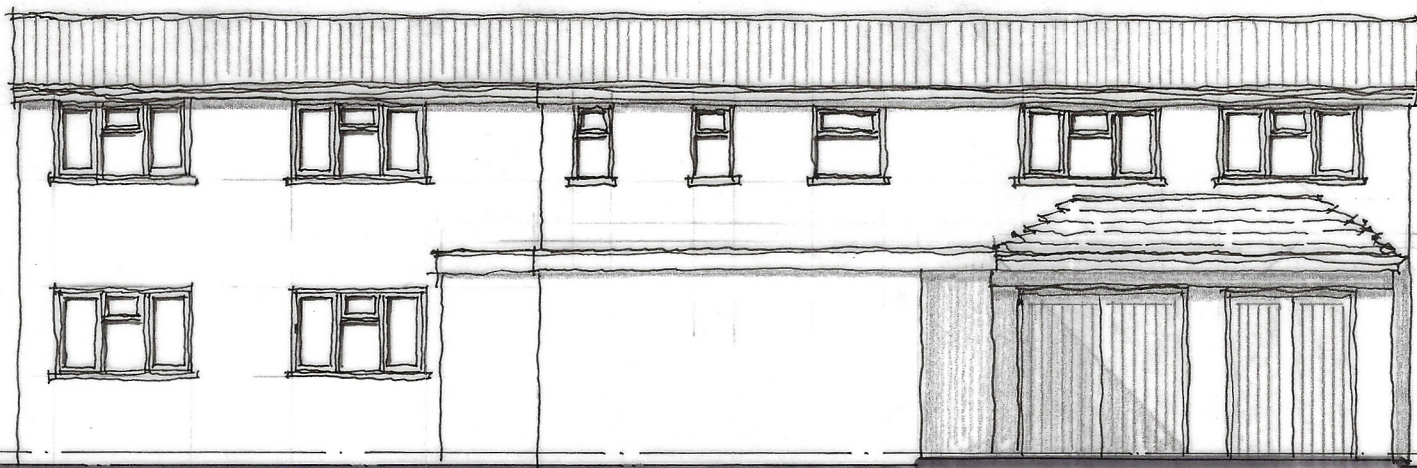


FRONT ELEVATION

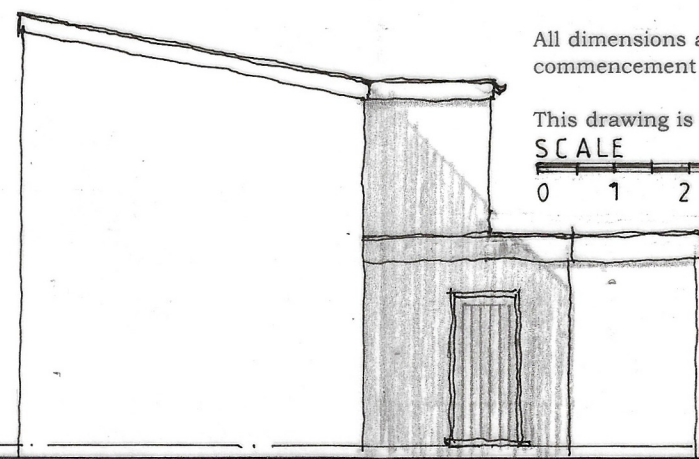


SIDE ELEVATION

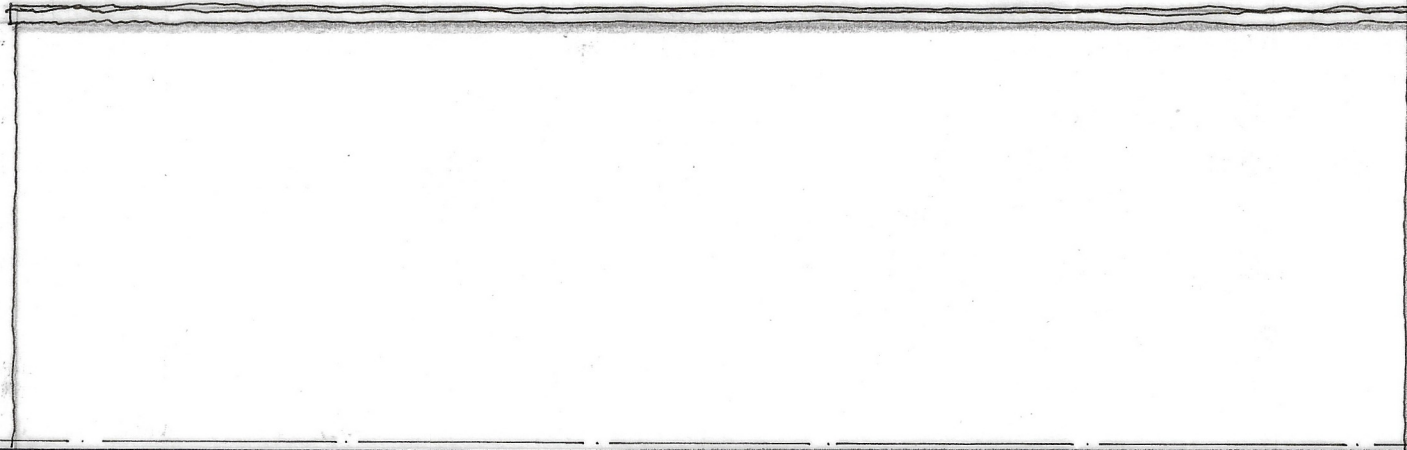


REAR ELEVATION

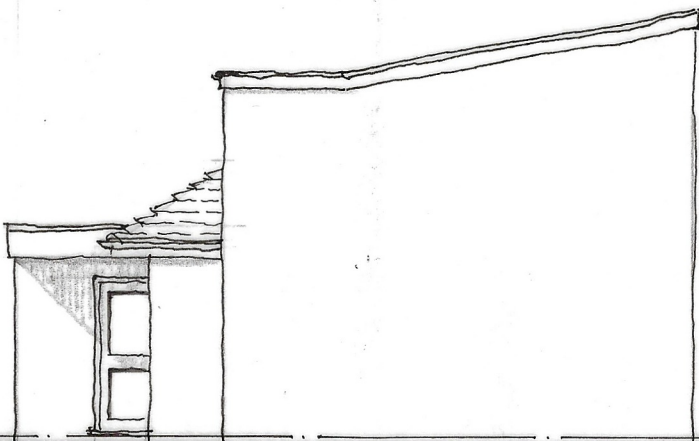


SIDE ELEVATION

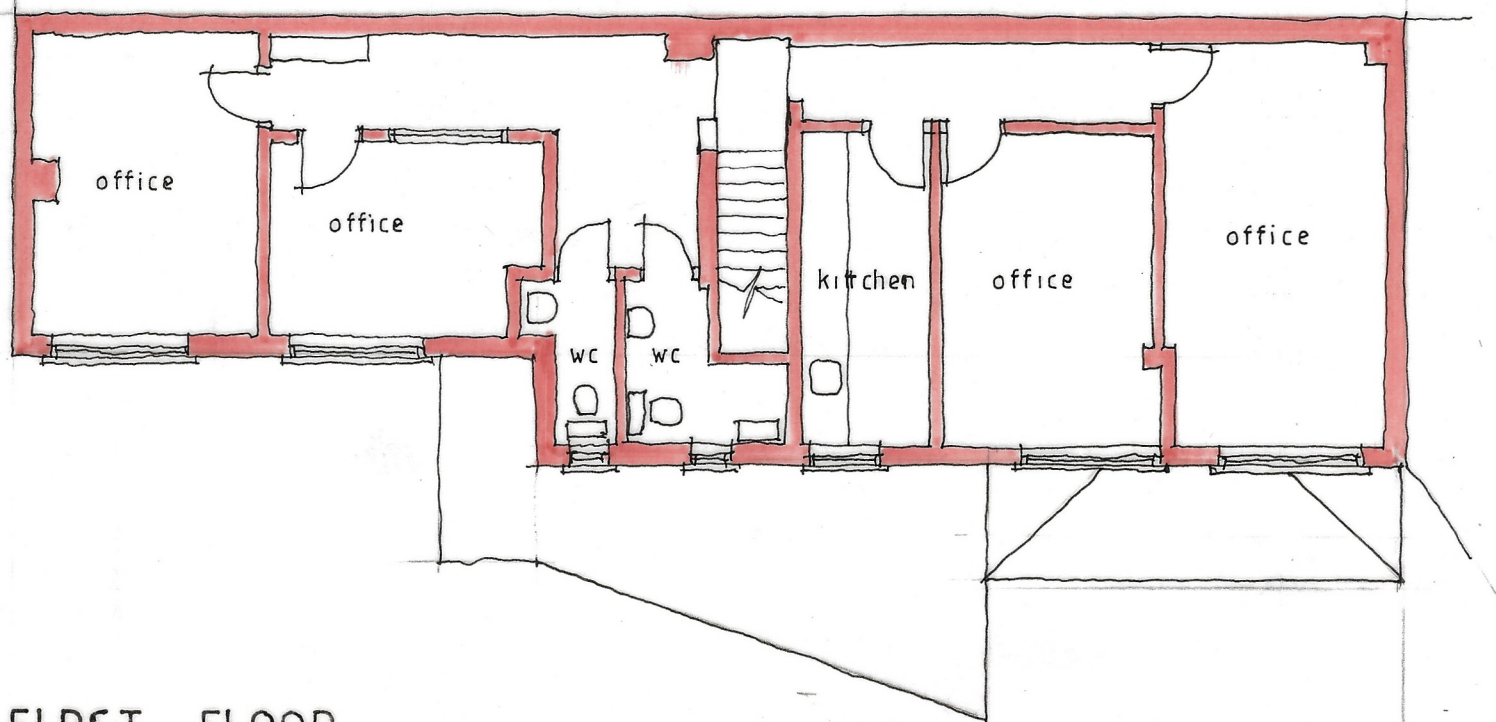


FIRST FLOOR

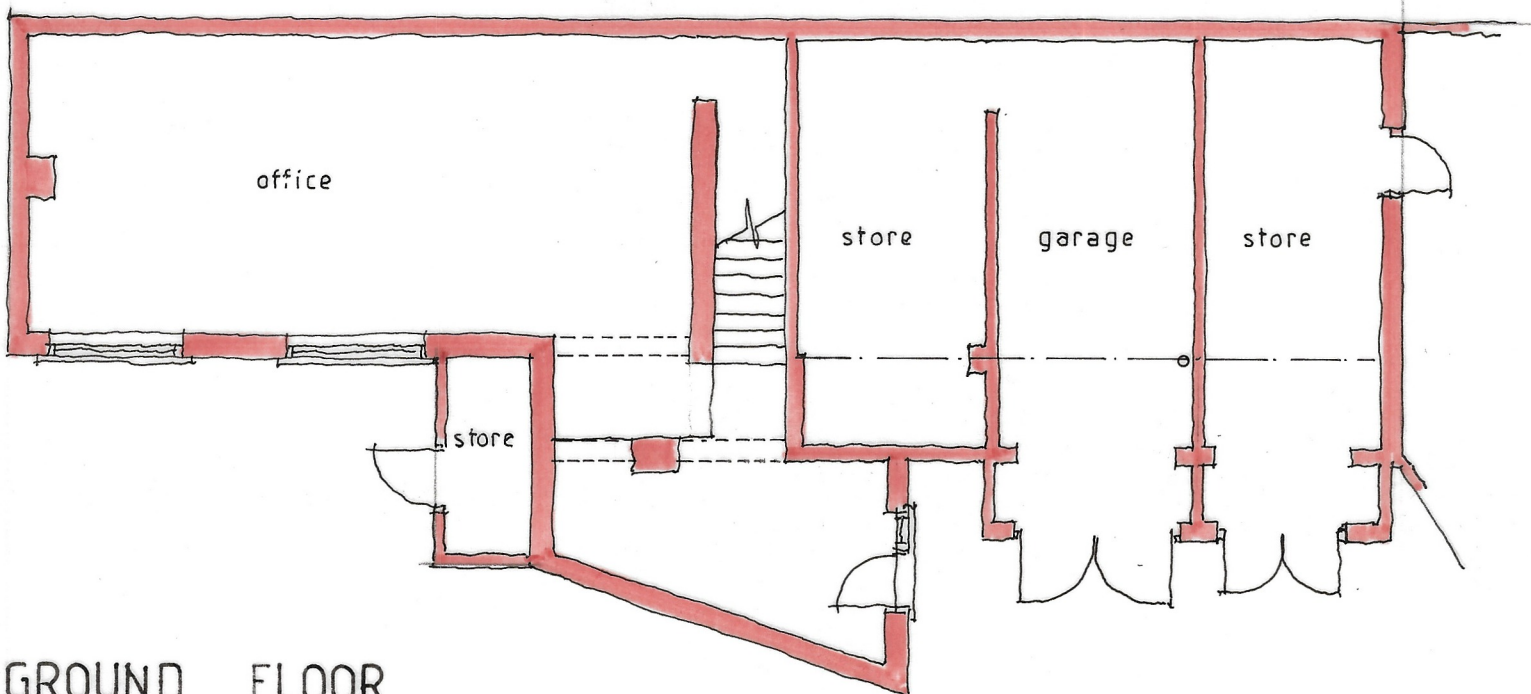


GROUND FLOOR
98 ADDISON ROAD

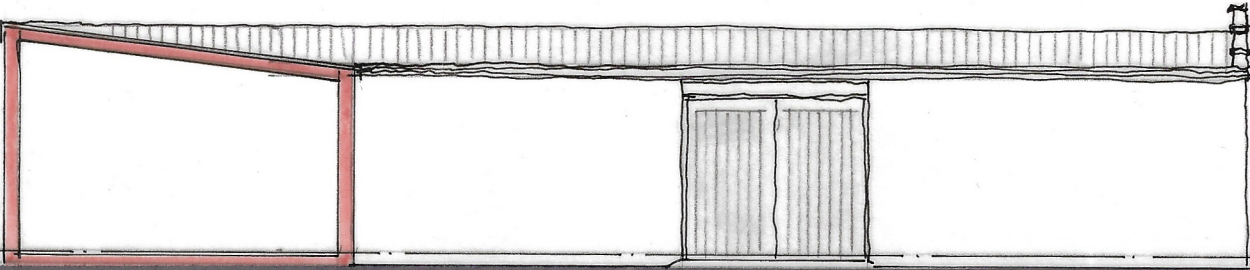


FRONT ELEVATION

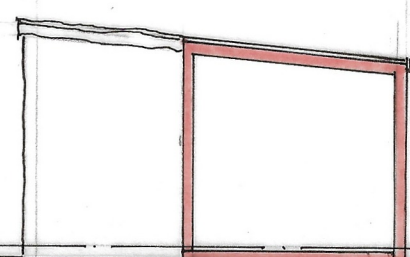


SIDE ELEVATION

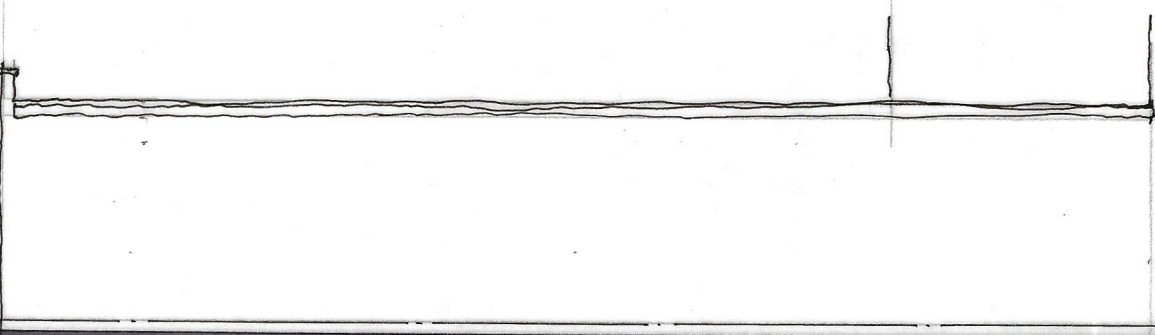

REAR ELEVATION

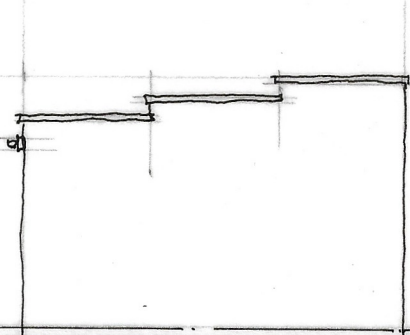

SIDE ELEVATION

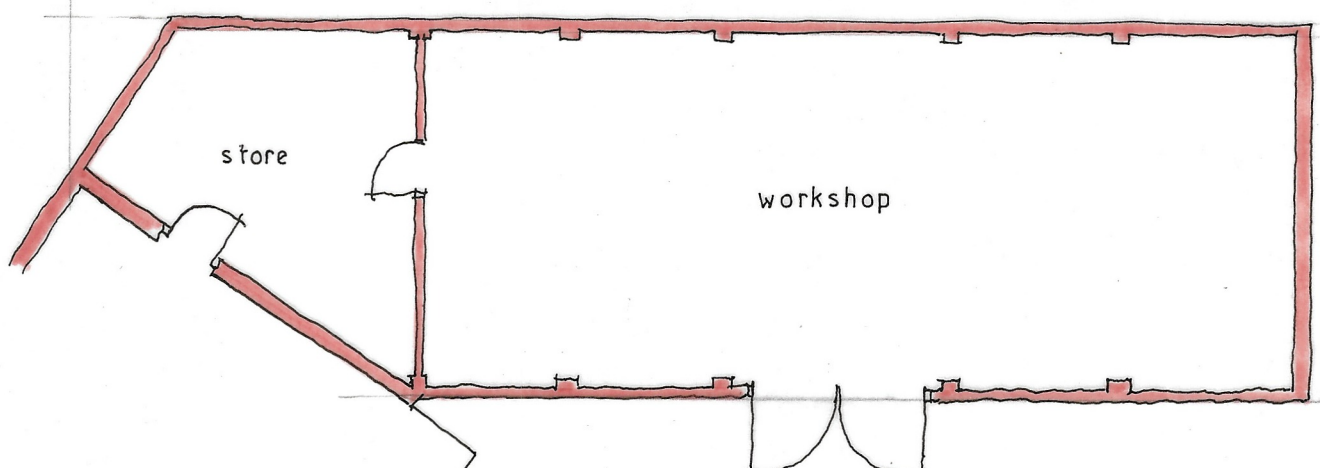

GROUND FLOOR
96 ADDISON ROAD

Project	Residential conversion 94 -98 Addison Road READING Berks
Client	Mr W. Harvey

Drawing	PLANS and ELEVATIONS as EXISTING
Scale	1:100 at A2
Date	December 2024



Paul Edwards Architecture

12 Sandy Lane, Barkham, Wokingham, Berks RG41 4DB
Tel: 01189772925 Mob: 07831837415 E-mail: paul@pauledwardsarchitecture.co.uk

Job	2676	Dwg. 04
-----	------	---------