
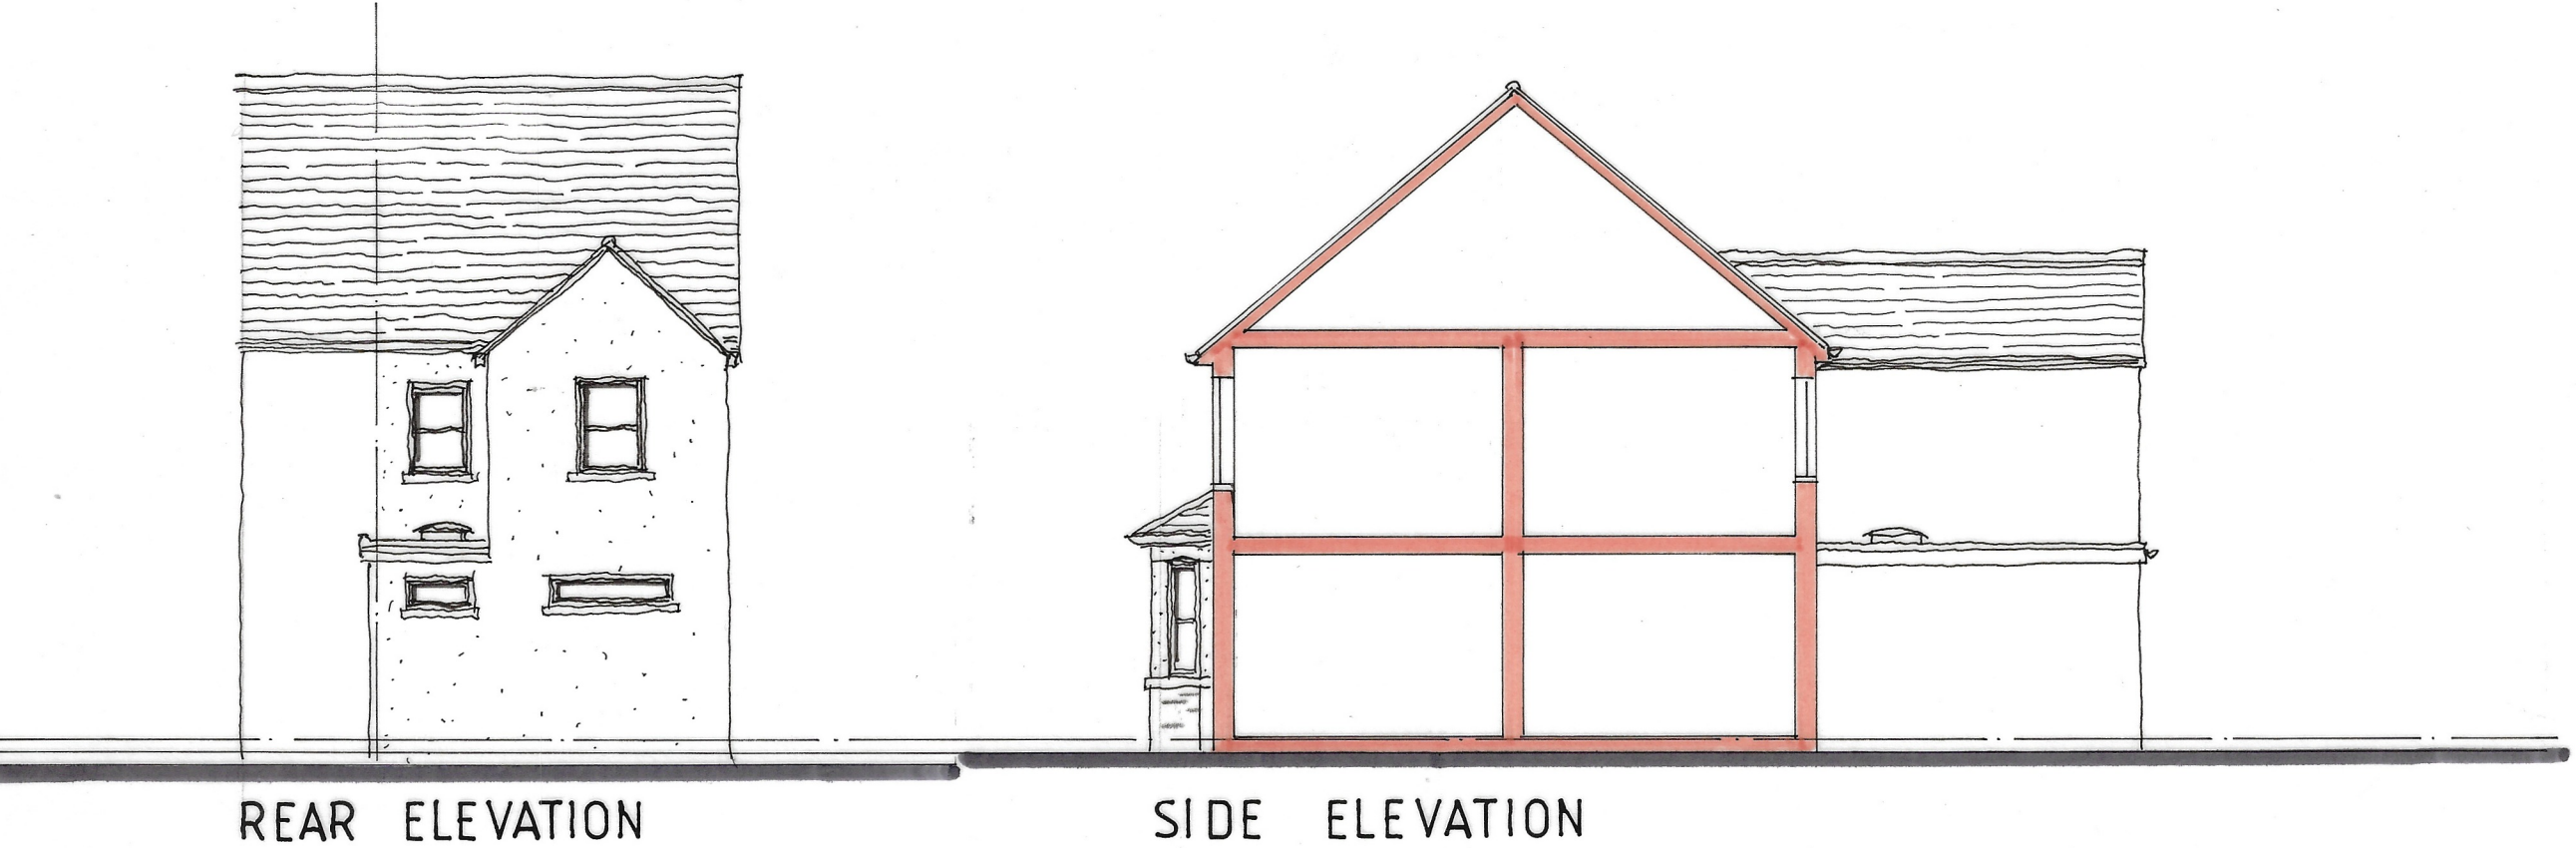



Notes

All dimensions and levels on site are to be checked prior to commencement of work.

This drawing is the copyright of Paul Edwards Architecture

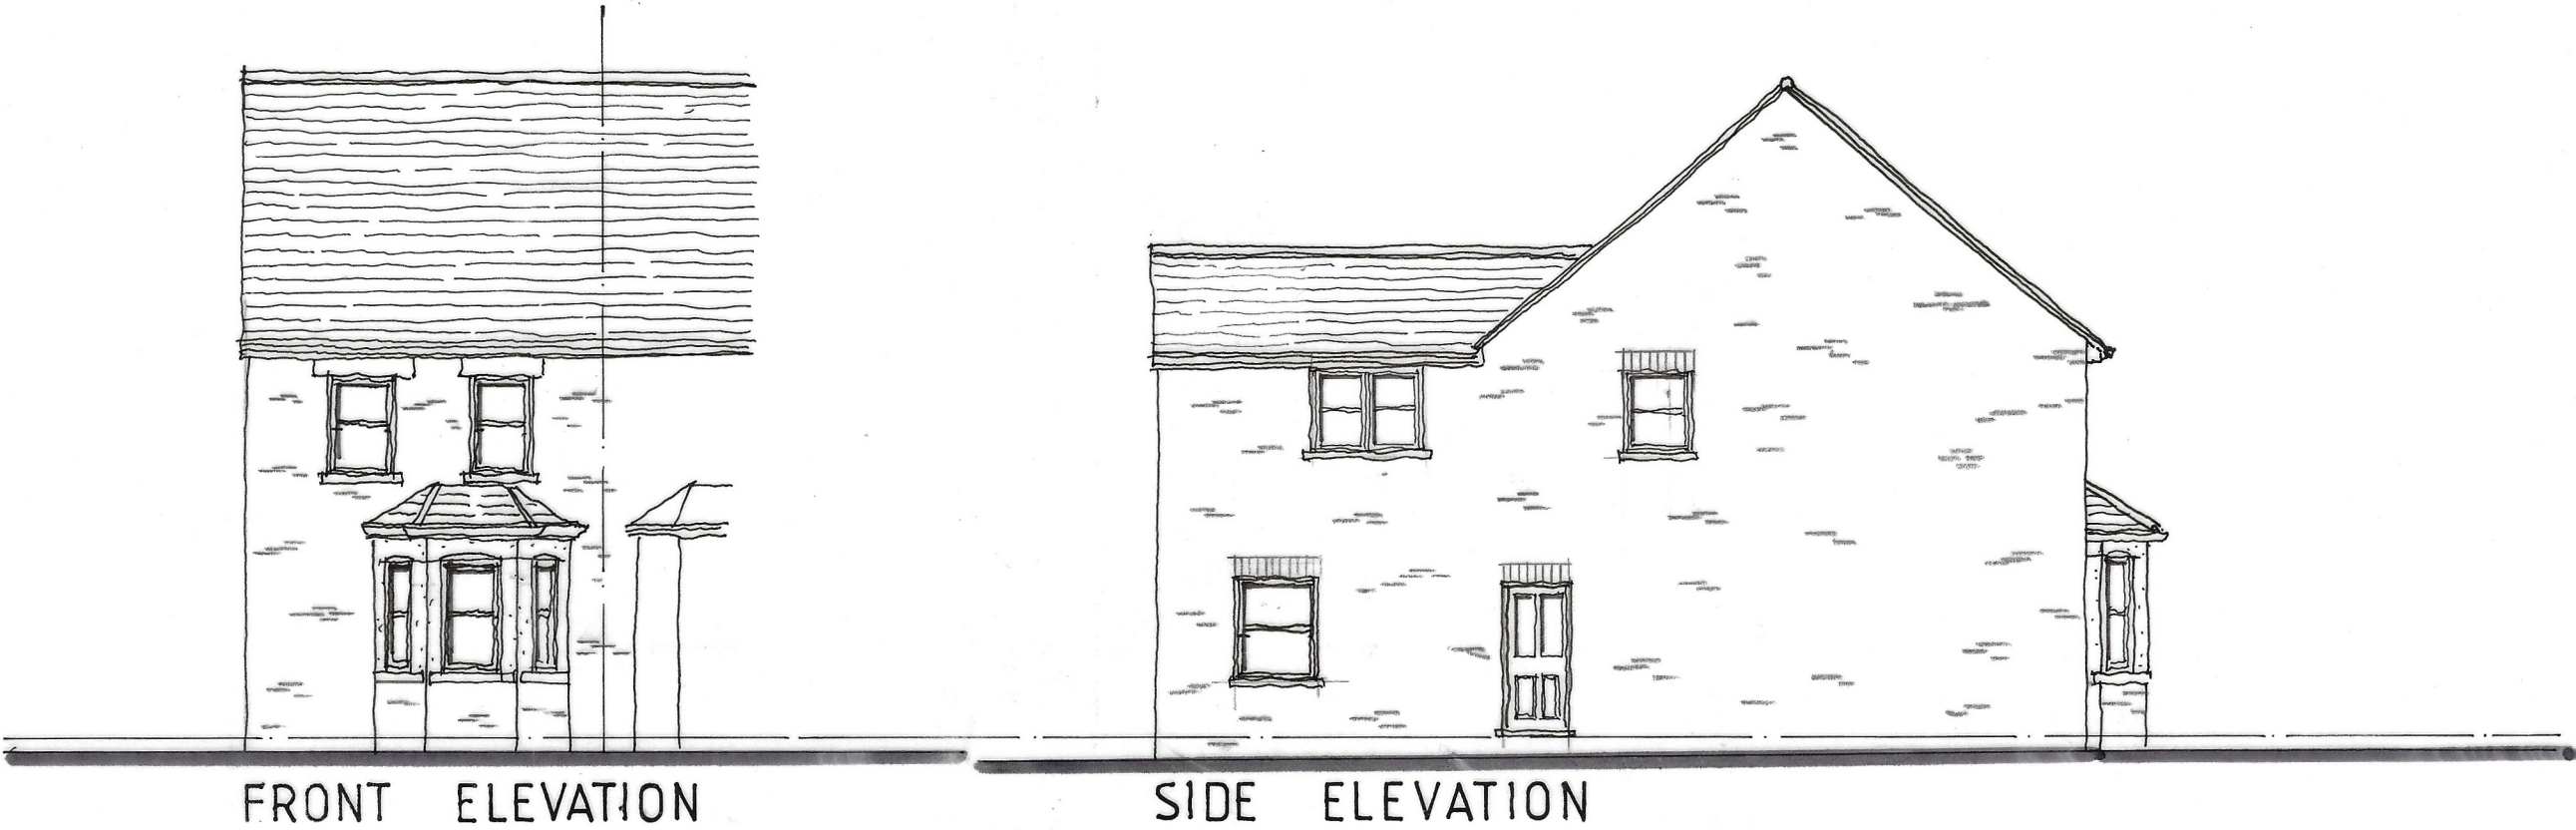

Accommodation
F1 1 bedroom flat gia = 47.05 sq m
F2 1 bedroom flat gia = 39.10 sq m

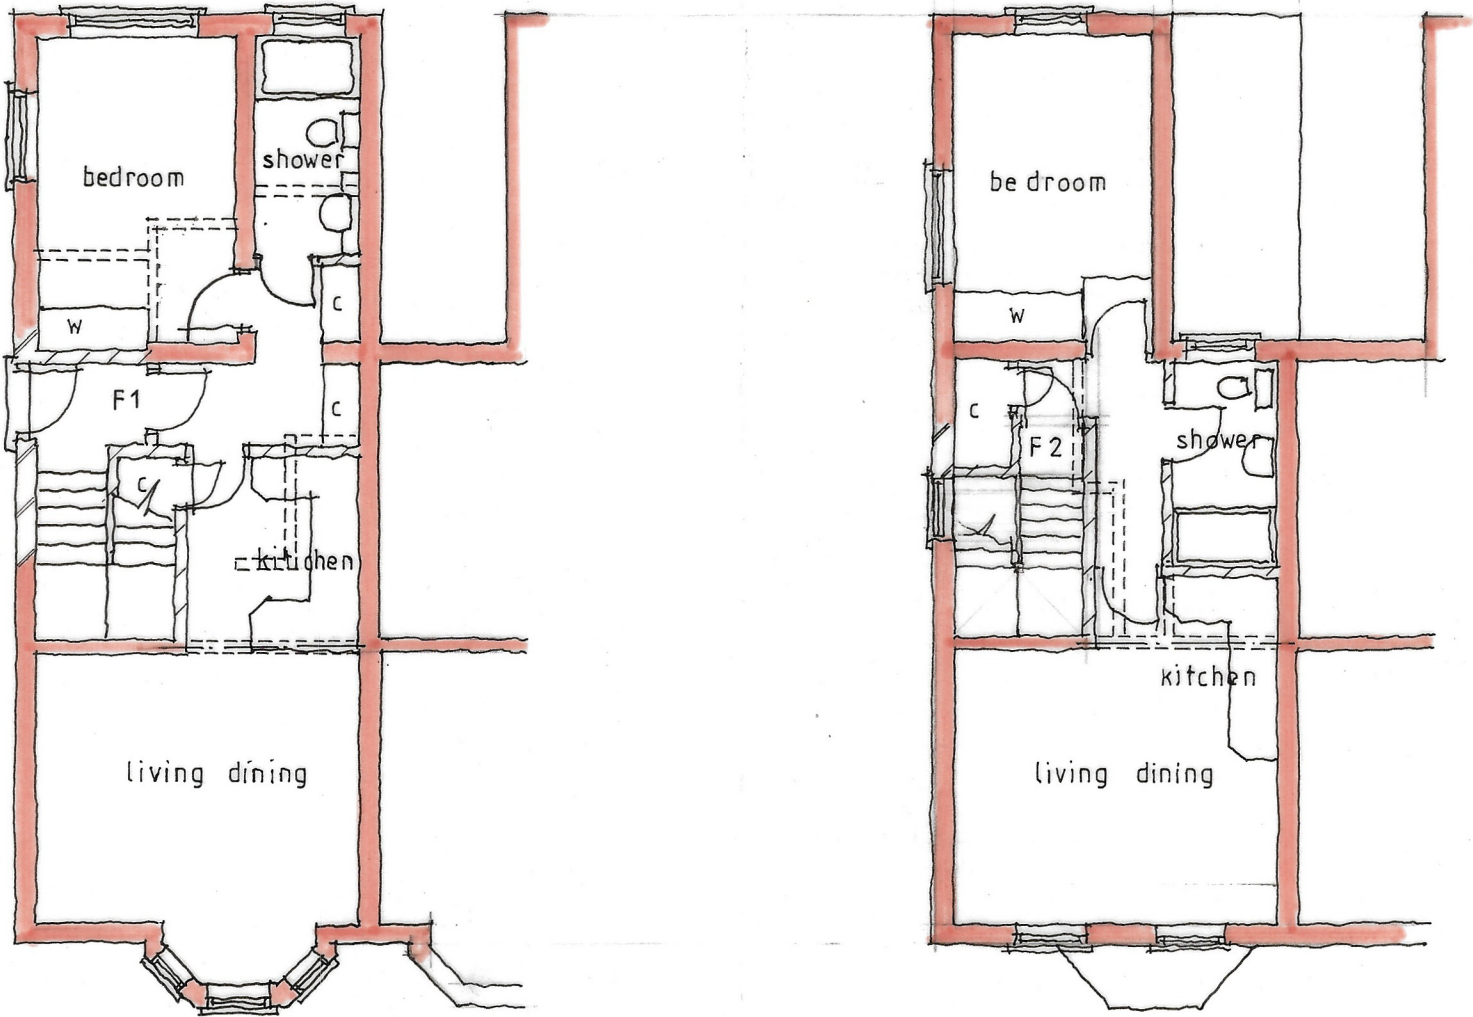

GROUND FLOOR
94 ADDISON ROAD

FIRST FLOOR

Project	Residential conversion 94 - 98 Addison Road READING Berks
Client	Mr W Harvey
Drawing	PLANS and ELEVATIONS as PROPOSED
Scale	1:100 at A2
Date	December 2024

Paul Edwards Architecture
12 Sandy Lane, Barkham, Wokingham, Berks RG41 4DB
Tel: 01189772925 Mob: 07831837415 E-mail: paul@paulledwardsarchitecture.co.uk

Job 2676 Dwg.05