


# Site Lay Out – (52 Bays) 2.5m x 5m

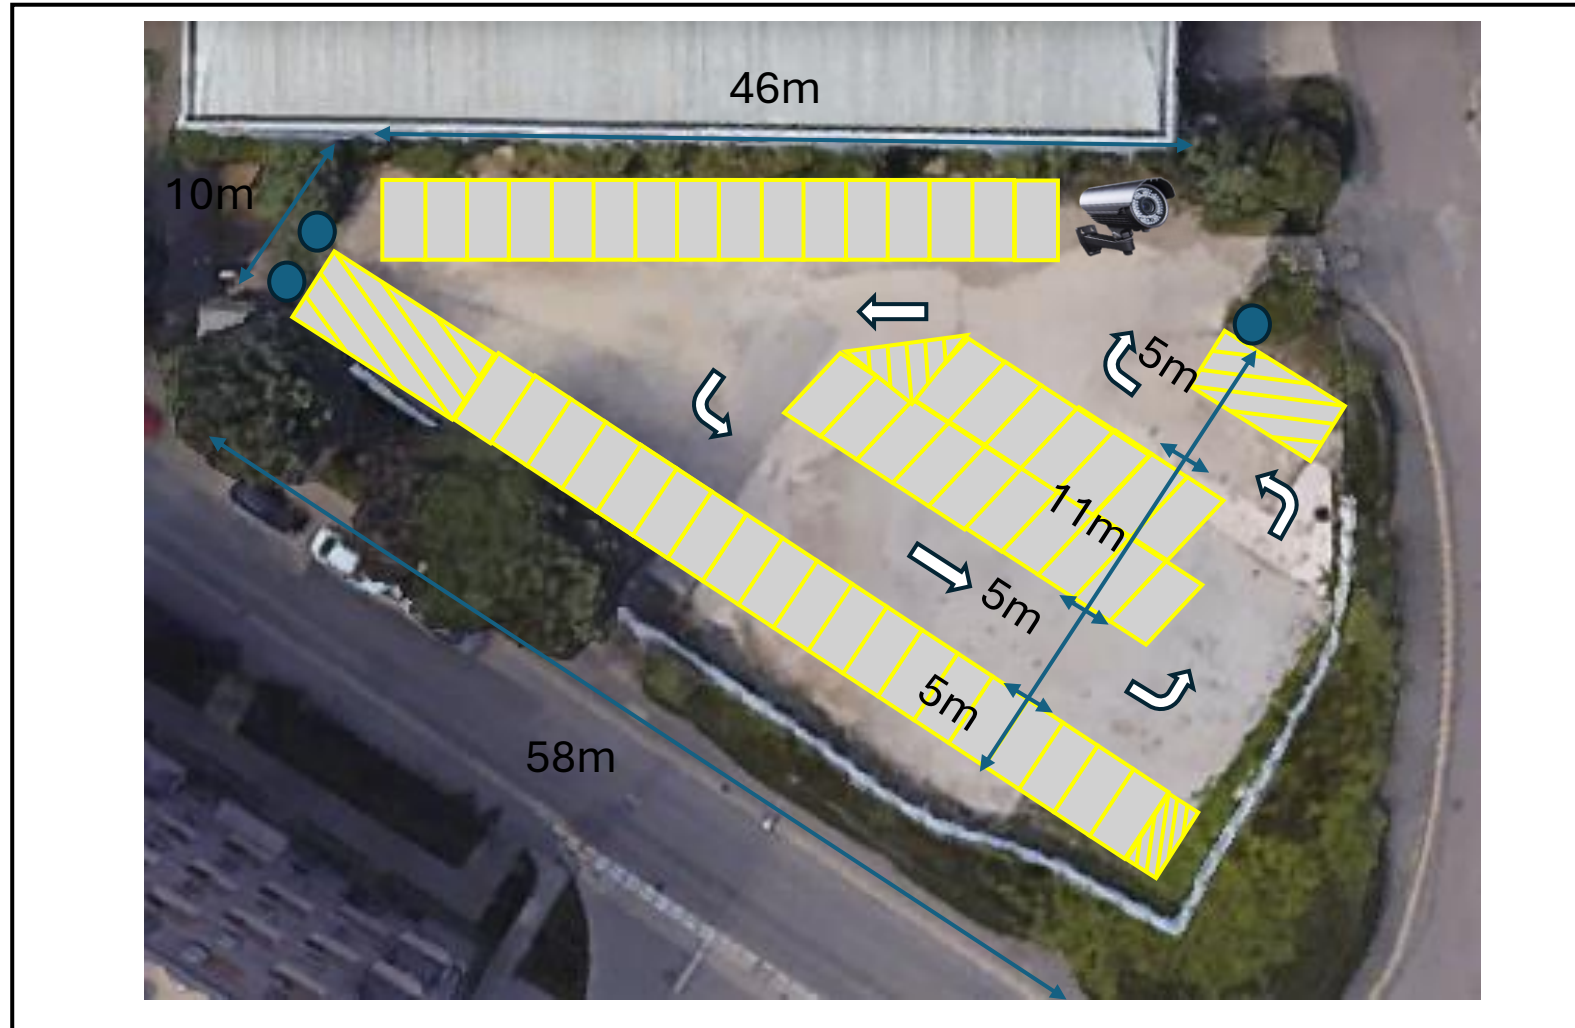

ANPR to be arranged after opening and subject to Nigel planning application