


Kenavon Drive, Reading, RG1 3DH Block Plan

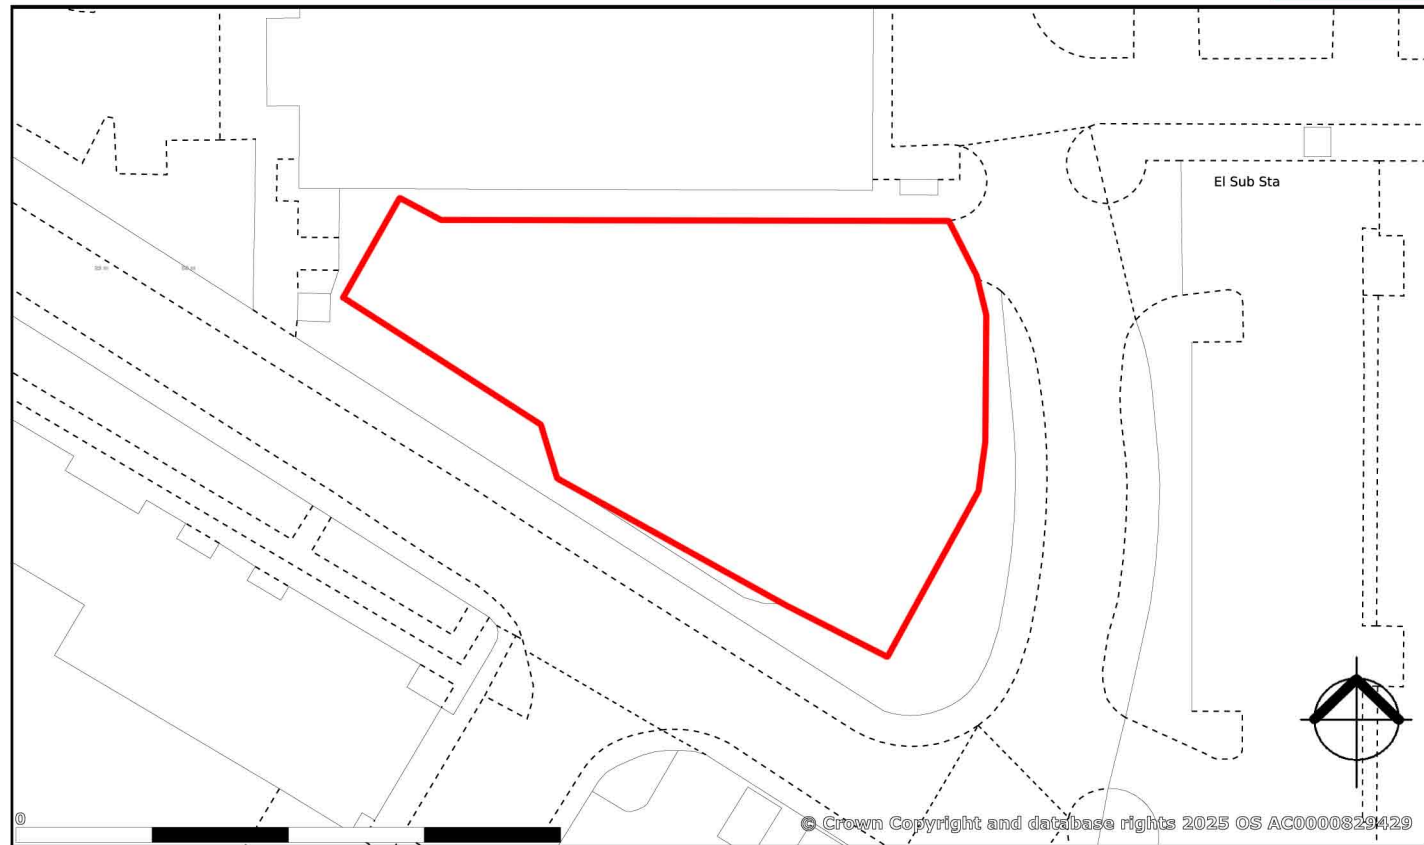

Plotted Scale - 1:500