




GROUND FLOOR

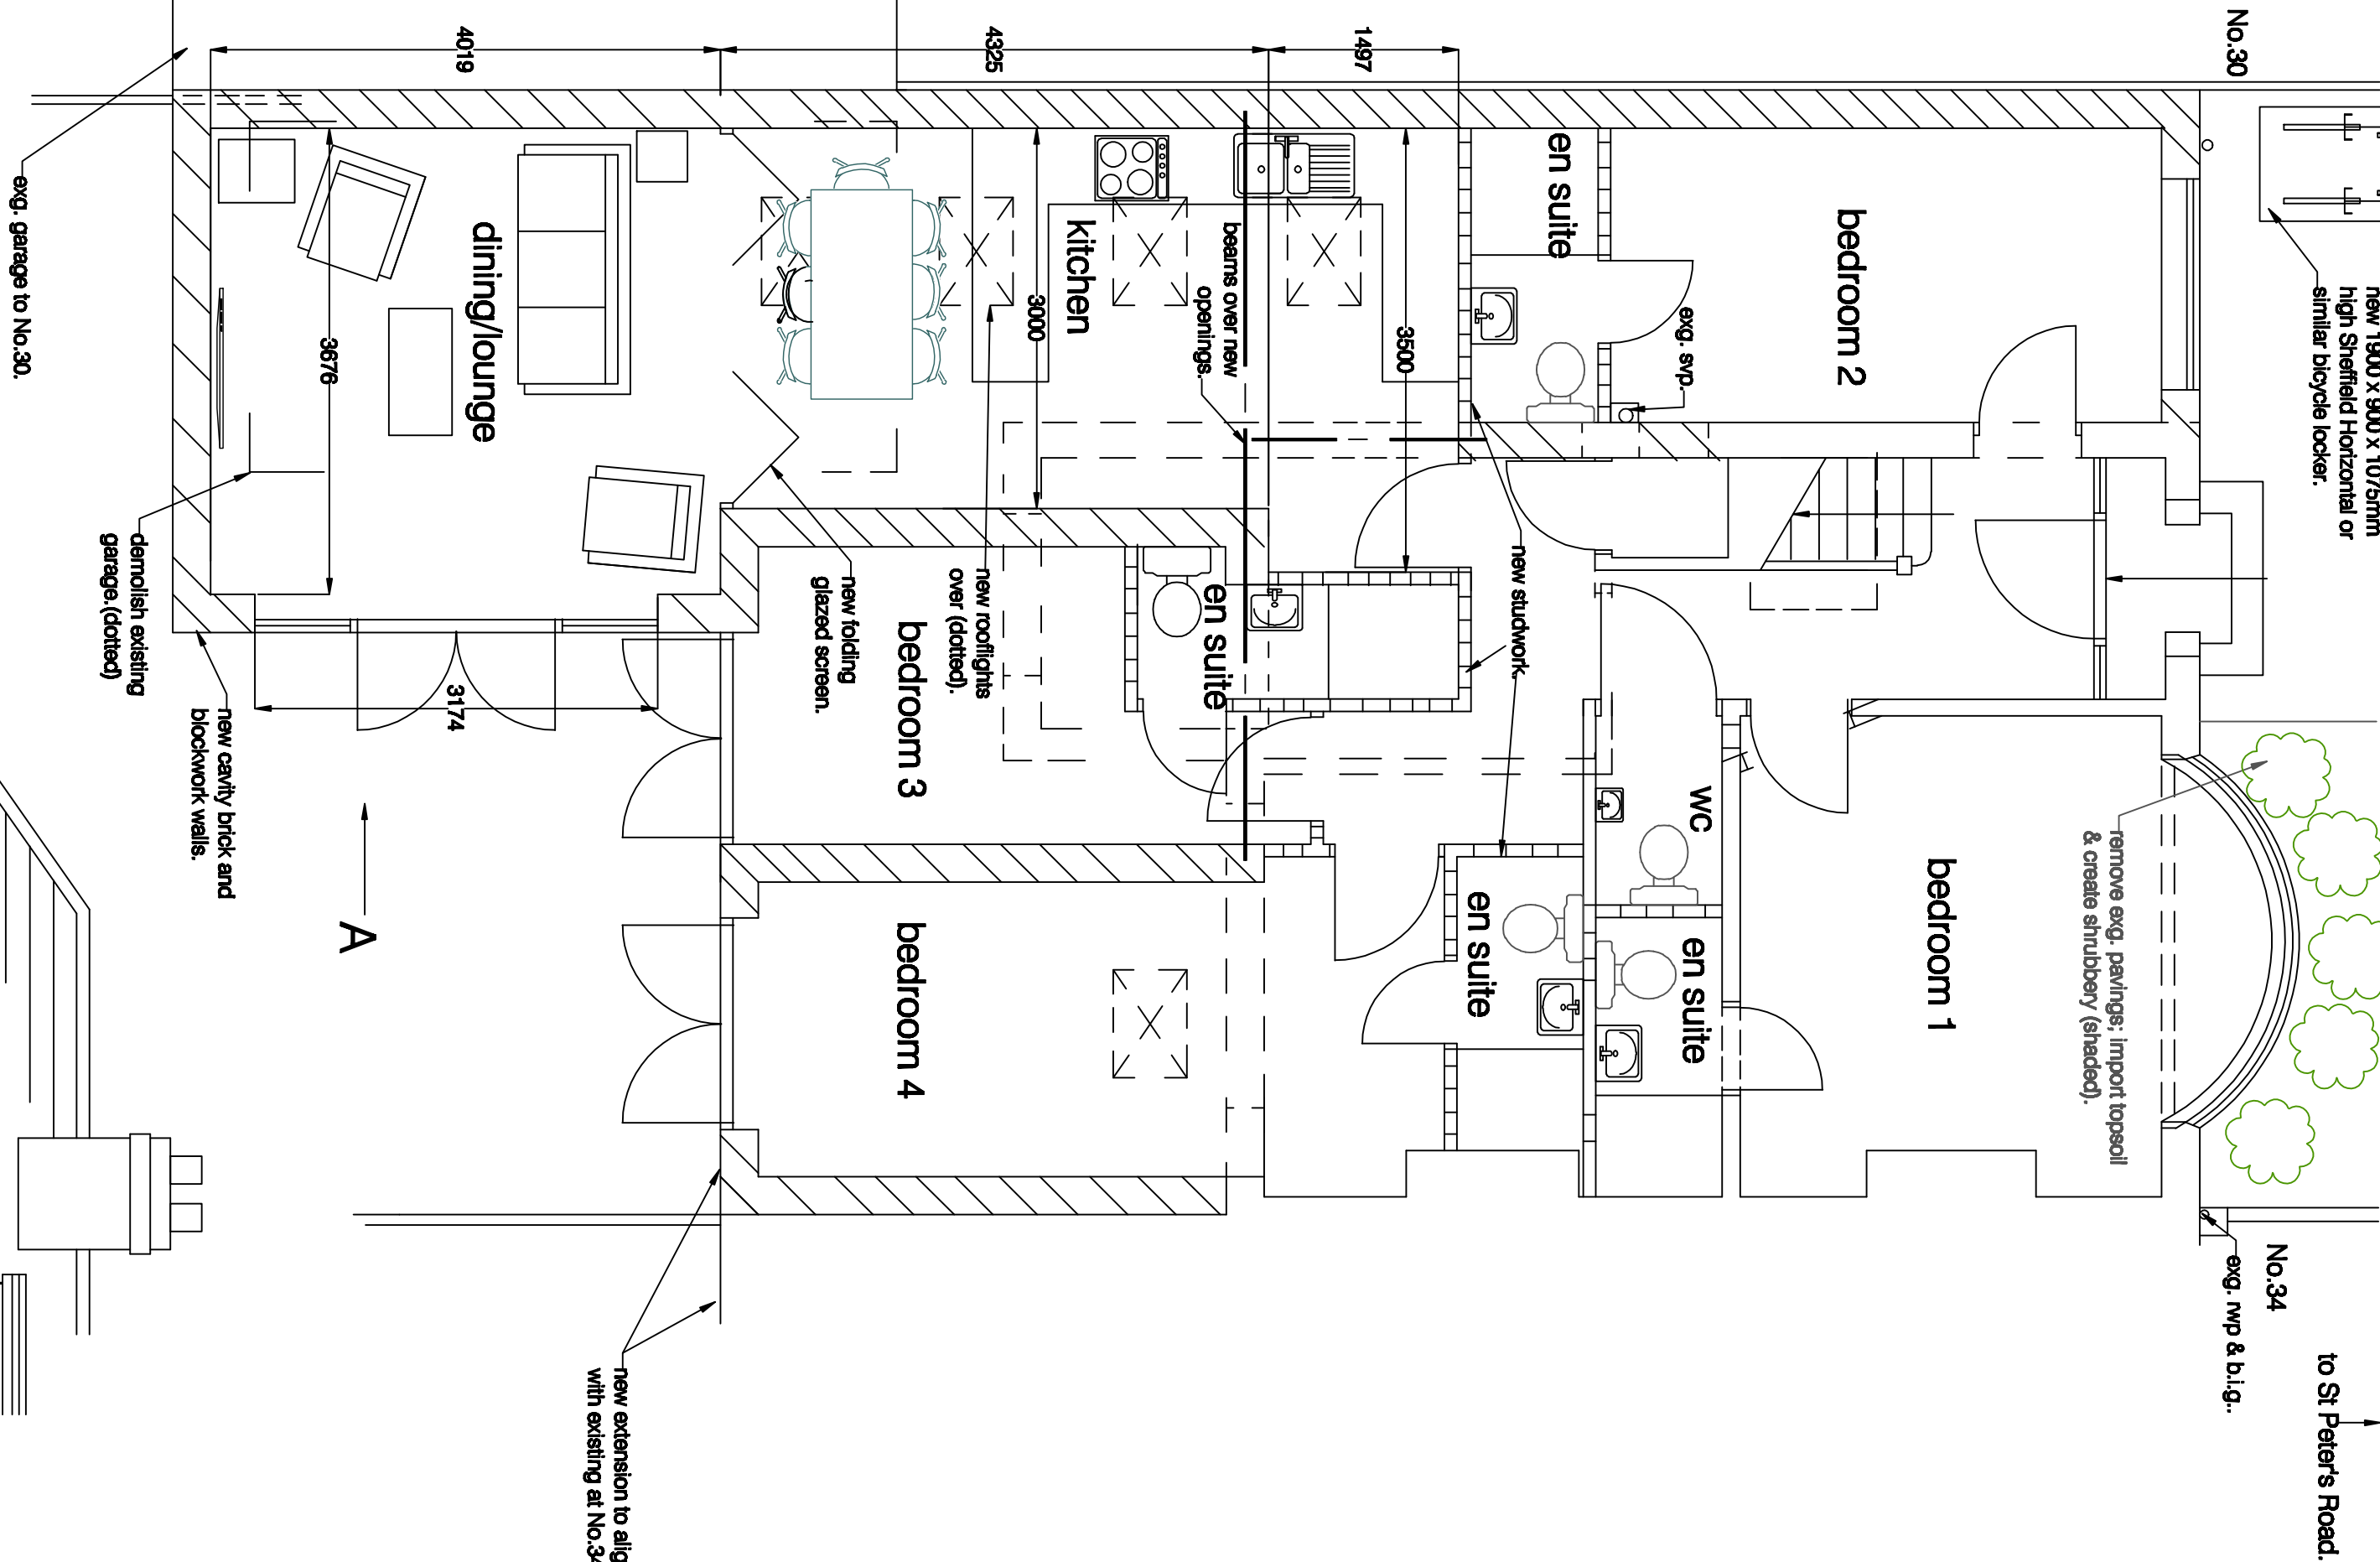


FIRST FLOOR

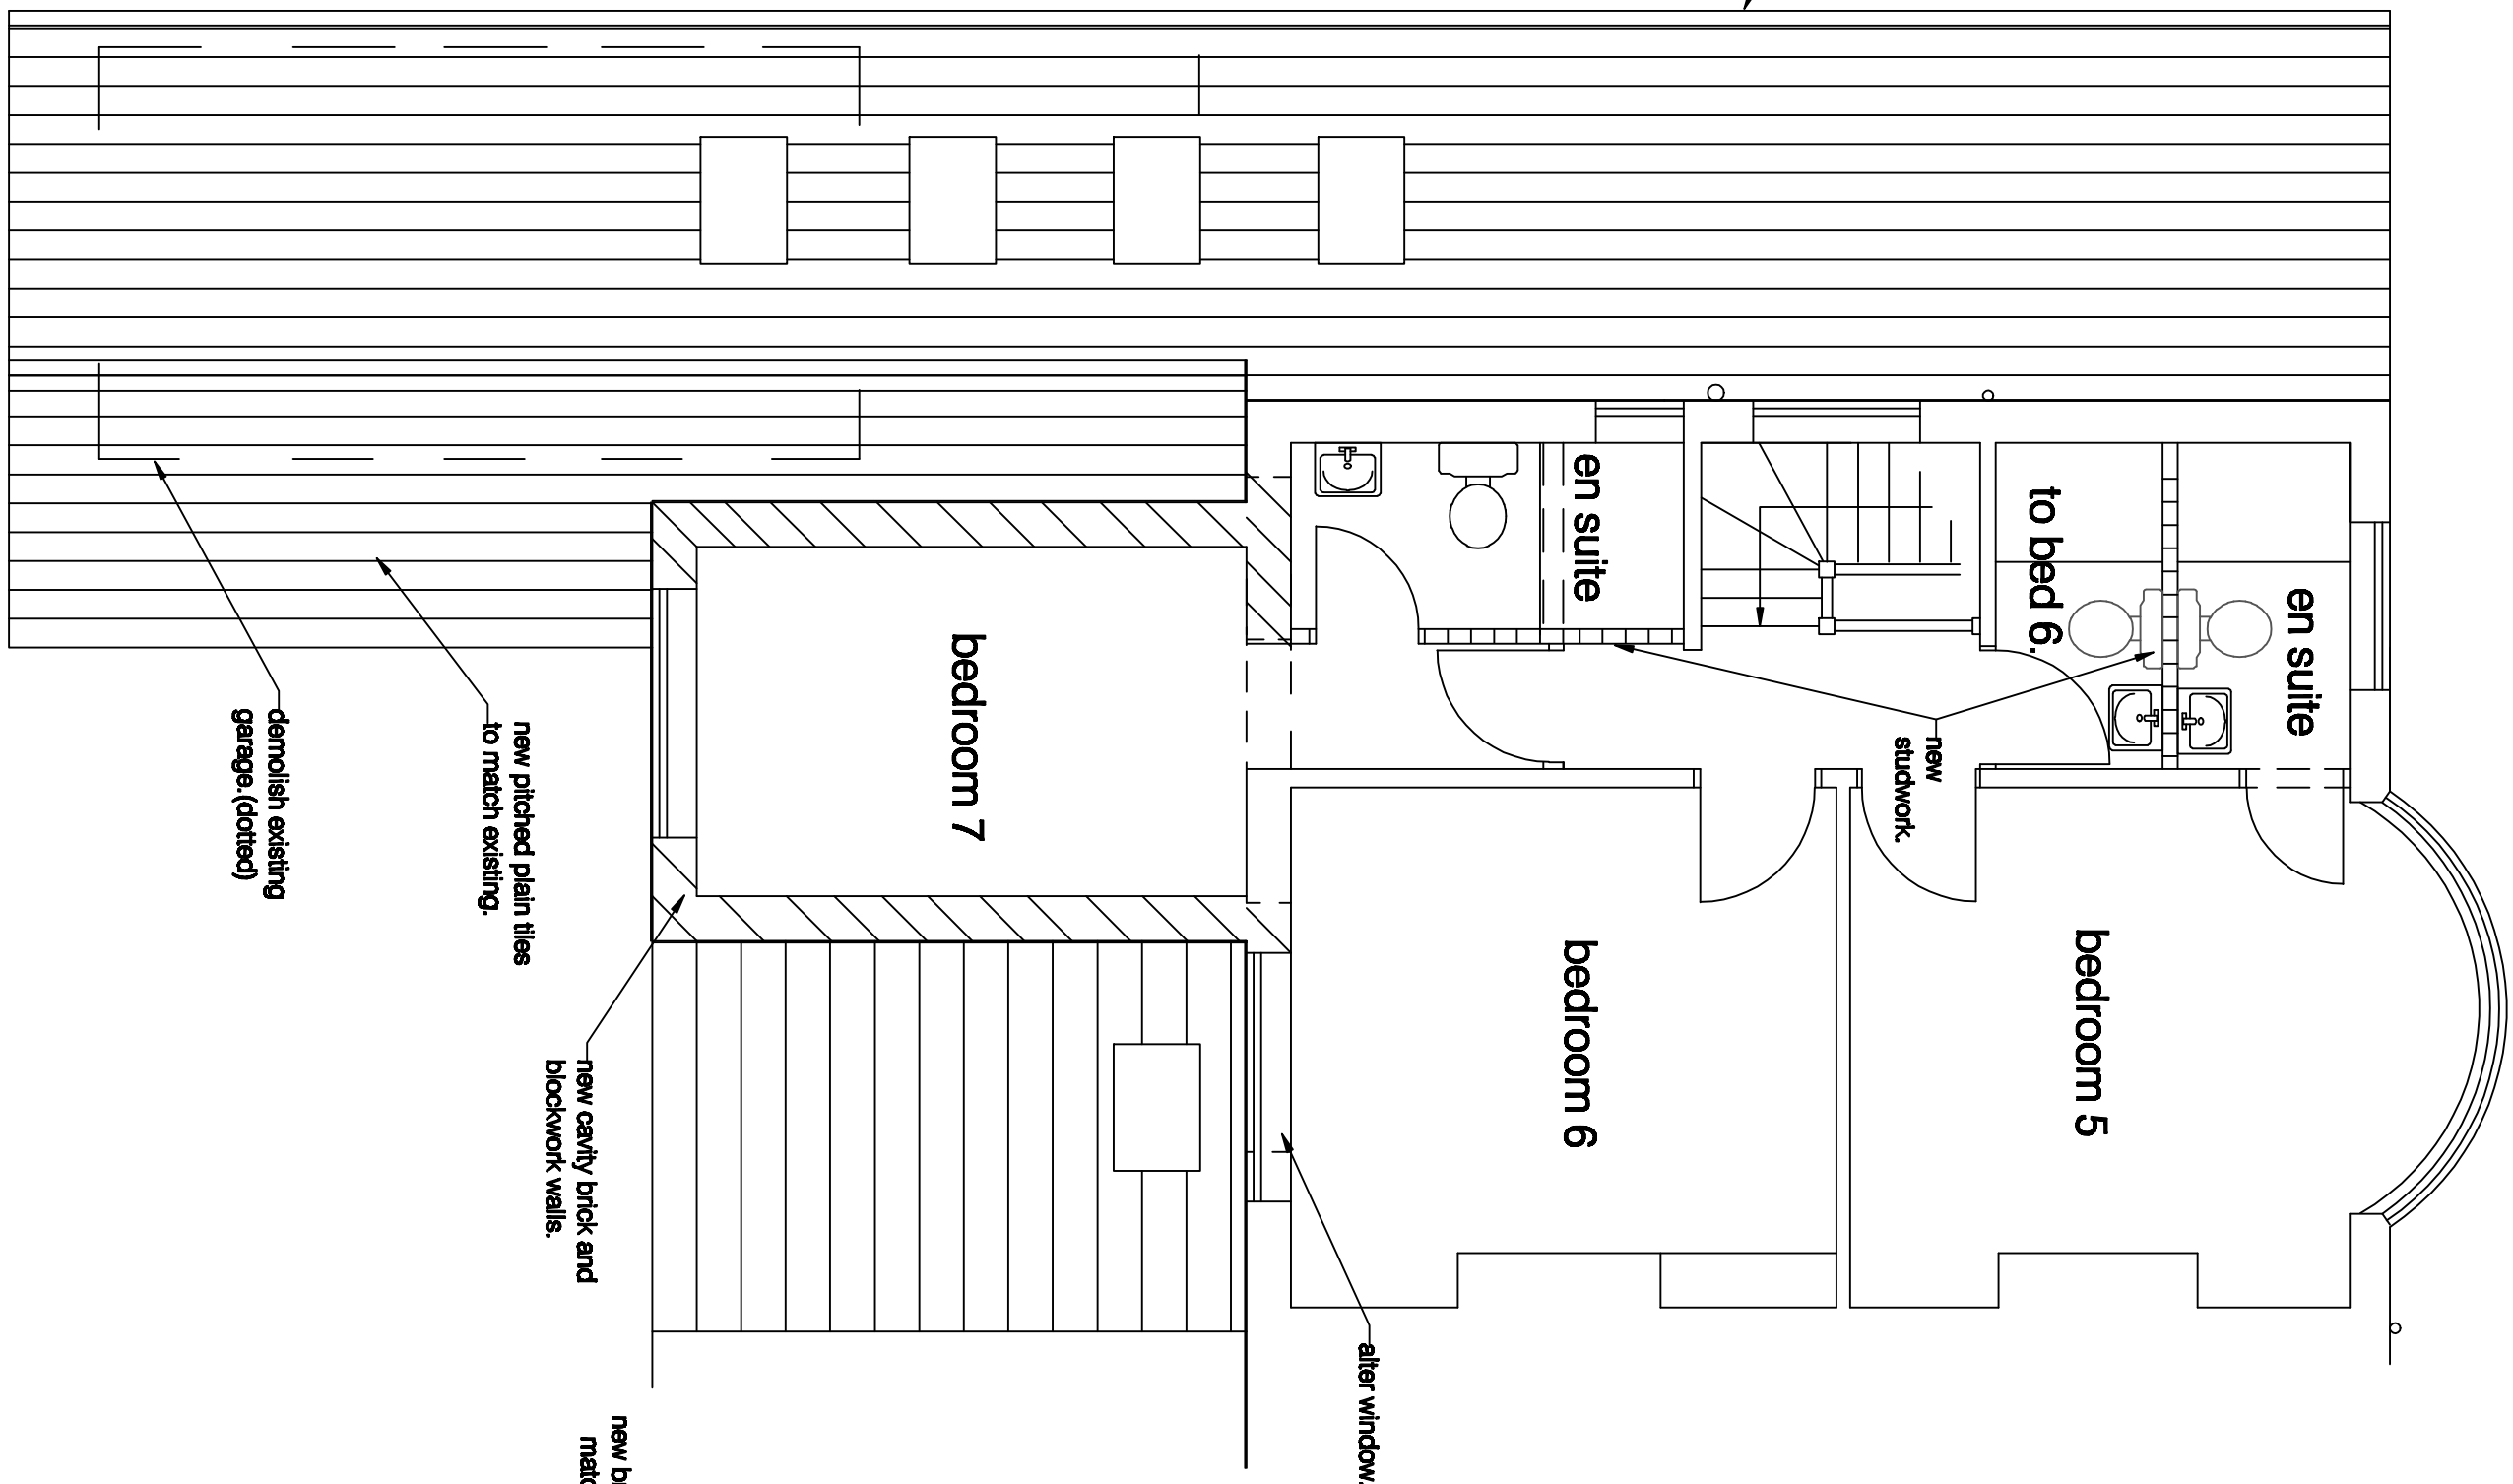


VIEW A

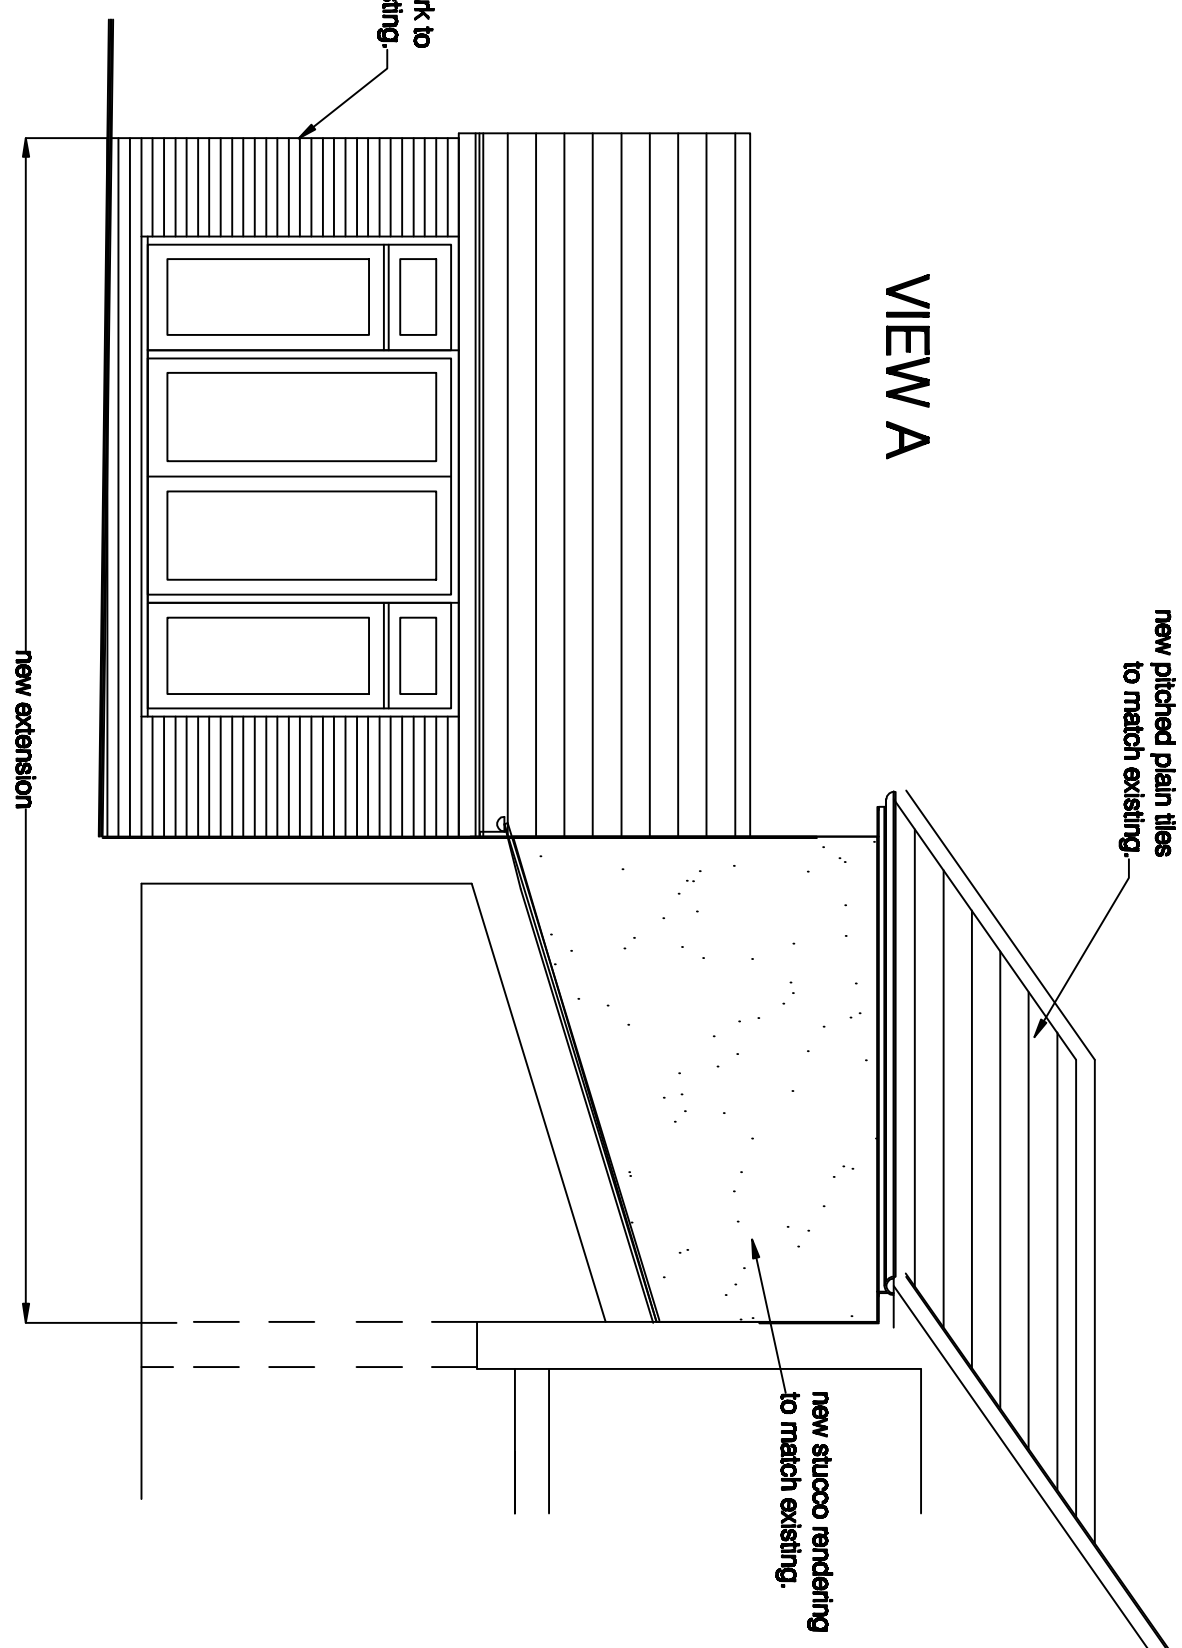

SIDE

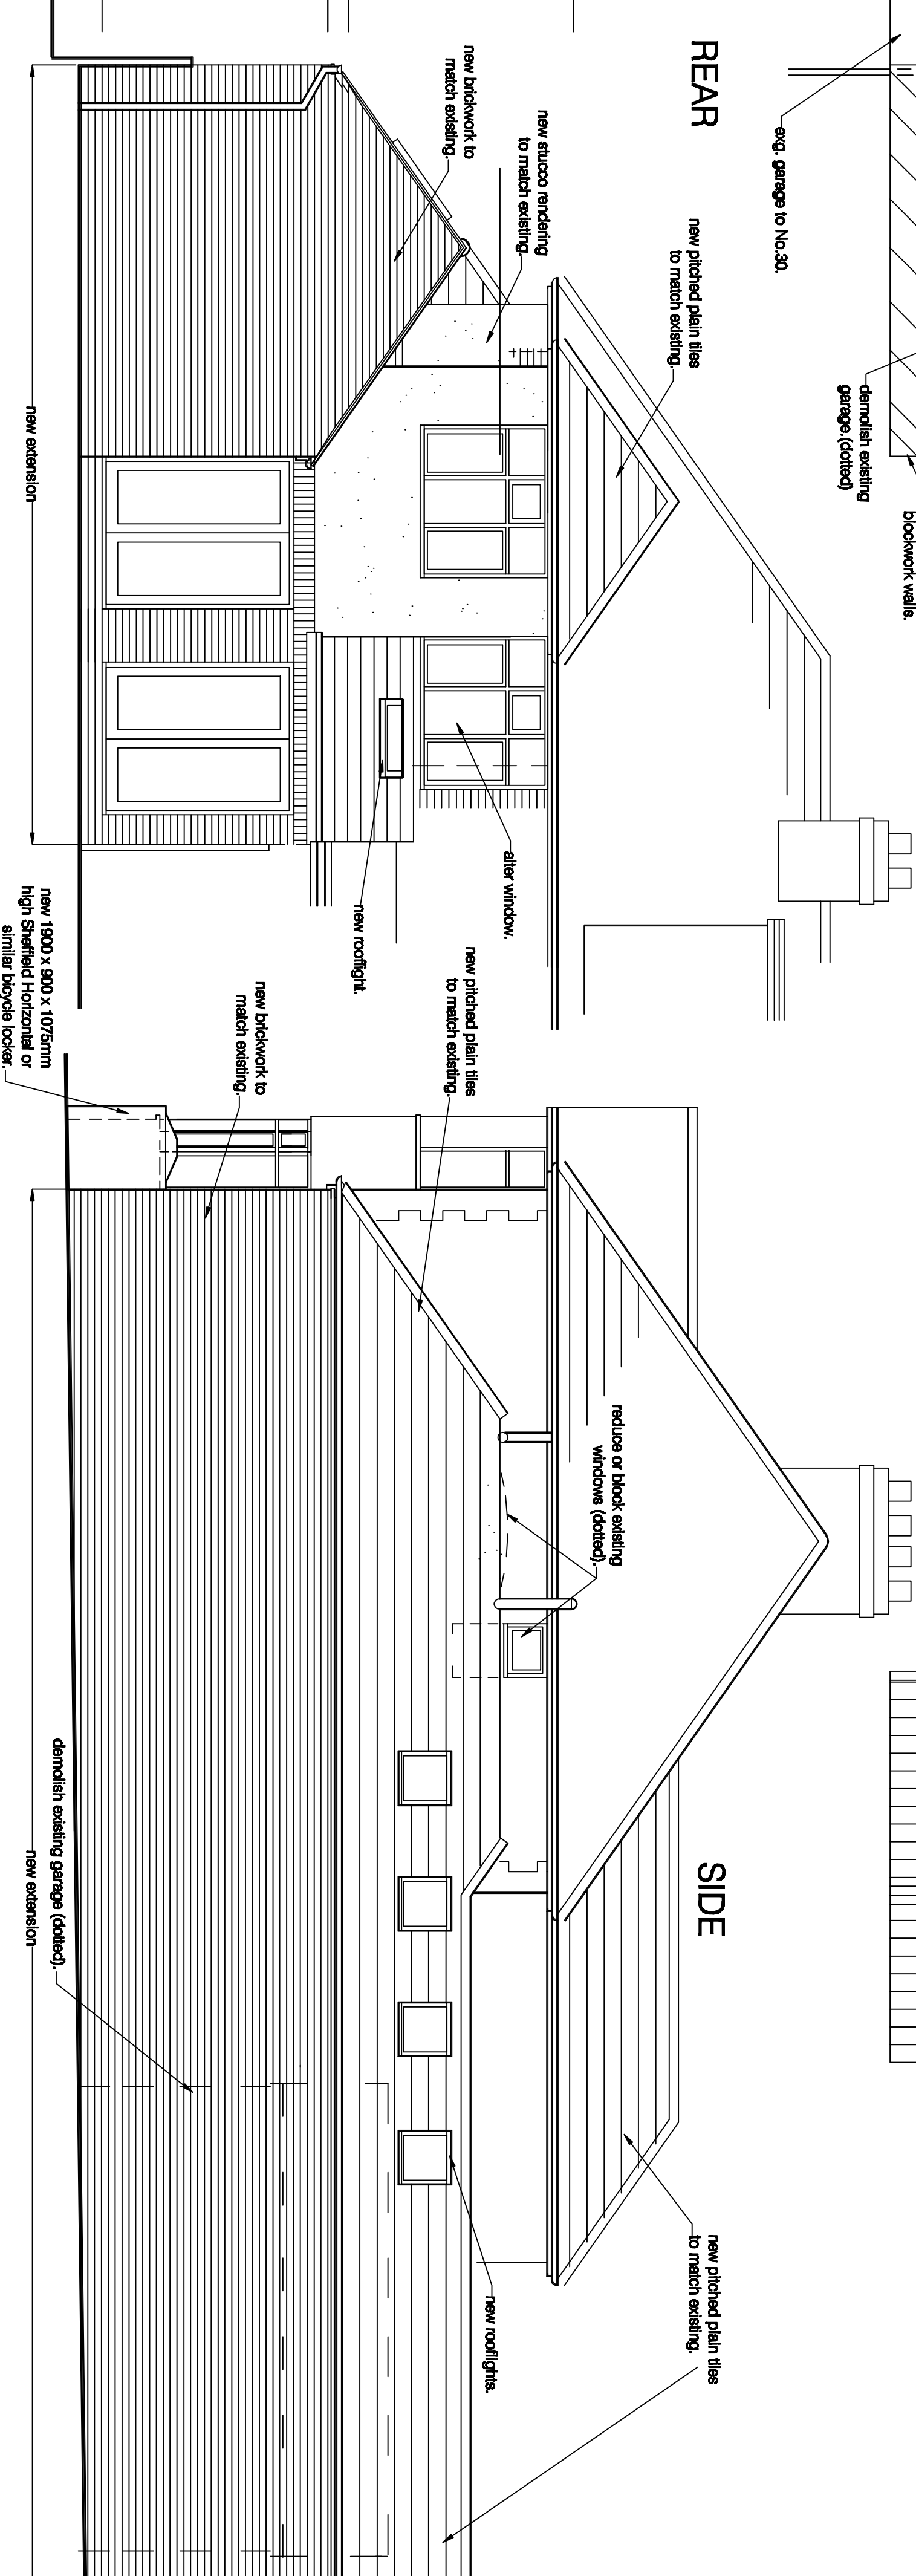

FRONT

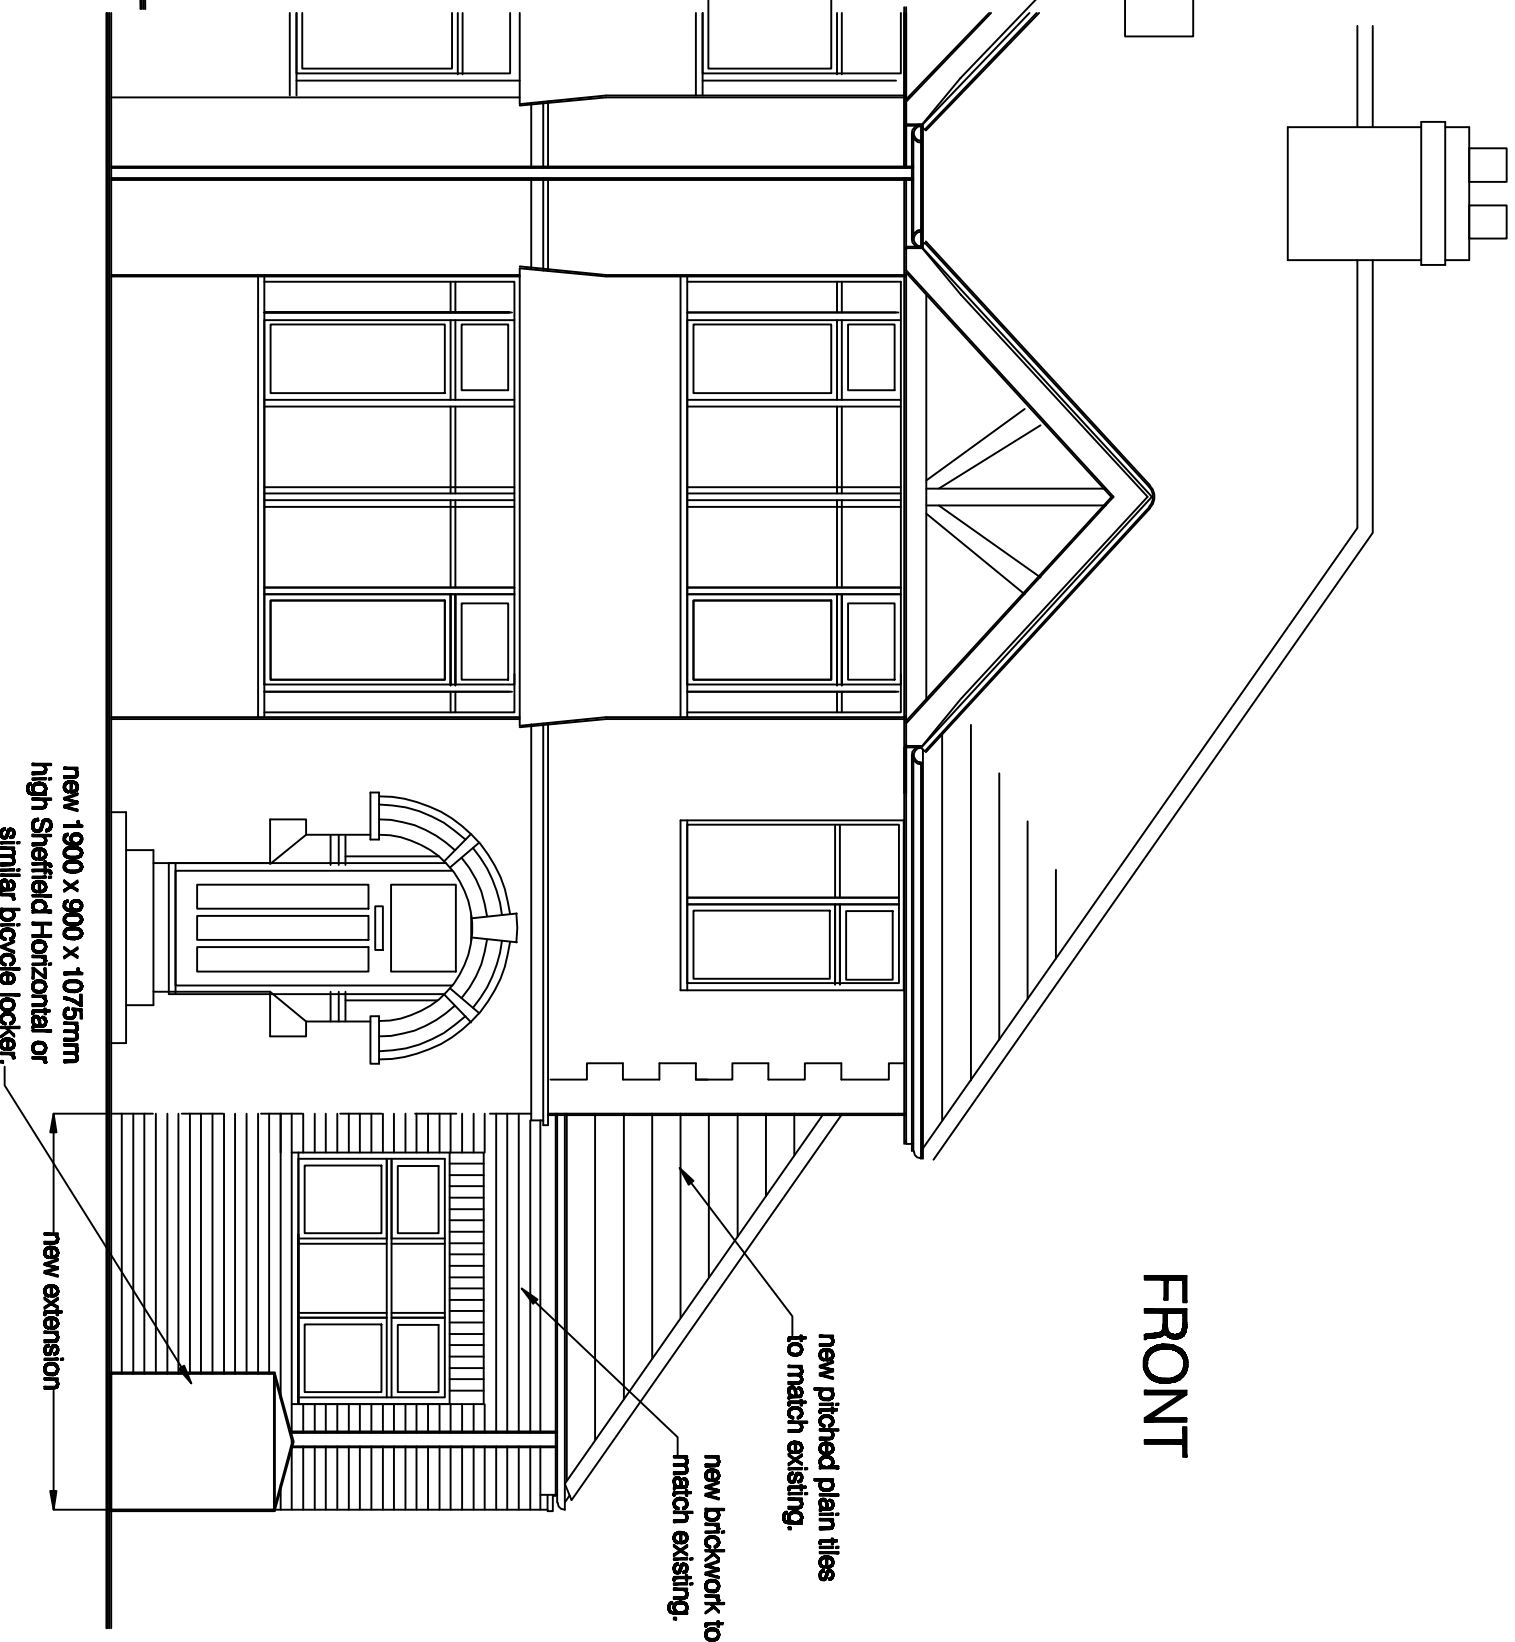

project
for
title

22 St Peter's Road
Reading, Berkshire
Mr S Tulail
Plans as Proposed

Drawing no: 1397 / 2 / d

M D Howlett
architectural consultant

11 Prospect Street, Cavesham, Reading
Berkshire RG4 8JB. Tel: (0118) 947 7117
Email: pmaarc@globelinet.co.uk

Date: October 2024

SCALE: 1:50@A1 & 1:100@A3

Revision a: Bicycle store & front shrubbery added, March 2025.

Revision b: Side parapet omitted, April 2025.

Revision c: Bicycle store re-oriented, April 2025.

Revision d: Glazed screen added to kitchen, April 2025.