




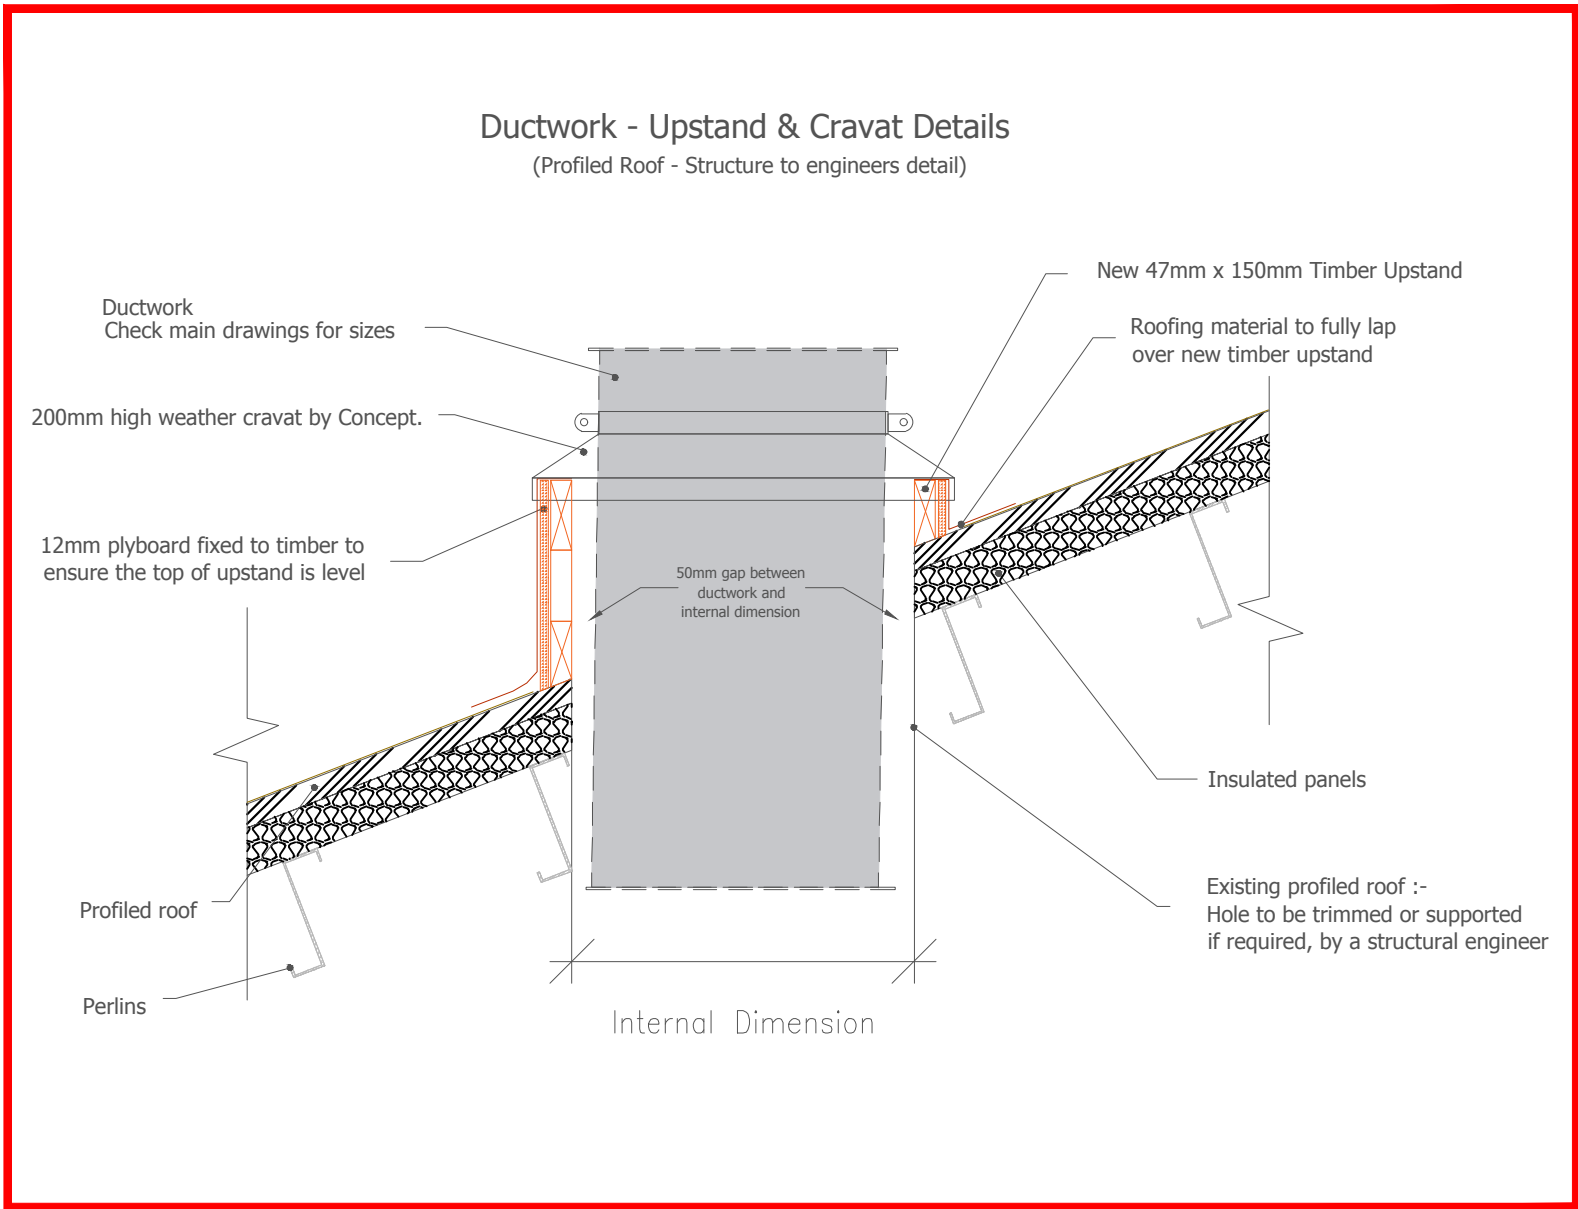


01 Roof penetration detail
SCALE - 1:20 @ A1

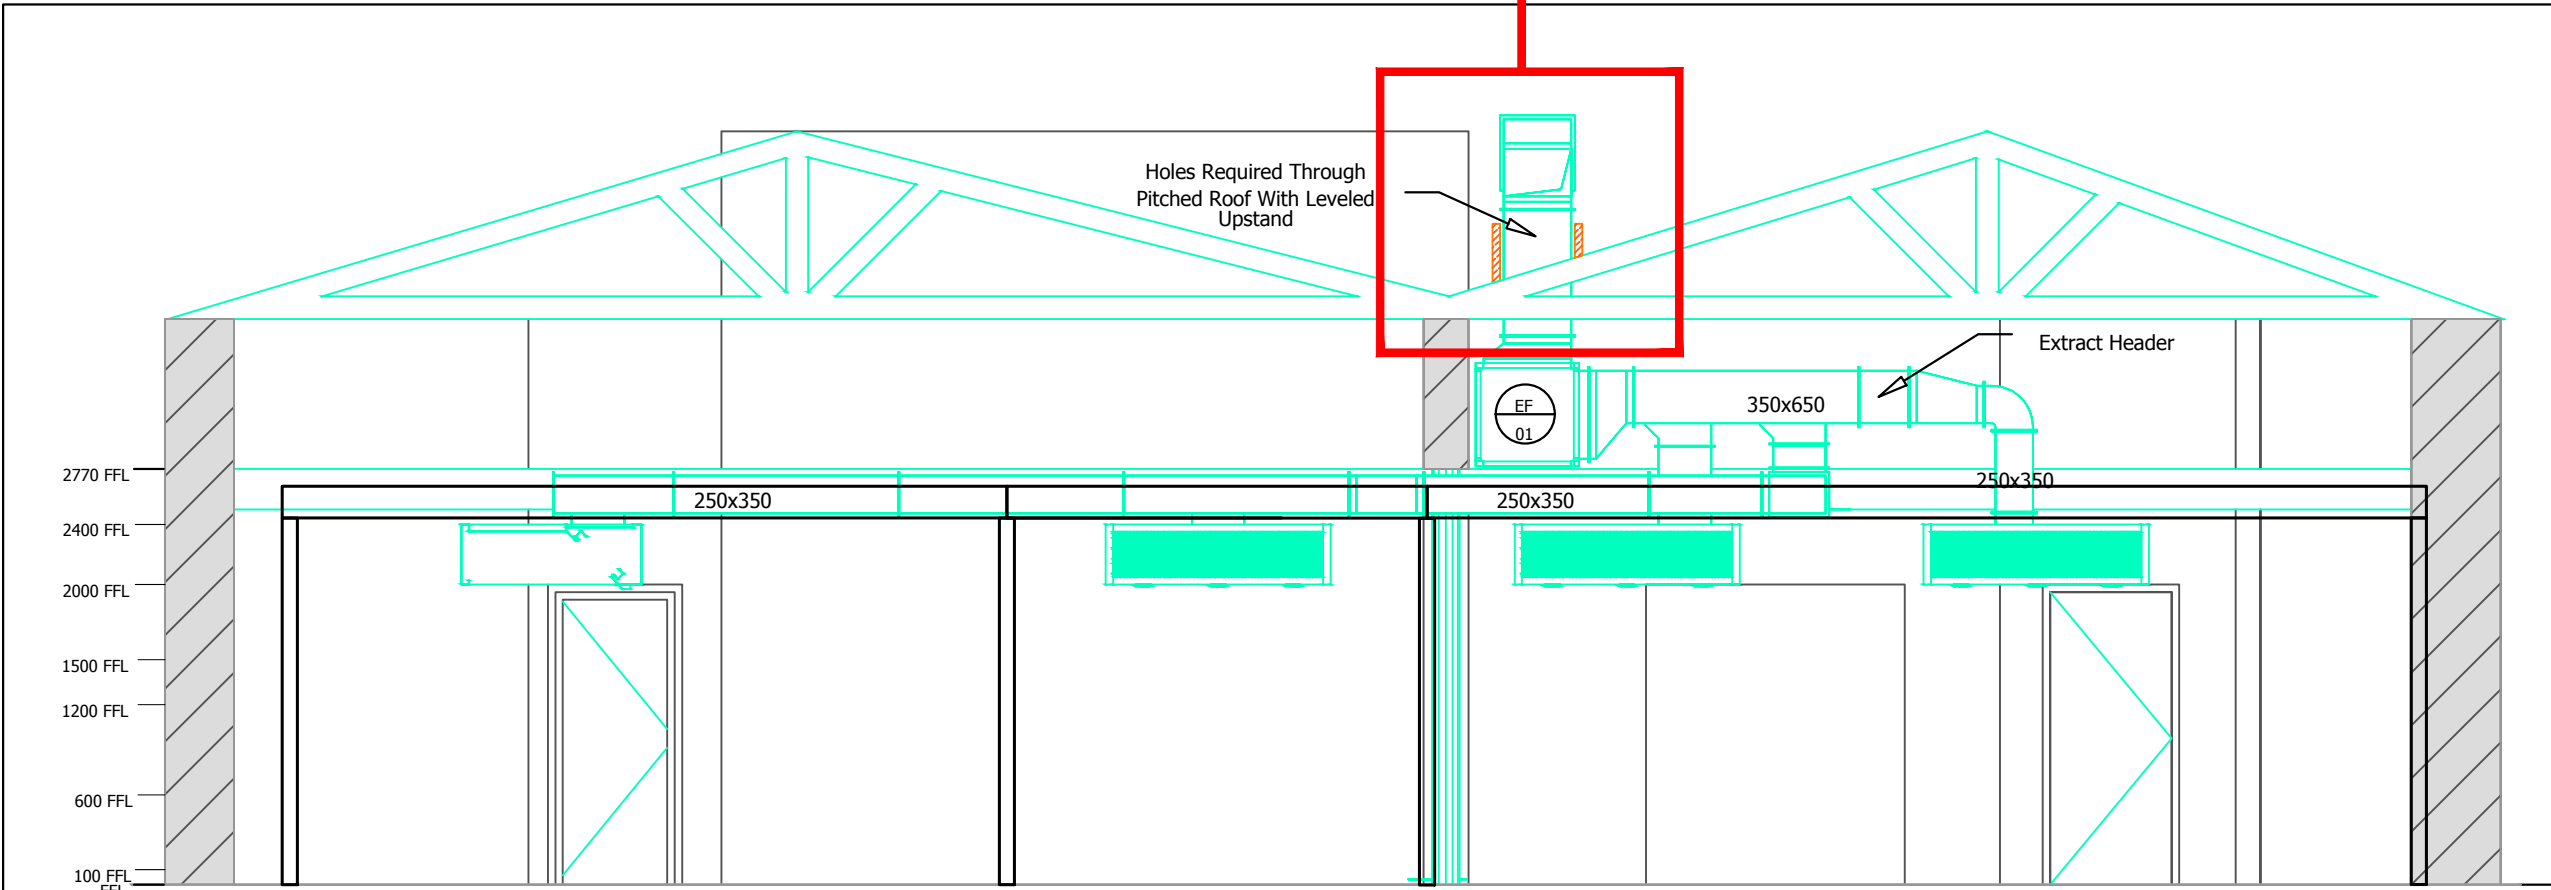


A ELEVATION A - Extract Only
Scale: 1:50

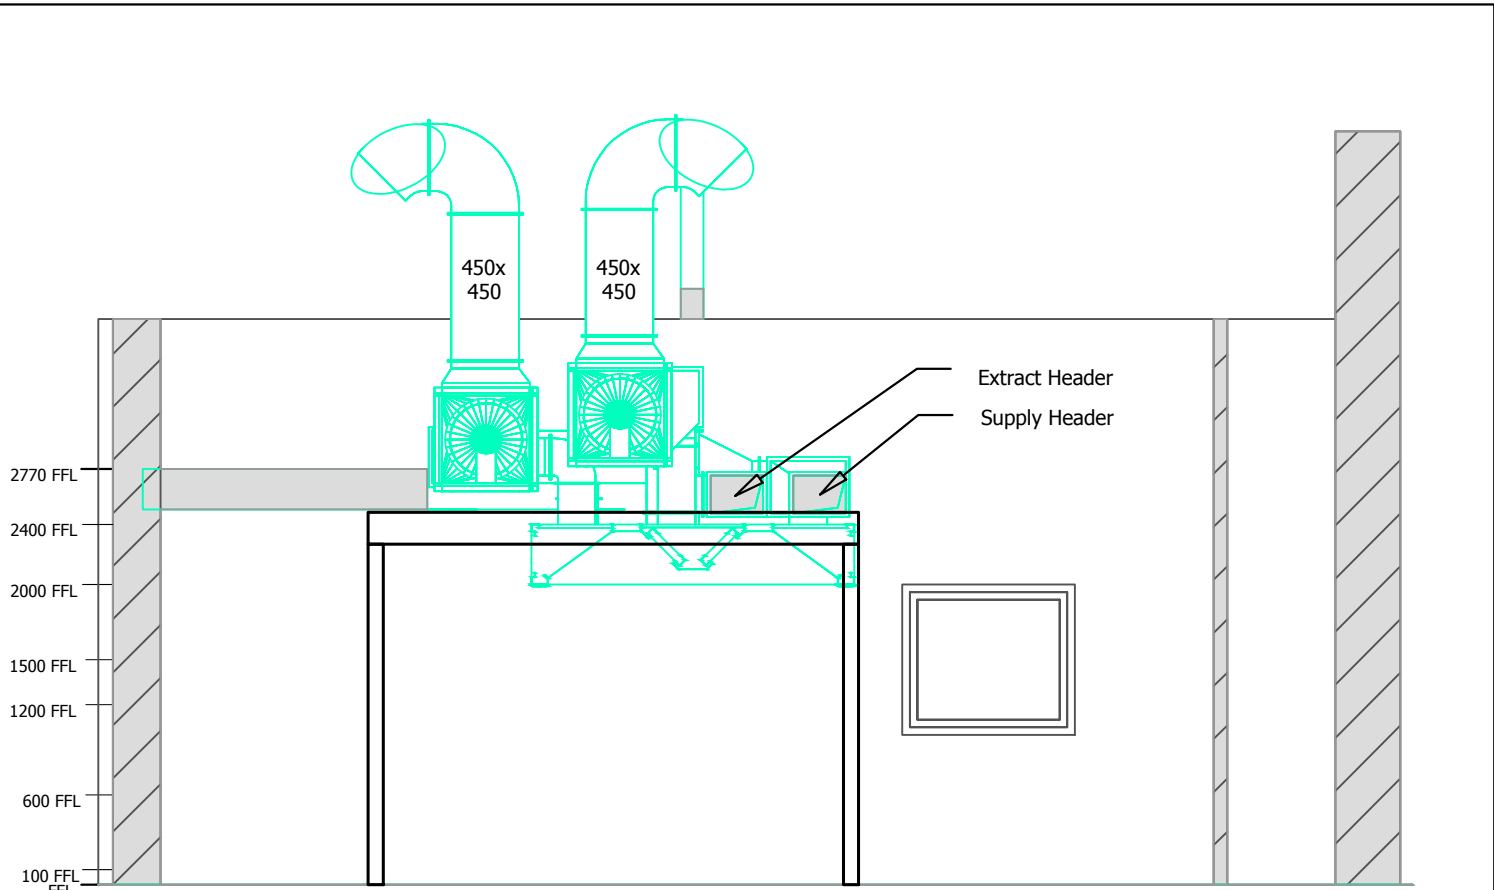

B ELEVATION B
Scale: 1:50

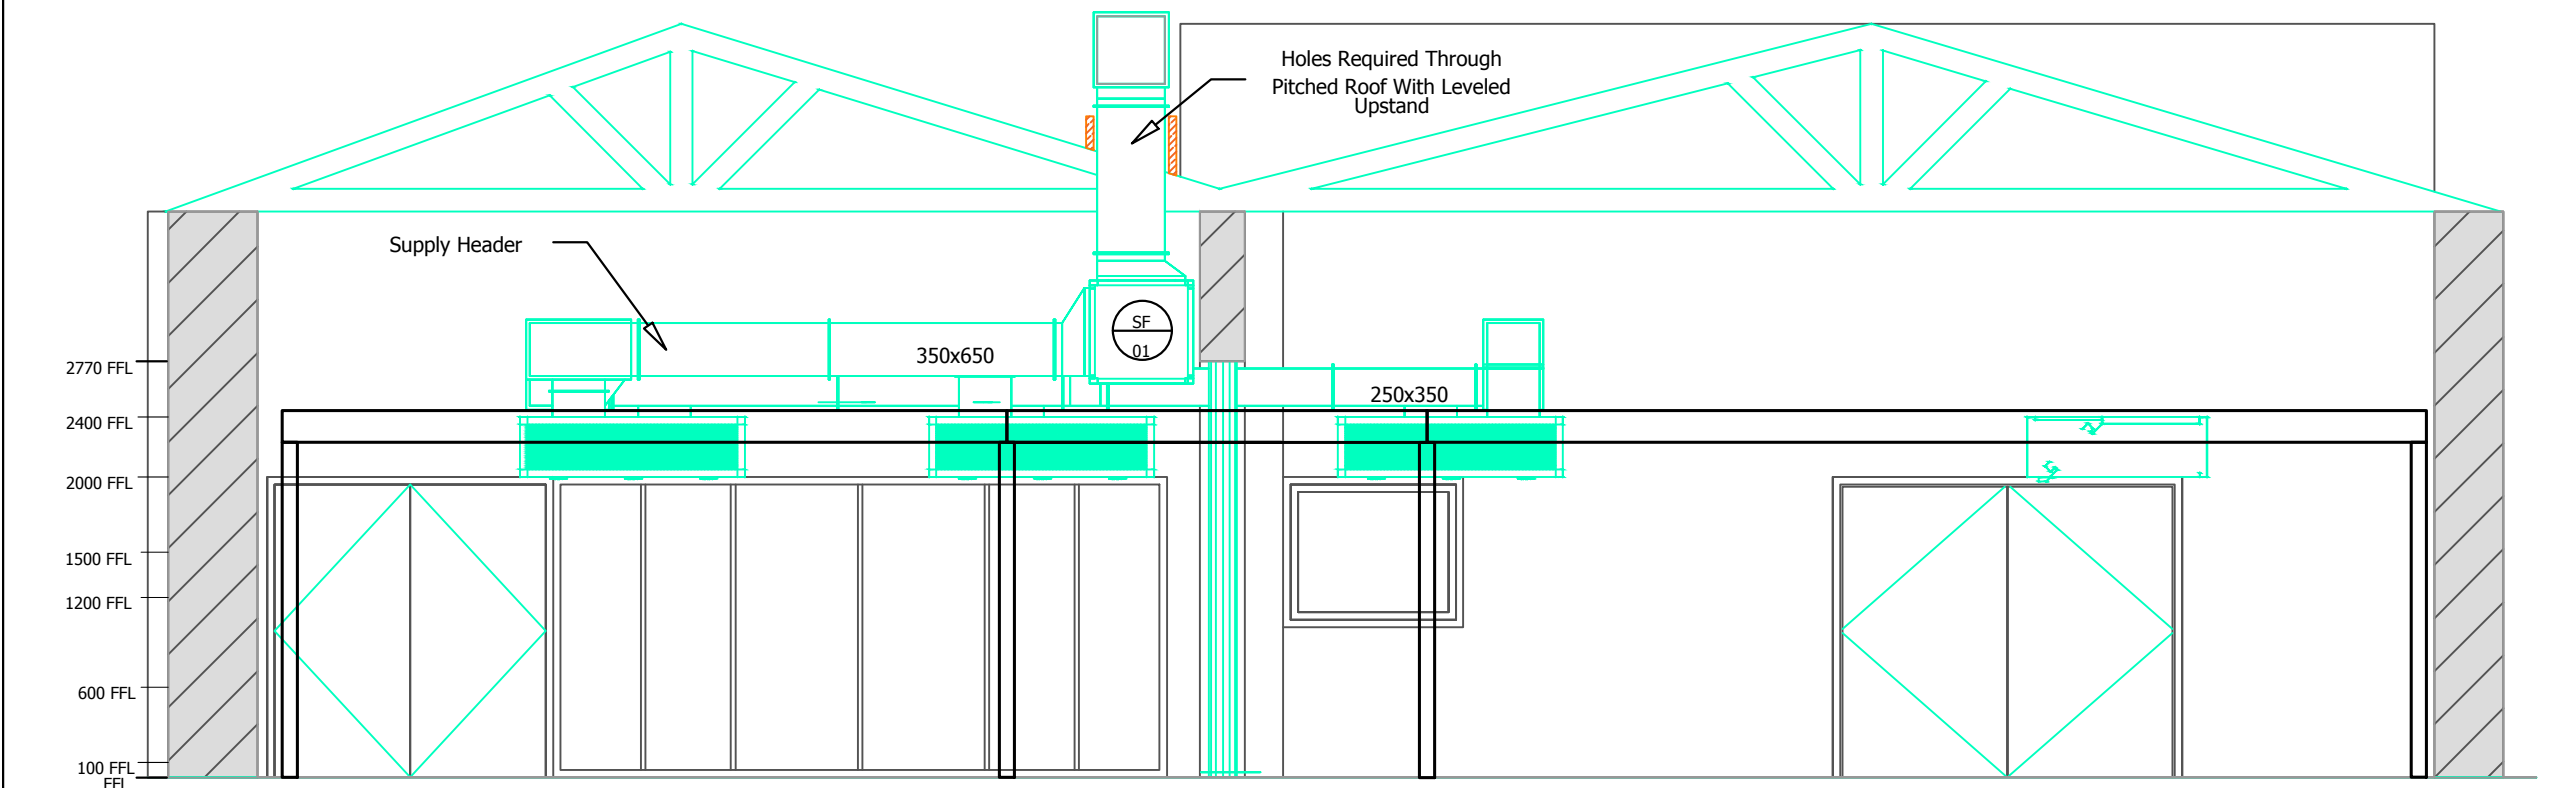

C ELEVATION C - Supply Only
Scale: 1:50

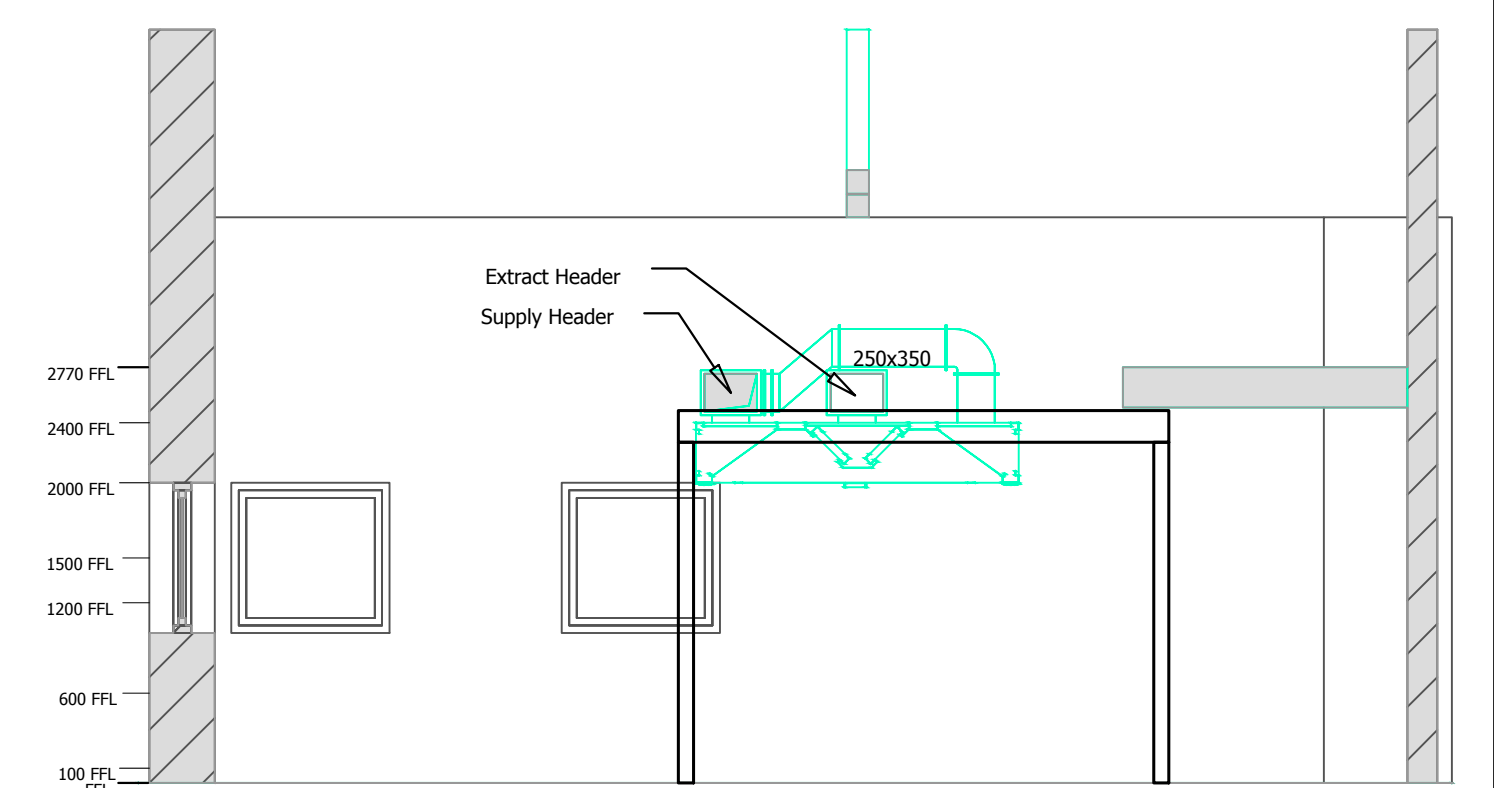

D ELEVATION D
Scale: 1:50

A	Planning Issue	15.04.25
-	Planning Issue	07.01.25
Rev	Description	Date

Do not scale from drawings. All discrepancies to be reported to the Client immediately. All dimensions to be verified by contractor on site prior to any works commencing.

Client Name :	Fuller, Smith & Turner
Project Address :	The Narrowboat
:	Blakes Quay
:	Reading RG1 3EQ
Description :	Proposed Air Handling Equipment
Scale :	1:50 @ A1

CONSTRUCTION

Dwg No.	Rev No.
024-101-02-05	A

WESTWOOD STUDIOS Ltd
97 Dale Avenue,
Hassocks,
West Sussex,
BN6 8LR.
t: 07957421434
ben@westwoodstudios.co.uk