


01 Existing roof plant layout
SCALE - 1:50 @ A1

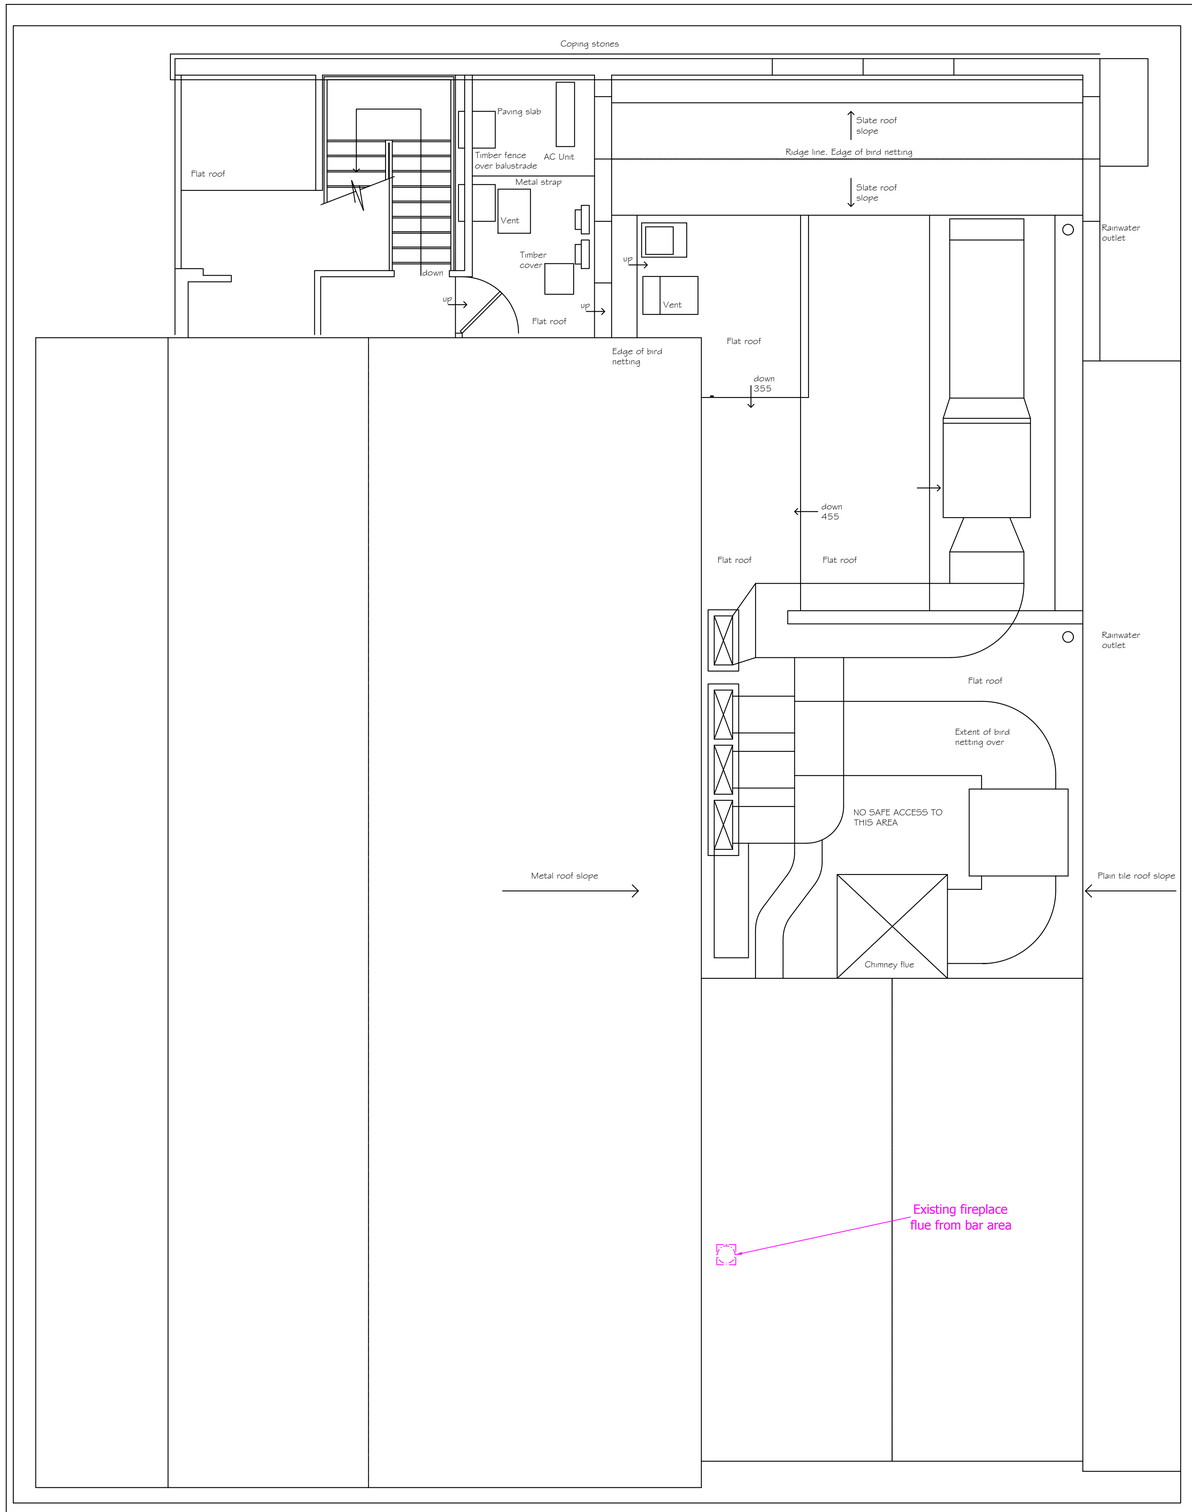


02 Proposed roof layout
SCALE - 1:50 @ A1

**WESTWOOD STUDIOS Ltd**
**97 Dale Avenue,**
**Hassocks,**
**West Sussex,**
**BN6 8LR.**

**t: 07957421434**
**ben@westwoodstudios.co.uk**

| Rev | Description | Date |
|---|---|---|
| A | Planning Issue | 15.04.25 |
| - | Planning Issue | 07.01.25 |

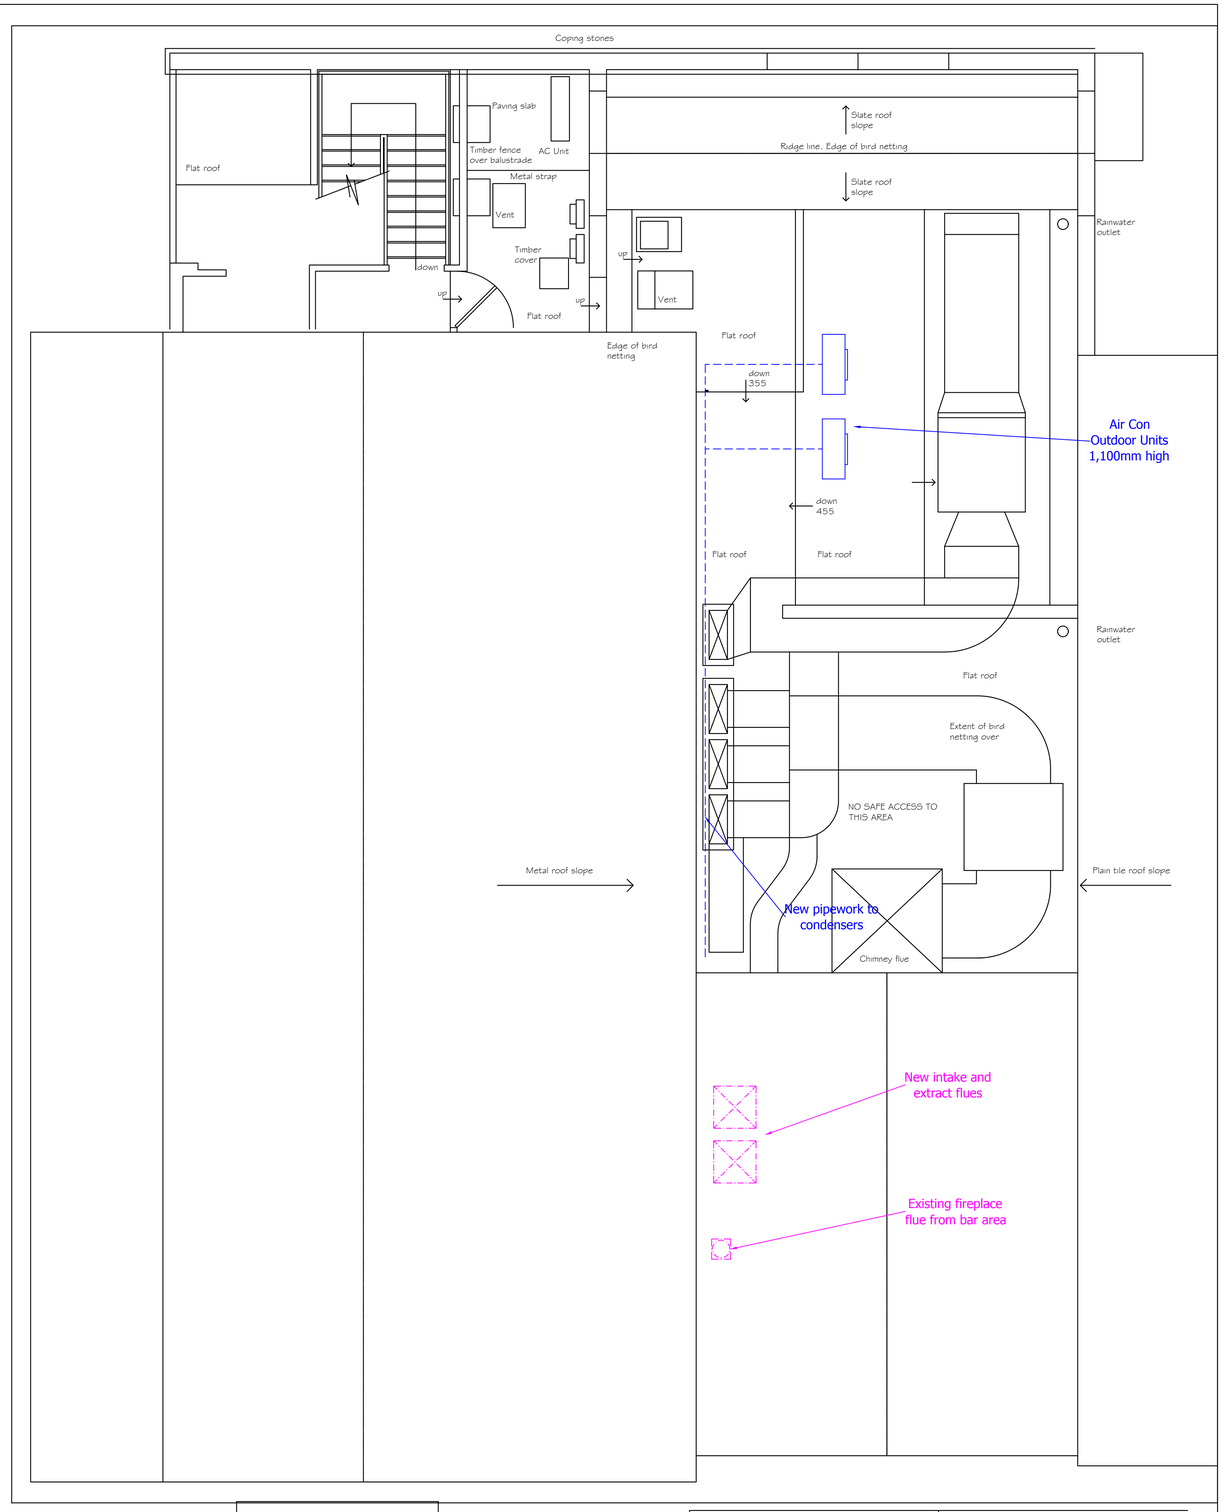Do not scale from drawings. All discrepancies to be reported to the Client immediately. All dimensions to be verified by contractor on site prior to any works commencing.

Client Name : Fuller, Smith & Turner
Project Address The Narrowboat
Blakes Quay
Reading RG1 3EQ

Description : Existing and Proposed & Roof layout
Scale : 1:50 @ A1

CONSTRUCTION

Dwg No. 024-101-02-03
Rev No. A