




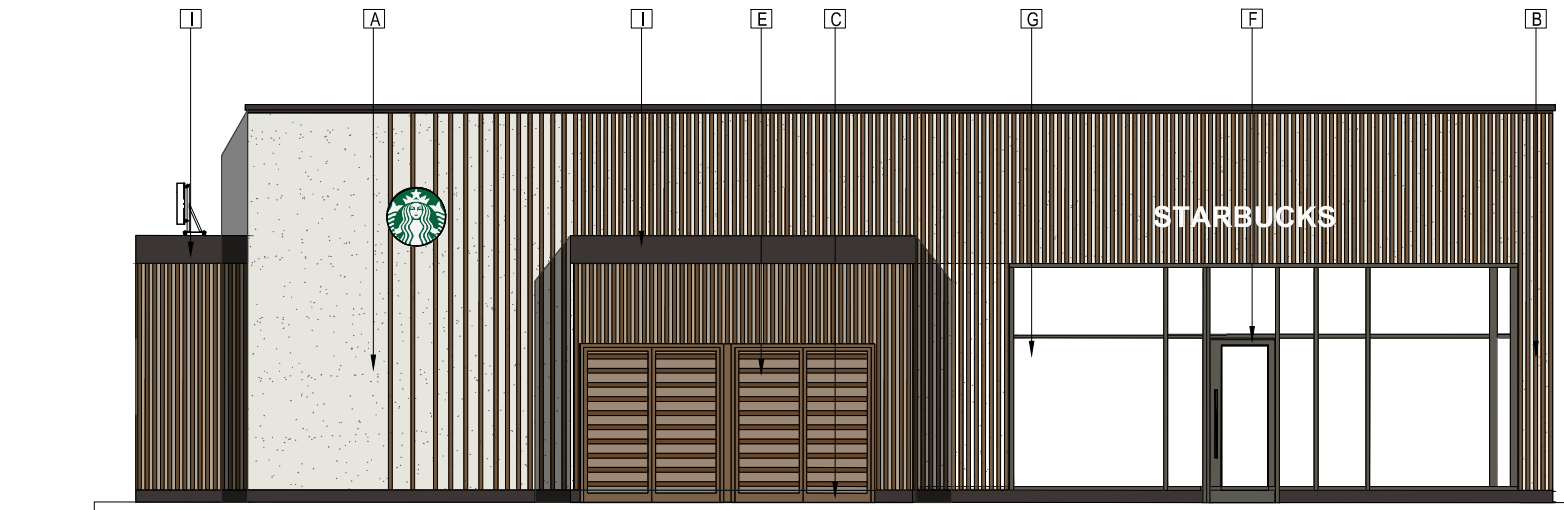

ELEVATION A-A

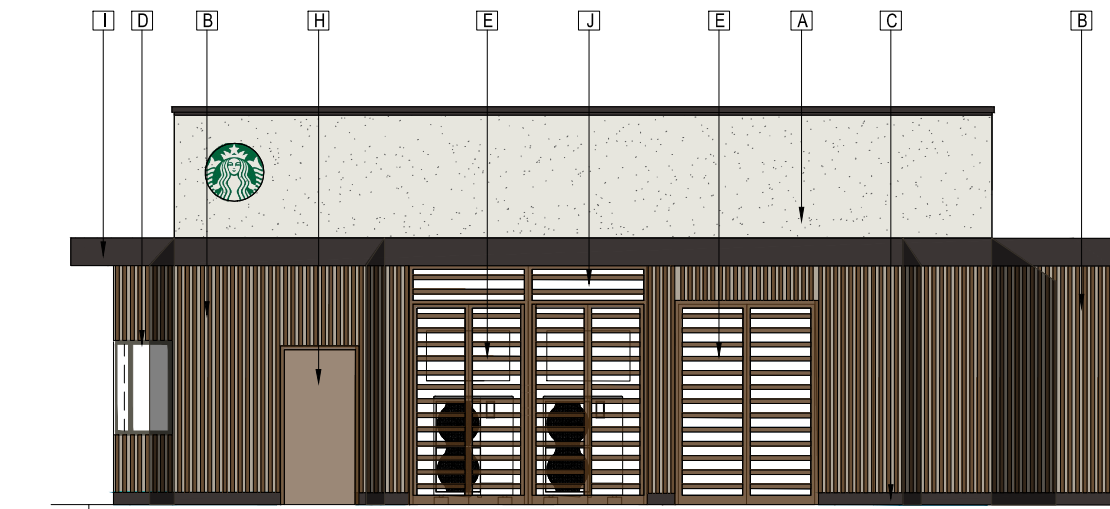


ELEVATION B-B

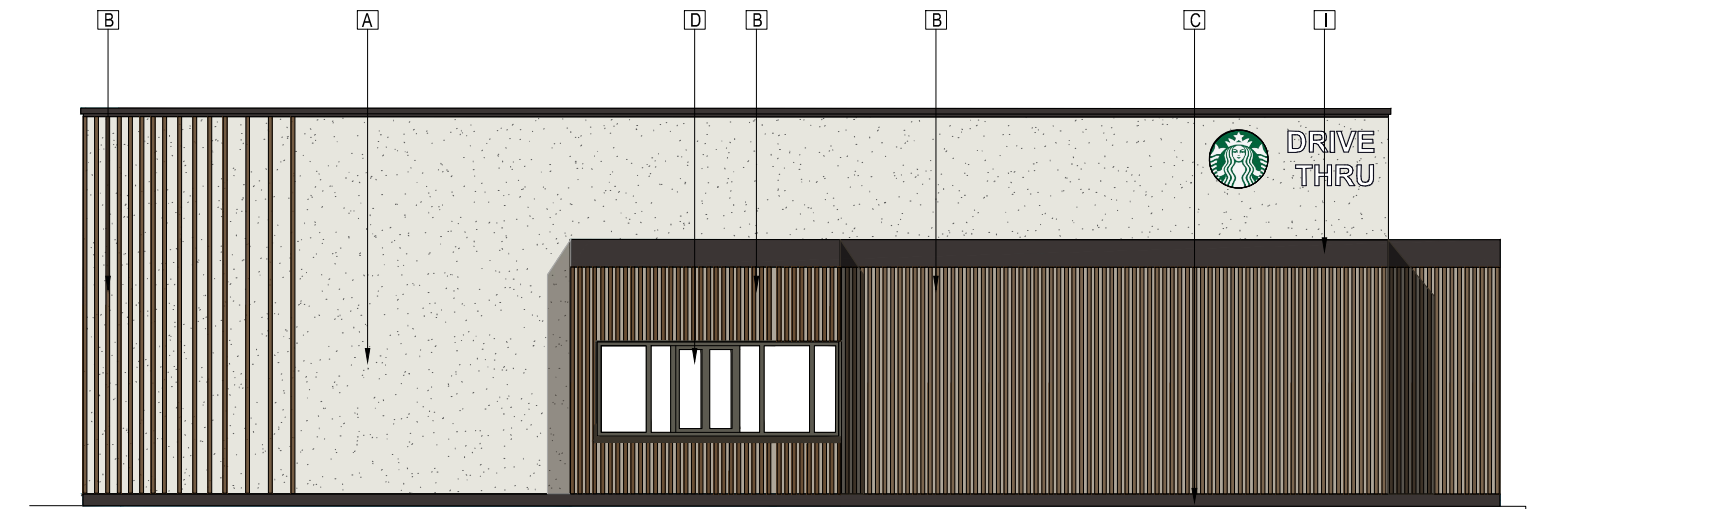

ELEVATION C-C




ELEVATION D-D

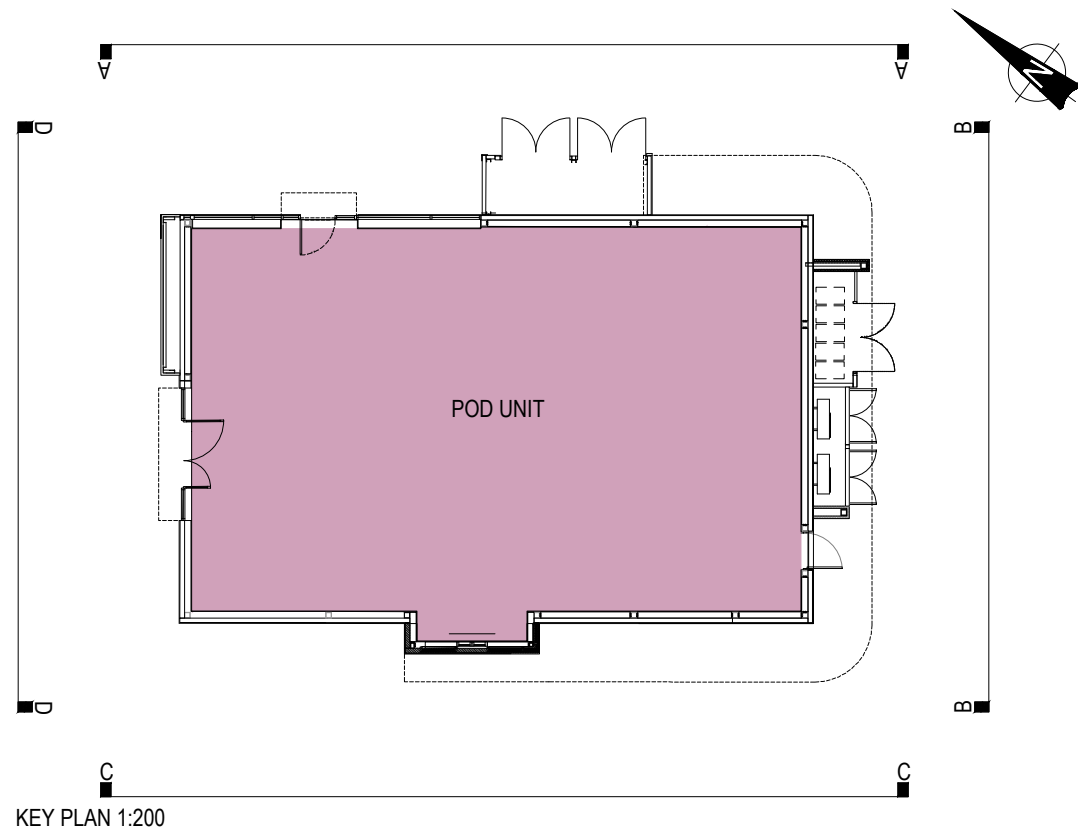

KEY PLAN 1:200

MATERIAL SPECIFICATION:

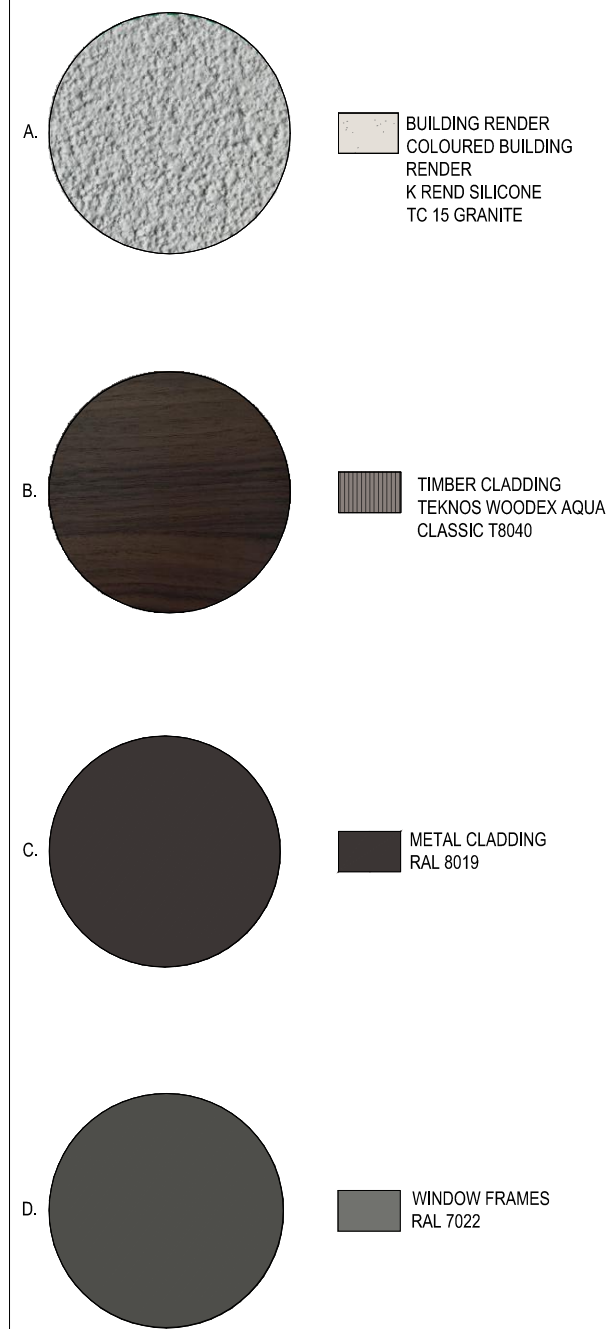

Copyright of this drawing is the property of Urban Edge Architecture Limited. It must not be reproduced or amended nor used in the execution of any works whether in conjunction with the proposed works for which it is prepared or otherwise without the express consent in writing of Urban Edge Architecture Limited.

Urban Edge Architecture Limited
One Scotgate Mews, Scotgate,
Stamford, Lincolnshire, PE9 2FX.

Tel. ++44 (0)1780 755665
Fax. ++44 (0)1780 755360

THIS DRAWING IS FOR PLANNING ONLY AND IS NOT TO BE USED FOR
TENDER OR CONSTRUCTION

DRAWING TO BE READ IN COLOUR

NOTE:

ALL SIGNAGE INCLUDING MENU BOARDS AND
TOTEM, TO BE APPLIED UNDER COVER ADVERT
CONSENT.

MATERIAL KEY:

- A. BUILDING RENDER
COLOURED BUILDING RENDER K REND SILICONE TC 15
- B. GRANITE
- C. COLOUR: CLASSIC T8040
METAL FACED CLADDING
- D. COLOUR: RAL 8019
DRIVE THRU WINDOW
- E. FRAME COLOUR: RAL 7022
LOUVRE DOORS
- F. MAIN ENTRANCE DOOR
- G. SINGLE HEIGHT GLAZED SHOPFRONT
- H. MOE/SERVICE DOOR
- I. CANOPY CLADDING
- J. LOUVERS

NOTE:

PLANNING NOTES:

- TENANTS ARE REQUIRED TO SUBMIT THEIR OWN
INDIVIDUAL ADVERTISEMENT CONSENT
APPLICATIONS FOR SIGNAGE AND EXTERNAL PLANT.
- TENANTS ARE NOT PERMITTED TO POSITION
SIGNAGE OUTSIDE THE ZONES INDICATED WITHOUT
PRIOR CONSENT FROM THE LANDLORD/EMPLOYER.
- TENANTS SIGNAGE PROPOSALS ARE SUBJECT TO
LANDLORD/EMPLOYERS APPROVAL.

P01	NOTE ADDED	ND	25.02.25
P00a	UPDATED ELEVATIONS	ND	04.02.25
Rev No	Description	Drawn By	Date

URBANEDGE
architecture / landscape / masterplanning

Client
**WEYBOURNE
HOLDINGS PTE. LIMITED**

Project
**SCOURS LANE, READING
DRIVE THRU POD**

Drawing
ELEVATIONS AS PROPOSED

Issue Purpose

PLANNING

UE Proj No	Scale	Date	Drawn	Status	Revision
2889	1:100 @ A2	JAN 25	ND	-	P01

Project - Organisation - Volume/System - Level - Type - Role - Number

2889-URB-ZZ-XX-DR-A-208250

SCALE 1 : 100
SCALE 1 : 1
0m 1m 2m 4m 6m 8m 10m
0mm 10mm 20mm 40mm 60mm 80mm 100mm