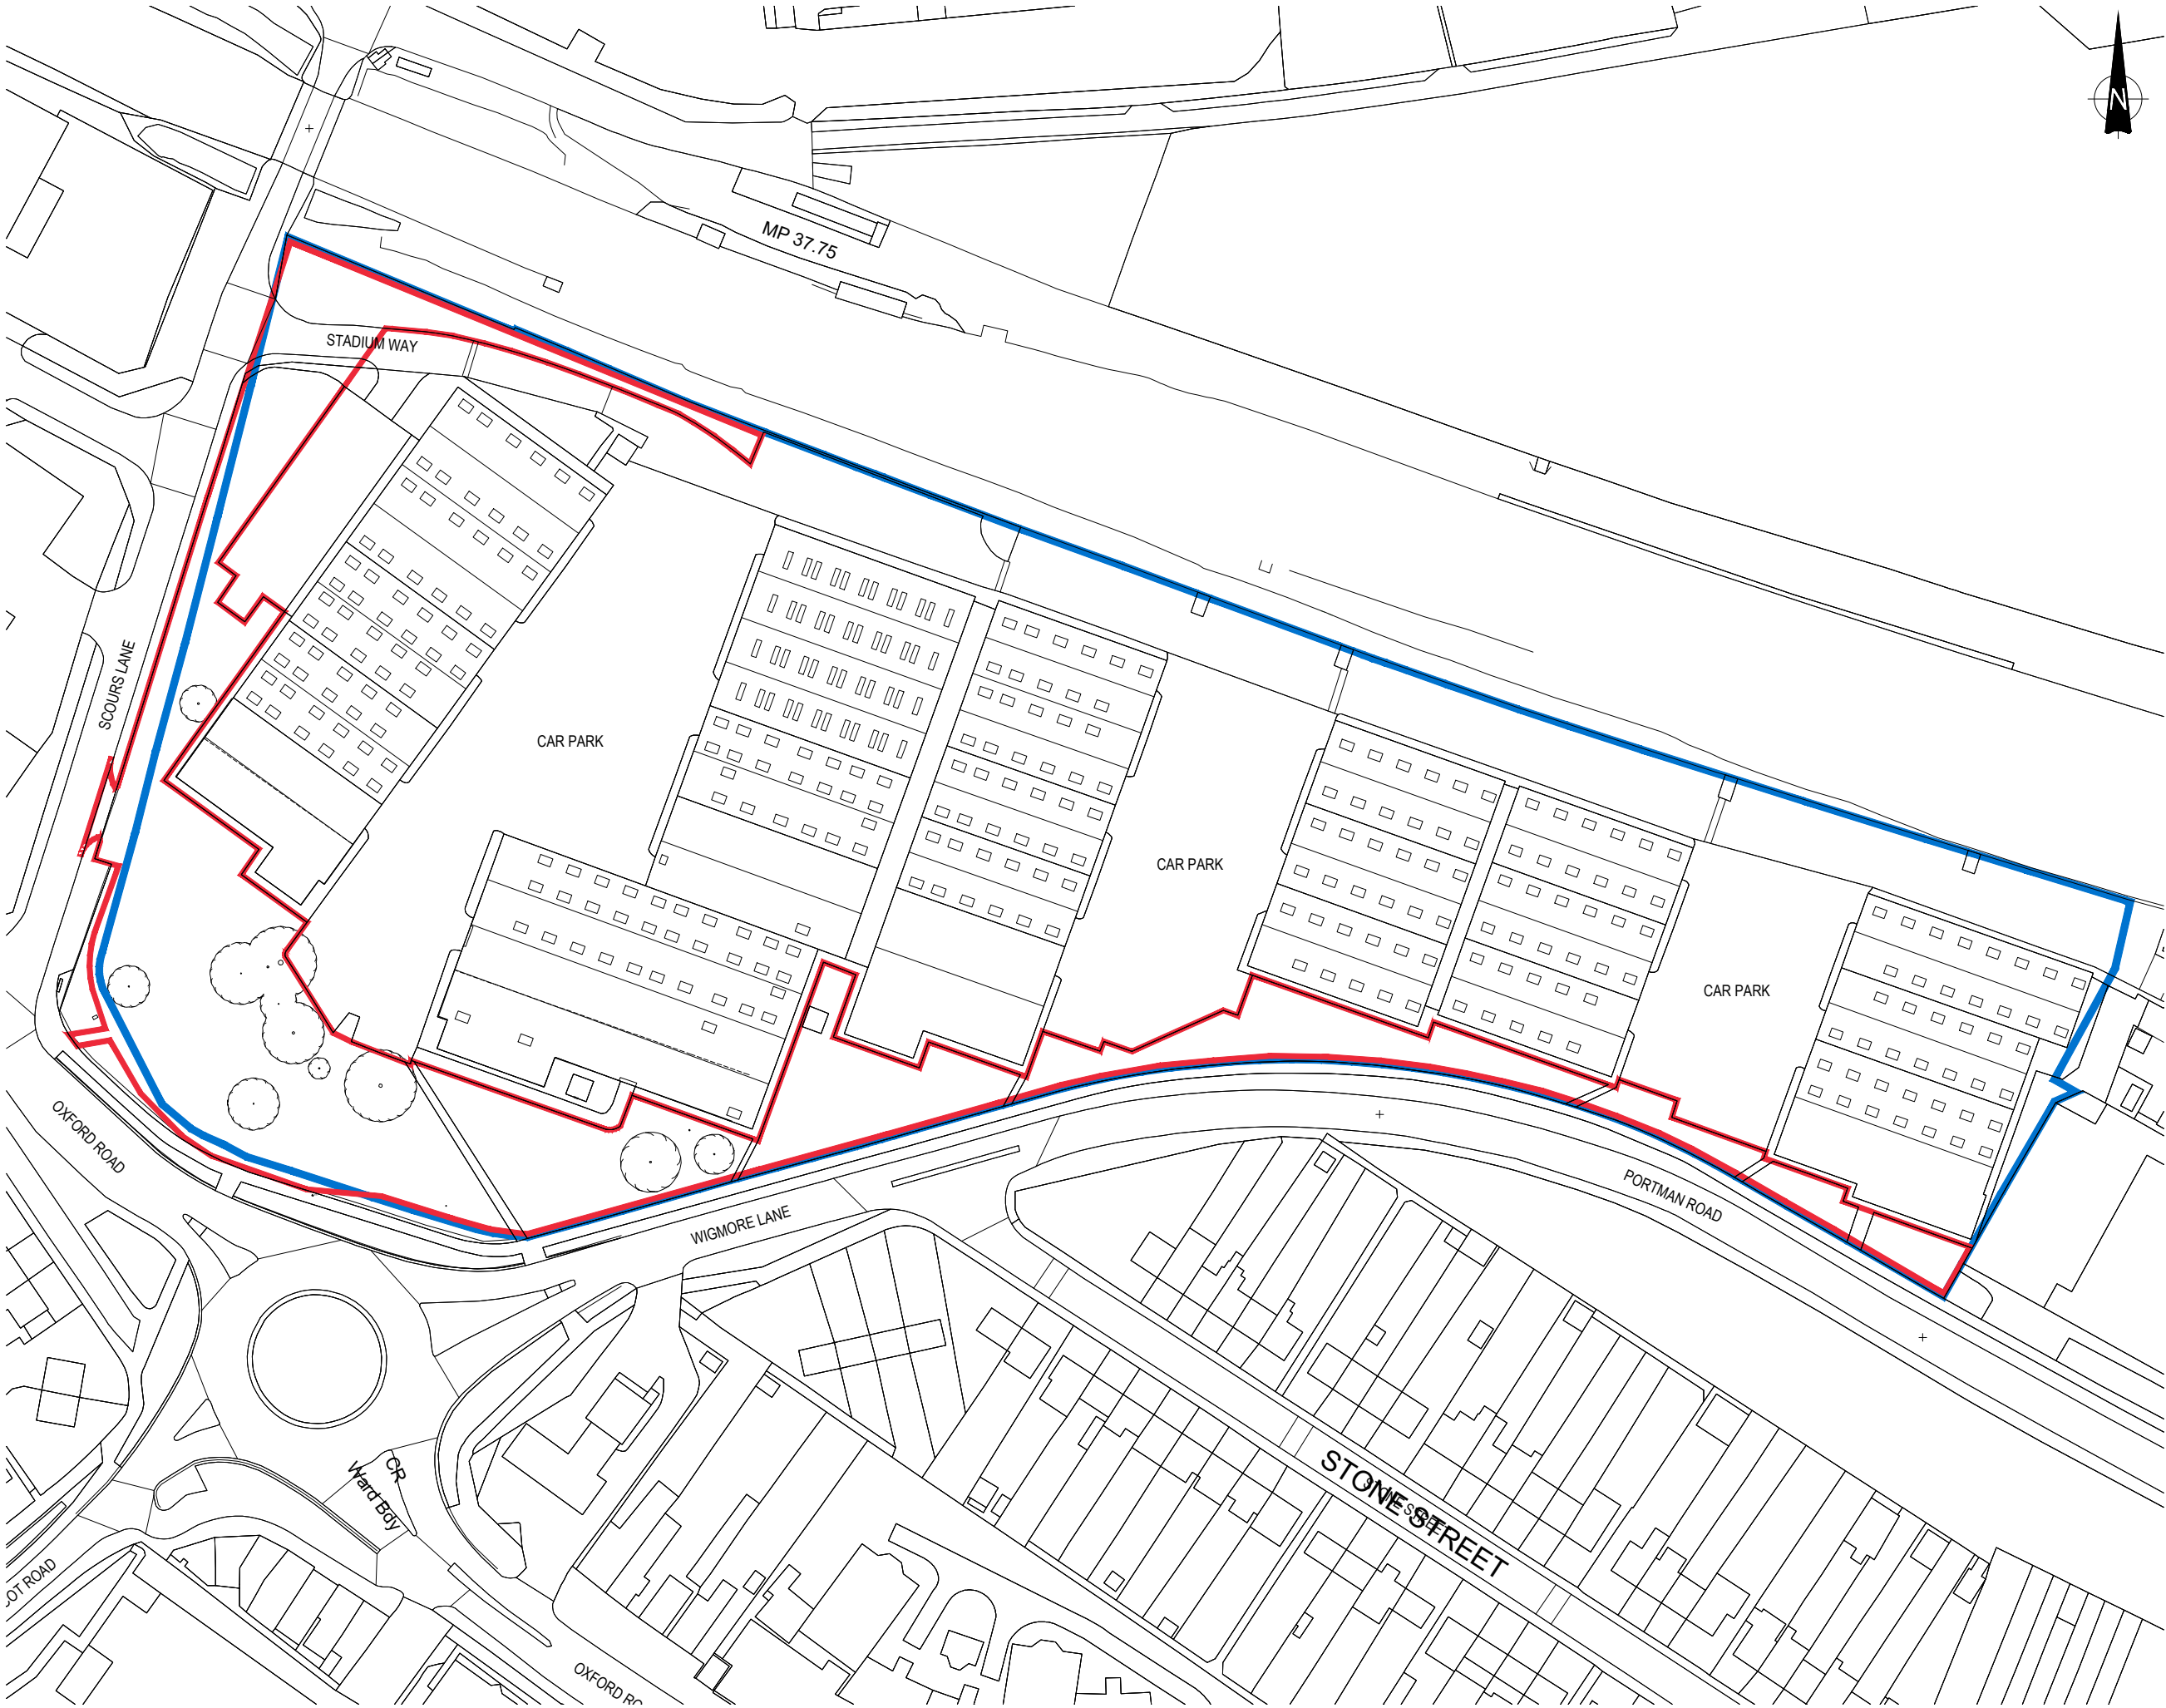


Copyright of this drawing is the property of Urban Edge Architecture Limited. It must not be reproduced or amended nor used in the execution of any works whether in conjunction with the proposed works for which it is prepared or otherwise without the express consent in writing of Urban Edge Architecture Limited.

Urban Edge Architecture Limited
One Scotgate Mews, Scotgate,
Stamford, Lincolnshire, PE9 2FX.

Tel. ++44 (0)1780 755 665
Fax. ++44 (0)1780 755 360

THIS DRAWING IS FOR PLANNING ONLY AND IS NOT TO BE USED FOR TENDER OR CONSTRUCTION

DRAWING TO BE READ IN COLOUR

SITE ADDRESS:

SCOURS LANE,
READING,
RG30 6YD

LEGEND:

- SITE OWNERSHIP BOUNDARY
- APPLICATION AREA

Rev No	Description	Drawn By	Date
--------	-------------	----------	------



Client
WEYBOURNE HOLDINGS PTE.LIMITED

Project
SCOURS LANE, READING DRIVE THRU POD

Drawing
SITE LOCATION AND RED LINE APPLICATION PLAN

Issue Purpose						
PLANNING						
UE Proj No	Scale	Date	Drawn	Status	Revision	
2889	1:1250 @A3	JAN 25	ND	-	P00	
Project - Organisation - Volume/System - Level - Type - Role - Number						
2889-URB-ZZ-00-DR-A-208100						

