


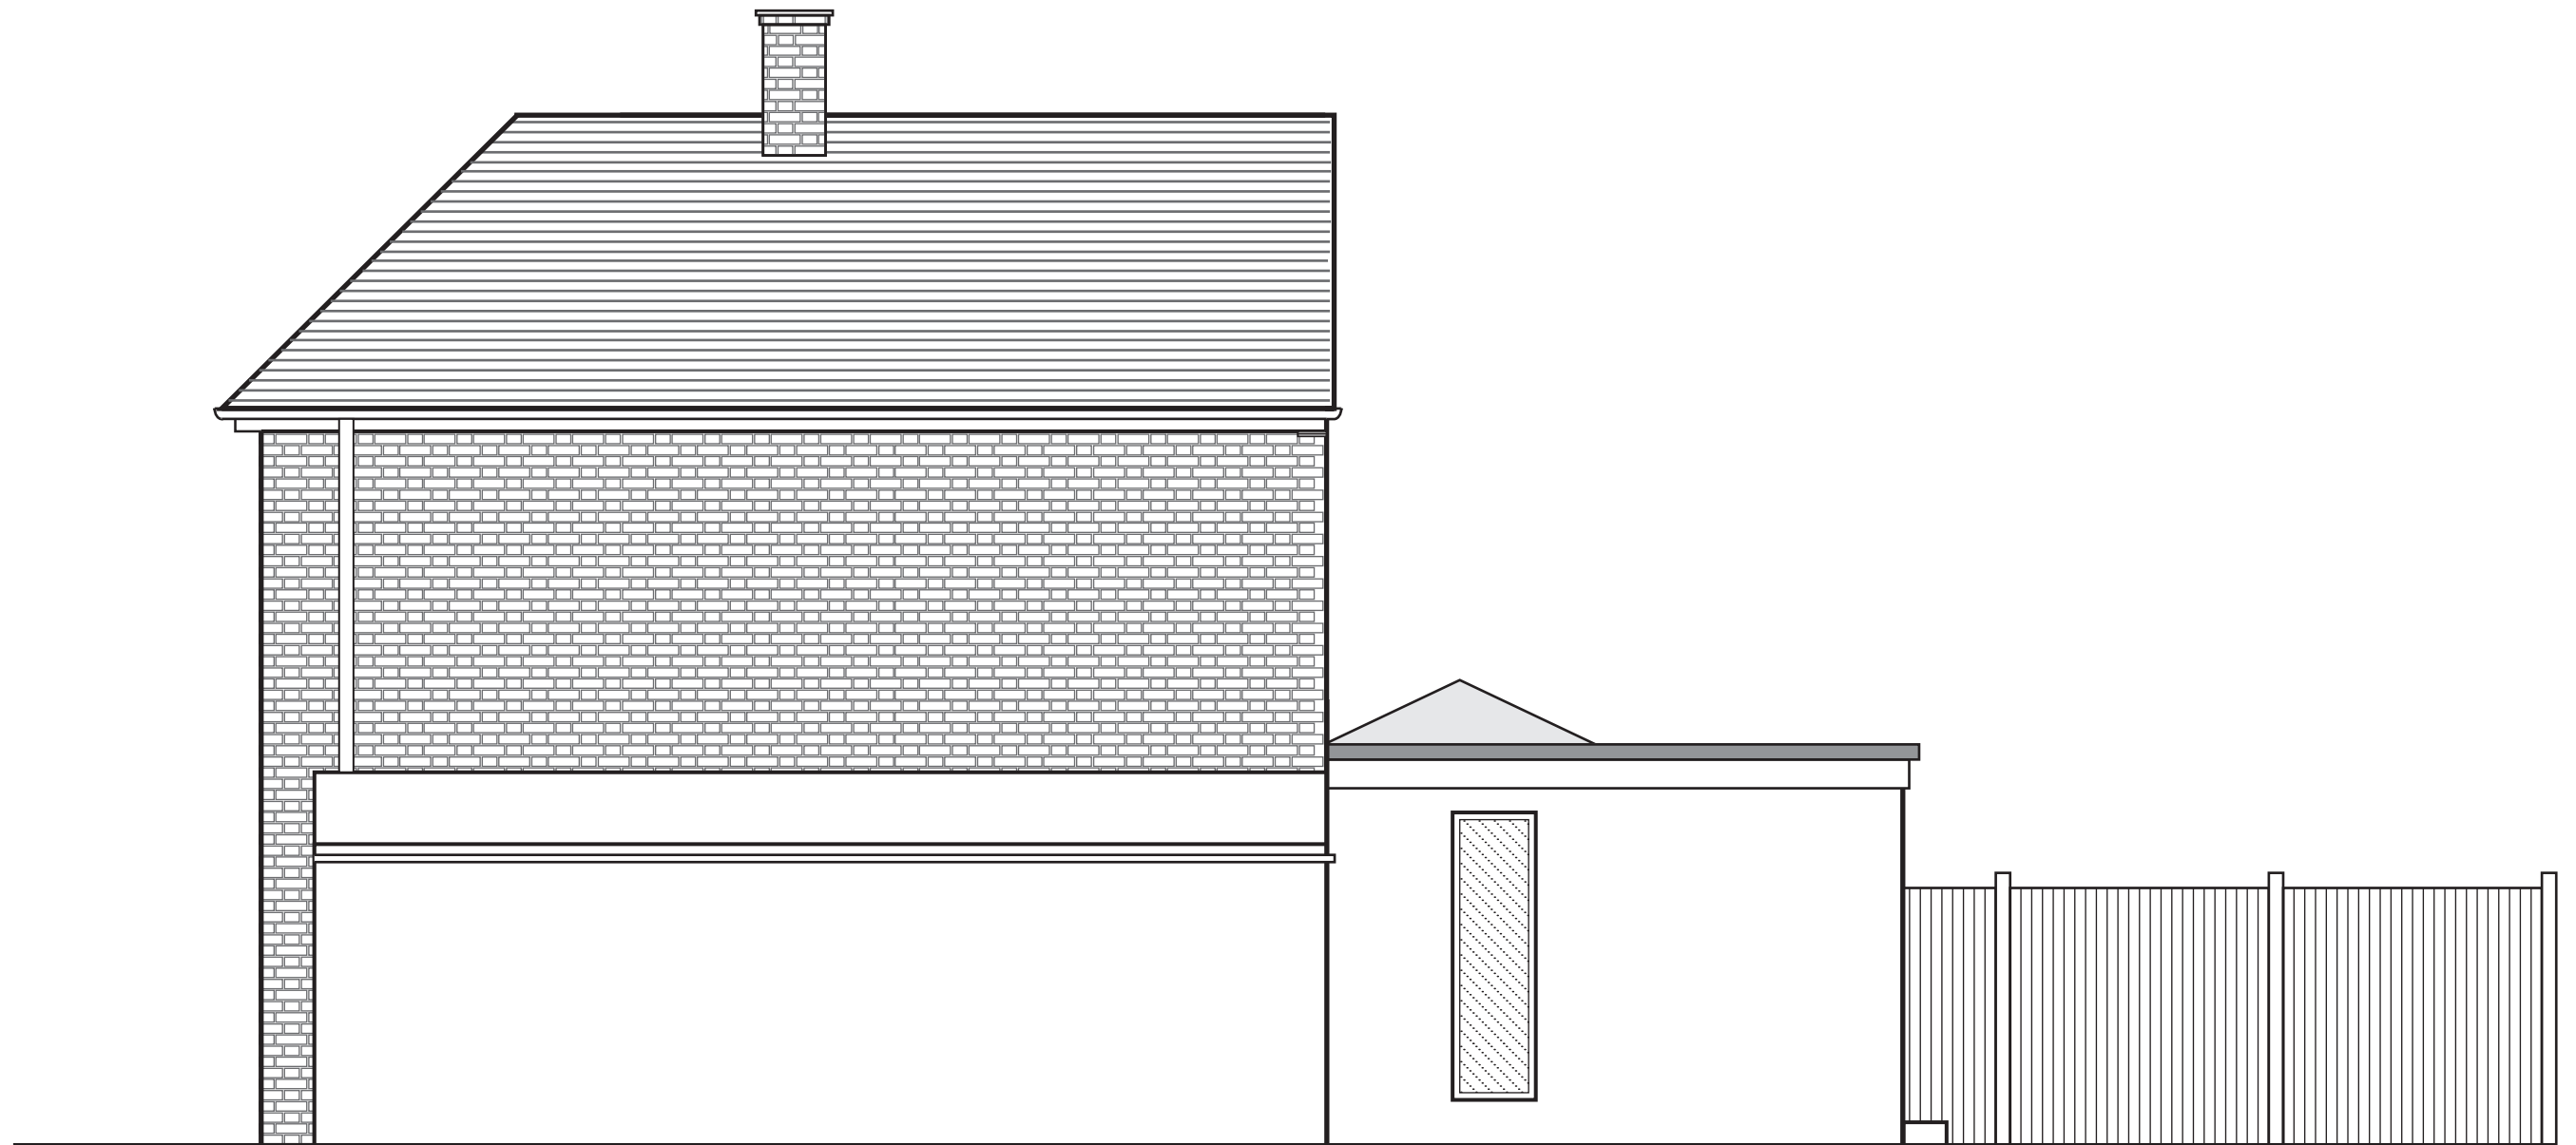

1m 2m 3m 4m

Proposed SW Facing Side Elevation

Drawing Number - L22-P05

Rev: A

Scale: 1:50 @ A3

Date: 26/04/2025