



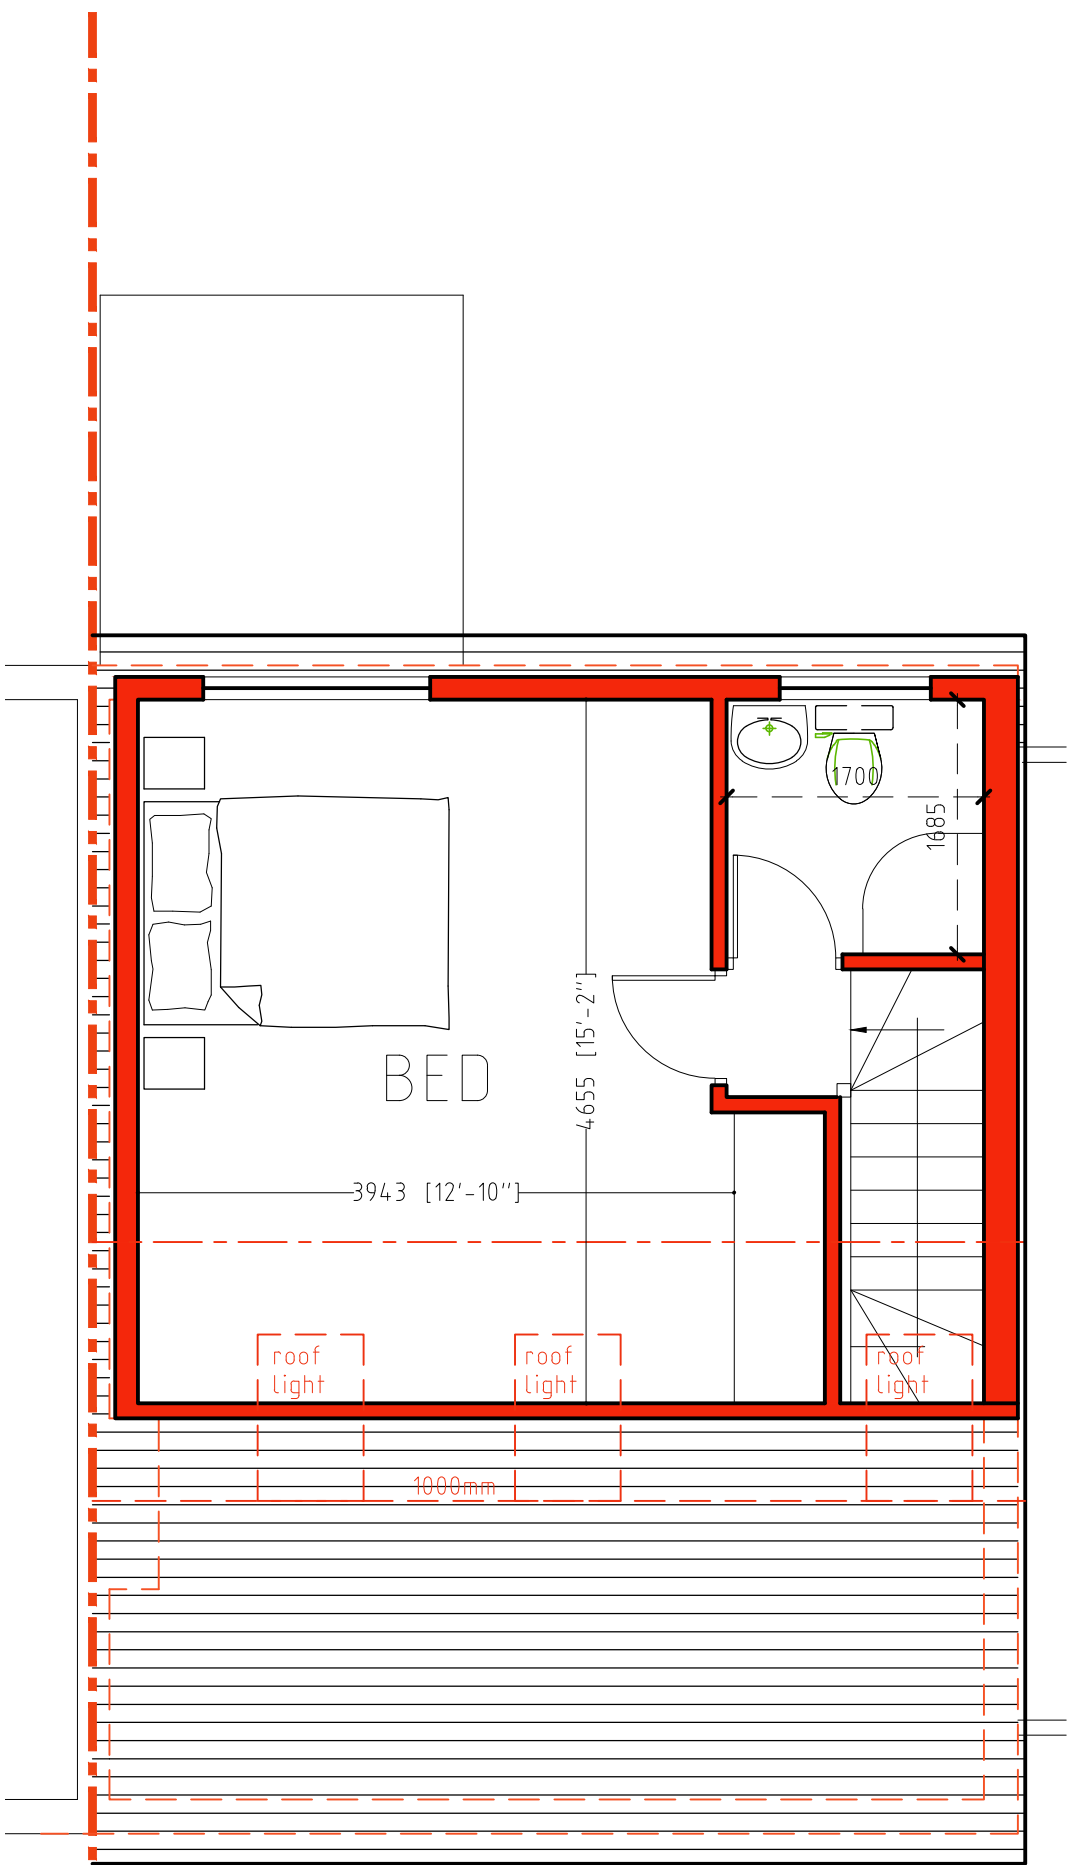

PROPOSED LOFT PLAN

1:50@A3

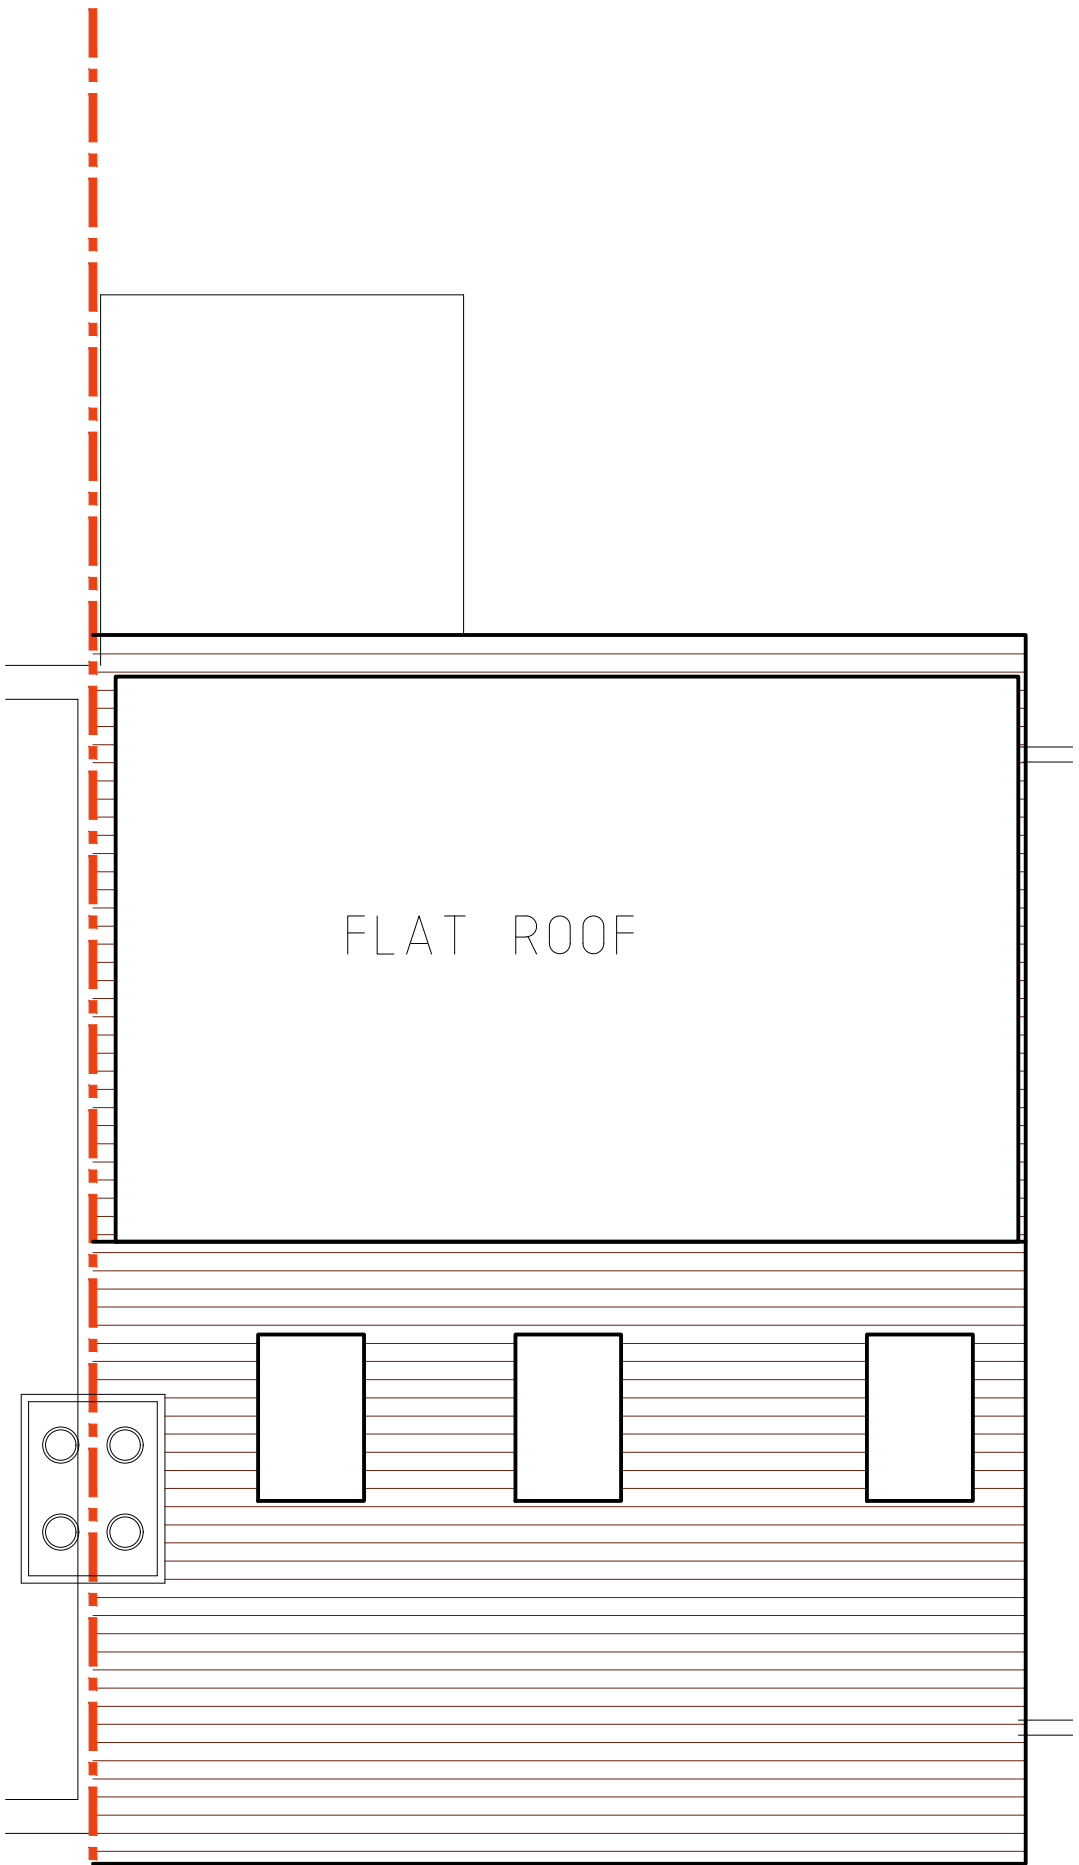

PROPOSED ROOF PLAN

