
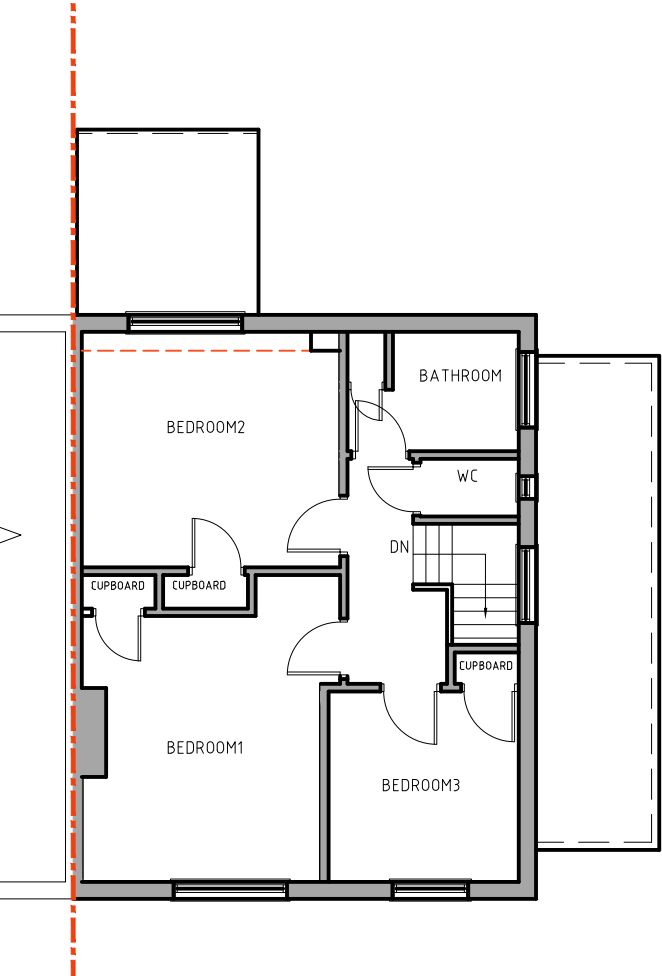
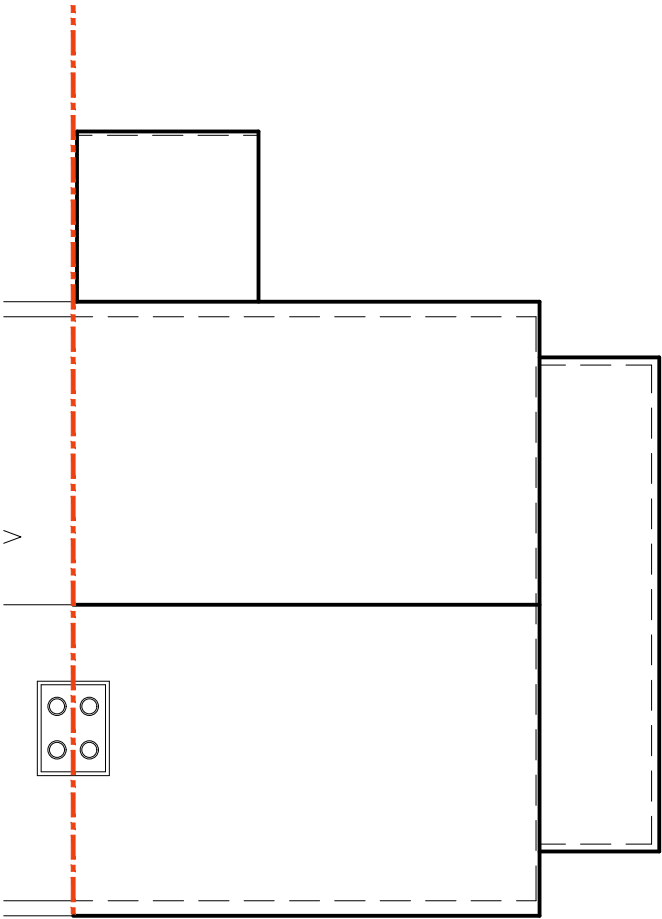


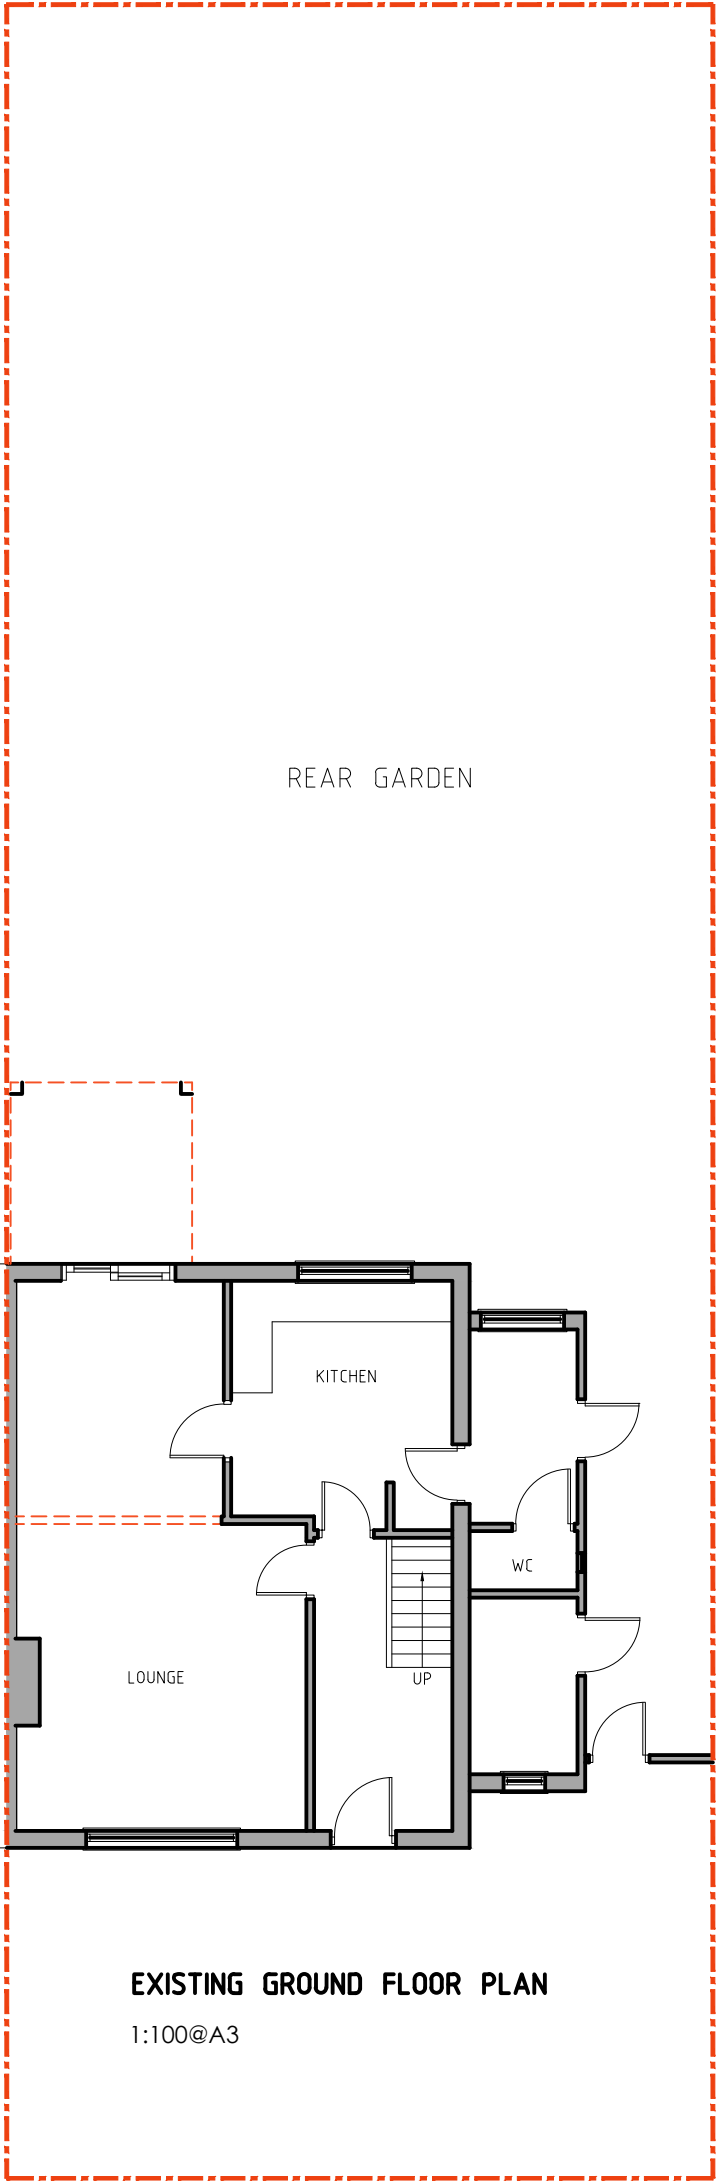

SITE
529 Northumberland
Avenue, Reading
RG2 8NU

PROJECT
LOFT CONVERSION INCLUDING
REAR DORMER AND THREE
FRONT ROOF LIGHTS

SHEET TILE
Existing drawings

DEALT
AW

DATE
09/04/2025

DWG NO:
PL/01

SCALE
as shown
@A3

REVISIONS

SIGN	DESCRIPTION	DATED	R. NO

Drawing produced by
AWarchitecture
Contact: 07934 906060
awarchitecture@yahoo.co.uk