



9M HIGH TOTEM POLE SIGN

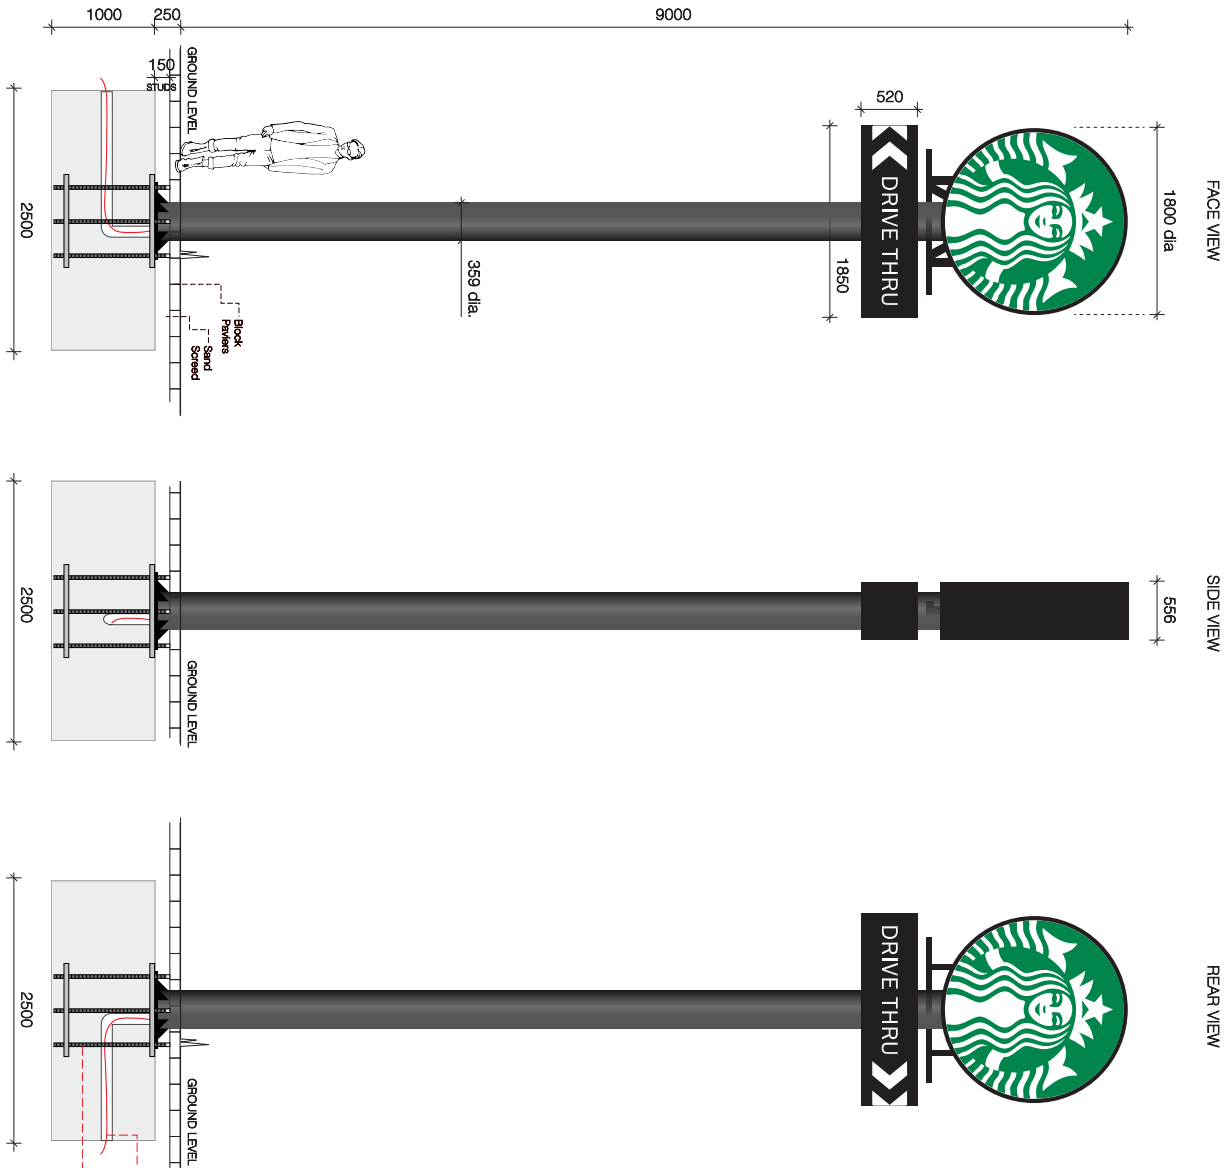

9M HIGH TOTEM POLE SIGN
9M high totem pole sign constructed from a double sided aluminium roundel sign to the top with opal 050 acrylic panels either side decorated with applied 'siren' logos in 3M Holly Green translucent vinyl, supporting steel frame within also to house LEDs to illuminate both side. 'DRIVE THRU' signs also fabricated from aluminium with fret cut text and directional arrow with flush mounted opal 050 acrylic as detailed. Internally illuminated by LEDs all fitted to a 359mm dia mild steel post.

**9M HIGH TOTEM POLE
BASE/CAGE DETAILS**
Scale 1:50 @ A3

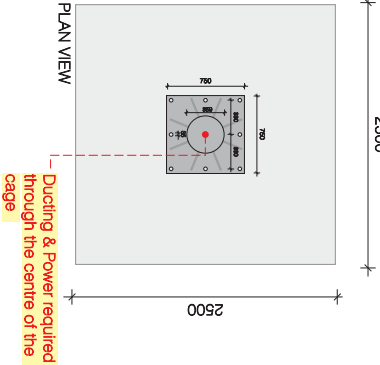

DRAWING NOTE
Final positioning for base as per
main approved SBUX drawing.

ALL DIMENSIONS TO BE CHECKED ON SITE. DO NOT SCALE FROM THIS DRAWING EXCEPT FOR THE PURPOSES OF LOCAL AUTHORITY PLANNING.	
rev	date description
-	-
avonsigns Units: St Georges Business Park, Lower Capen, Warwick, CV34 4EP Tel: (01926) 888222 Fax: (01926) 888220	
client STARBUCKS	
store address STARBUCKS	
drawing title PROPOSED 9M High Totem Pole Sign	
drawn by A. Rajput	checked - date 07.01.2019
store no. -	scale 1:50 @ A3 status -
drawing no. Sheet 1	revision -