

EXISTING GROUND FLOOR



PRESTIGE
PLANNING & BUILDING SERVICES

Prestige Planning Ltd.
Unit 6 Grosvenor Way
London
E5 9ND

T: 0203 935 3434
M: 07824628403
E: davidmotzen@gmail.com

CLIENT:

PROJECT DETAILS

TO CREATE A 2 FLATS
ON THE FIRST FLOOR

PROPERTY ADDRESS

81 LONDON STREET
READING RG 1 4QA

DRAWING TITLE

EXISTING GROUND FLOOR

<u>REVISION</u>	<u>DRAWING NO.</u>
RV00	EX01


SCALE
1:100
[@ A3]

0123

Meters

N

↑

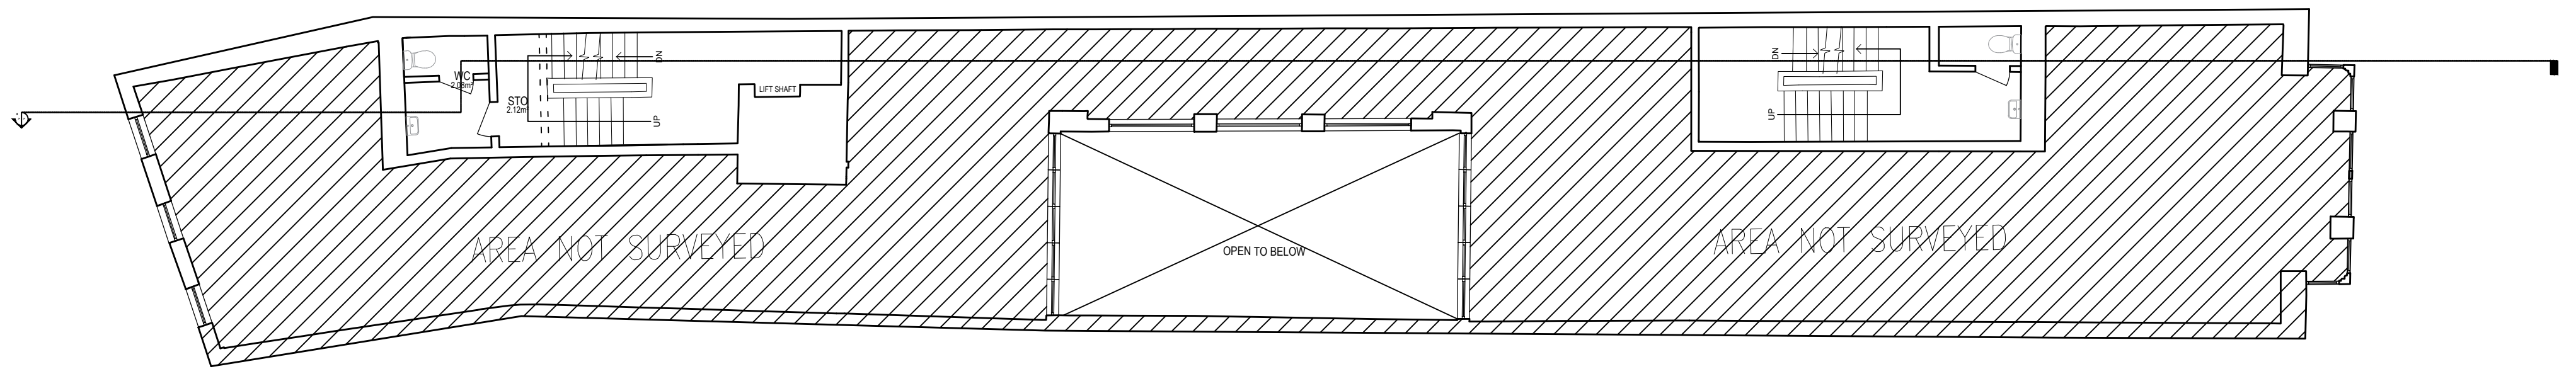

EXISTING FIRST FLOOR



PRESTIGE
PLANNING & BUILDING SERVICES

Prestige Planning Ltd.
Unit 6 Grosvenor Way
London
E5 9ND

T: 0203 935 3434
M: 07824628403
E: davidmotzen@gmail.com

CLIENT:

PROJECT DETAILS

TO CREATE A 2 SELF
CONTAINED UNITS ON
THE FIRST FLOOR

PROPERTY ADDRESS


81 LONDON STREET
READING RG 1 4QA


DRAWING TITLE

EXISTING FIRST FLOOR

<u>REVISION</u>	<u>DRAWING NO.</u>
RV00	EX02

SCALE
1:100
[@ A3]

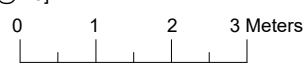

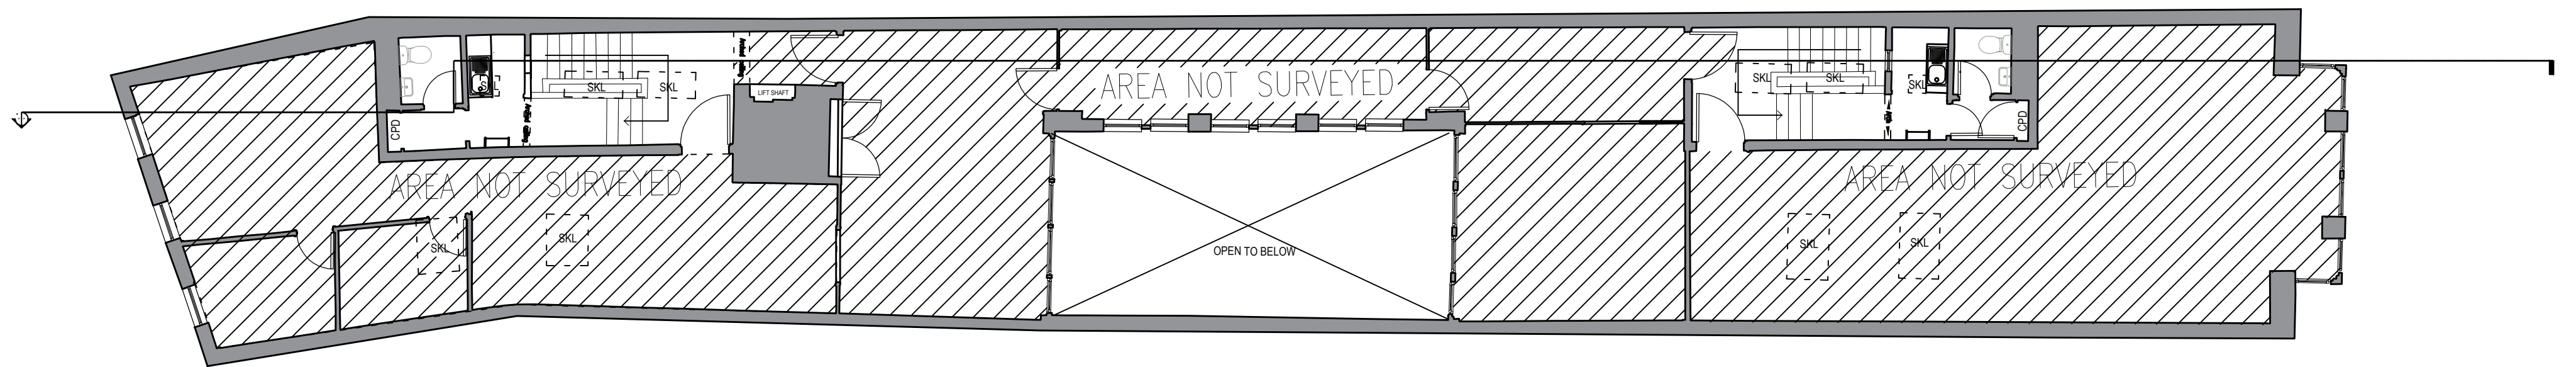

EXISTING SECOND FLOOR



PRESTIGE
PLANNING & BUILDING SERVICES

Prestige Planning Ltd.
Unit 6 Grosvenor Way
London
E5 9ND

T: 0203 935 3434
M: 07824628403
E: davidmotzen@gmail.com

CLIENT:

PROJECT DETAILS

TO CREATE A 2 SELF
CONTAINED UNITS ON
THE FIRST FLOOR

PROPERTY ADDRESS

81 LONDON STREET
READING RG 1 4QA


DRAWING TITLE

EXISTING SECOND FLOOR

REVISION	DRAWING NO.
RV00	EX03

SCALE
1:100
[@ A3]



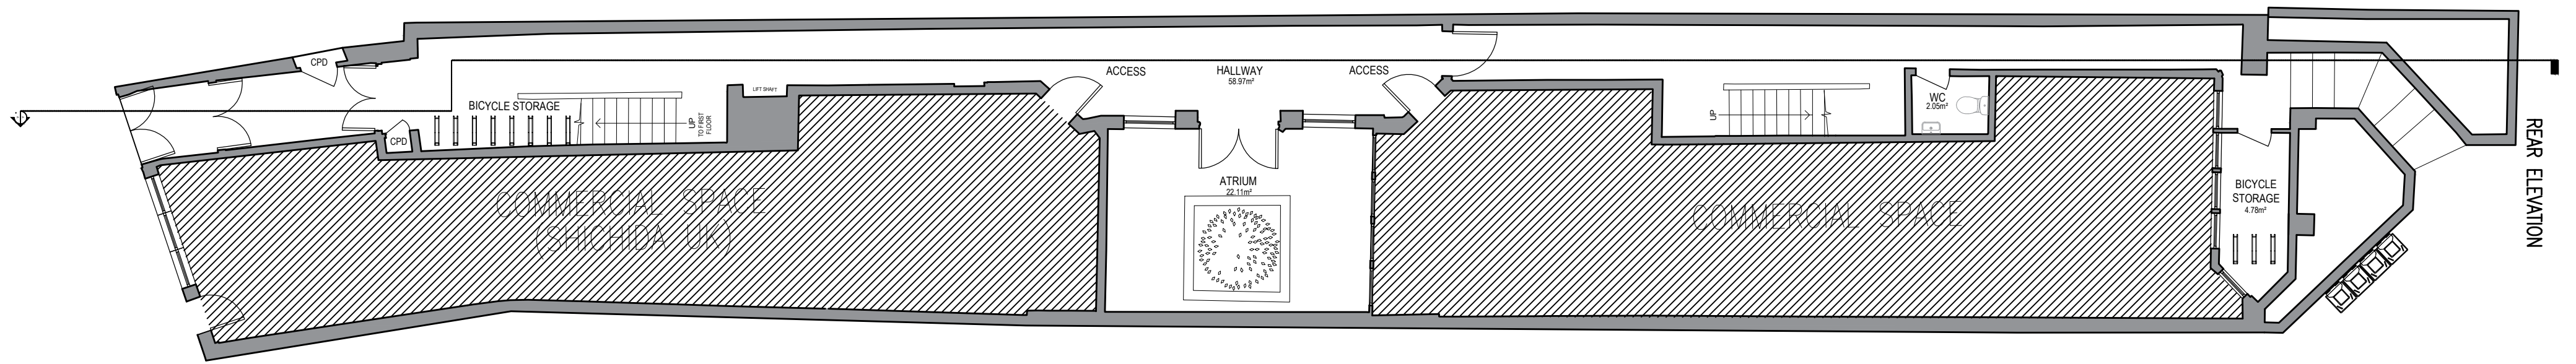

PROPOSED GROUND FLOOR

PROPOSED GIA : 83.11 sqm



PRESTIGE
PLANNING & BUILDING SERVICES

Prestige Planning Ltd.
Unit 6 Grosvenor Way
London
E5 9ND

T: 0203 935 3434
M: 07824628403
E: davidmotzen@gmail.com

CLIENT:

PROJECT DETAILS

TO CREATE A 2 FLATS
ON THE FIRST FLOOR

PROPERTY ADDRESS

81 LONDON STREET
READING RG 1 4QA

DRAWING TITLE


PROPOSED GROUND FLOOR

<u>REVISION</u>	<u>DRAWING NO.</u>
RV00	PR01

SCALE
1:100
[@ A3]

0 1 2 3 Meters

N

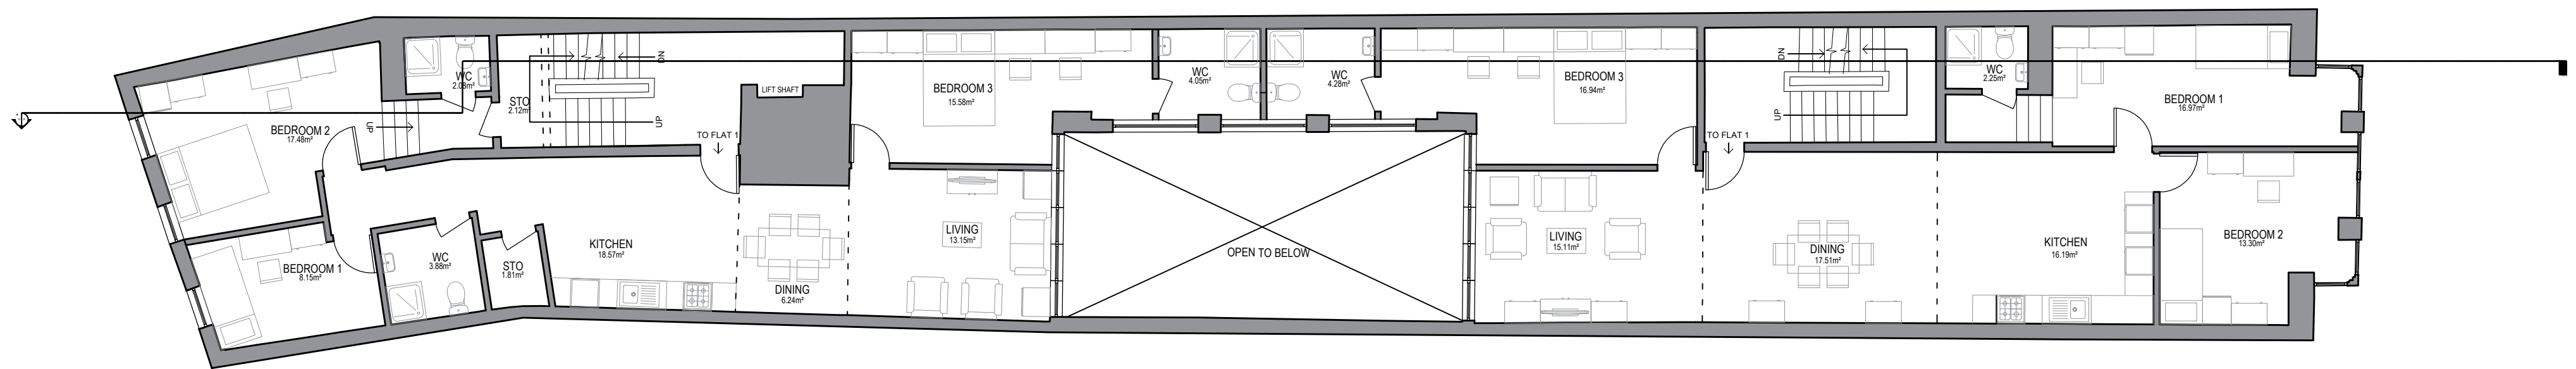

PROPOSED FIRST FLOOR

PROPOSED GIA : 193.41 sqm



PRESTIGE
PLANNING & BUILDING SERVICES

Prestige Planning Ltd.
Unit 6 Grosvenor Way
London
E5 9ND

T: 0203 935 3434
M: 07824628403
E: davidmotzen@gmail.com

CLIENT:

PROJECT DETAILS

TO CREATE A 2 SELF
CONTAINED UNITS ON
THE FIRST FLOOR

PROPERTY ADDRESS

81 LONDON STREET
READING RG 1 4QA

DRAWING TITLE


PROPOSED FIRST FLOOR

<u>REVISION</u>	<u>DRAWING NO.</u>
RV00	PR02

SCALE
1:100
[@ A3]

N

0123 Meters

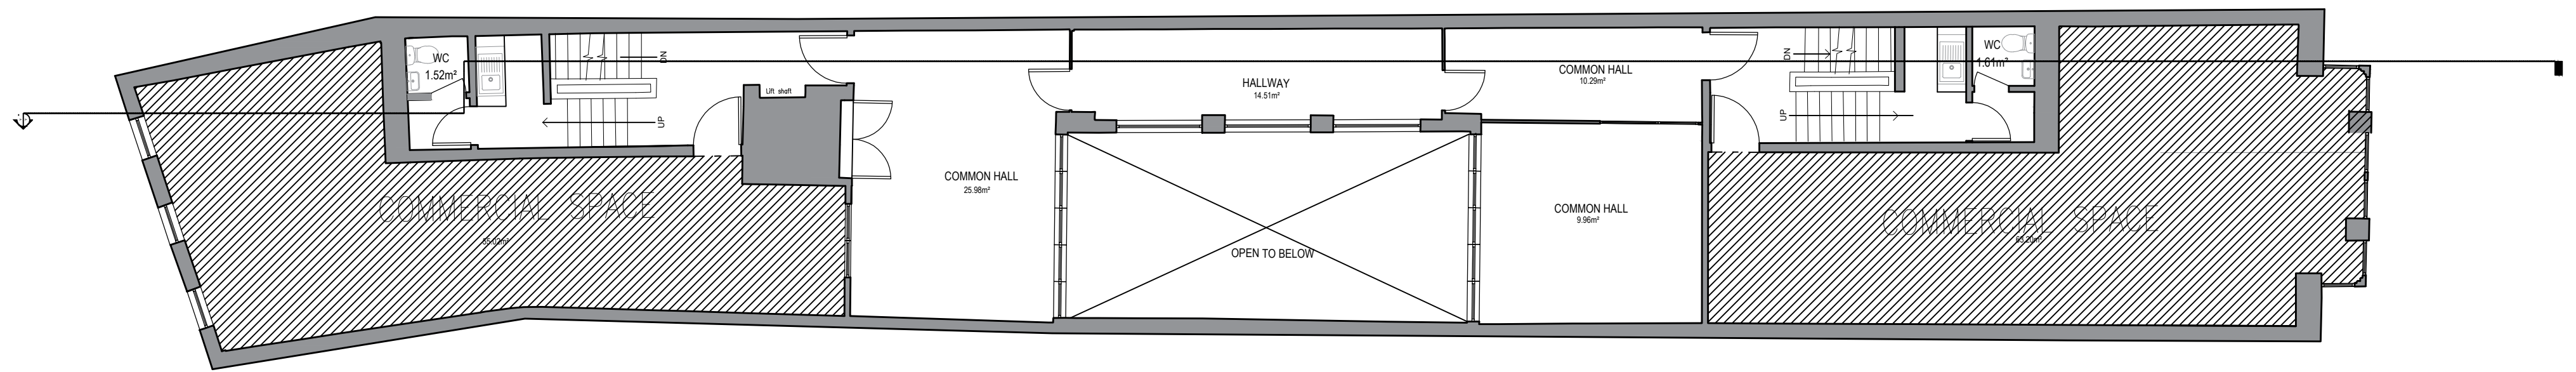

PROPOSED SECOND FLOOR

PROPOSED GIA : 193.41 sqm



PRESTIGE
PLANNING & BUILDING SERVICES

Prestige Planning Ltd.
Unit 6 Grosvenor Way
London
E5 9ND

T: 0203 935 3434
M: 07824628403
E: davidmotzen@gmail.com

CLIENT:

PROJECT DETAILS

TO CREATE A 2 SELF
CONTAINED UNITS ON
THE FIRST FLOOR

PROPERTY ADDRESS

81 LONDON STREET
READING RG 1 4QA

DRAWING TITLE

PROPOSED SECOND FLOOR

<u>REVISION</u>	<u>DRAWING NO.</u>
RV00	PR03

SCALE
1:100
[@ A3]

0 1 2 3 Meters

N