



GROUND FLOOR

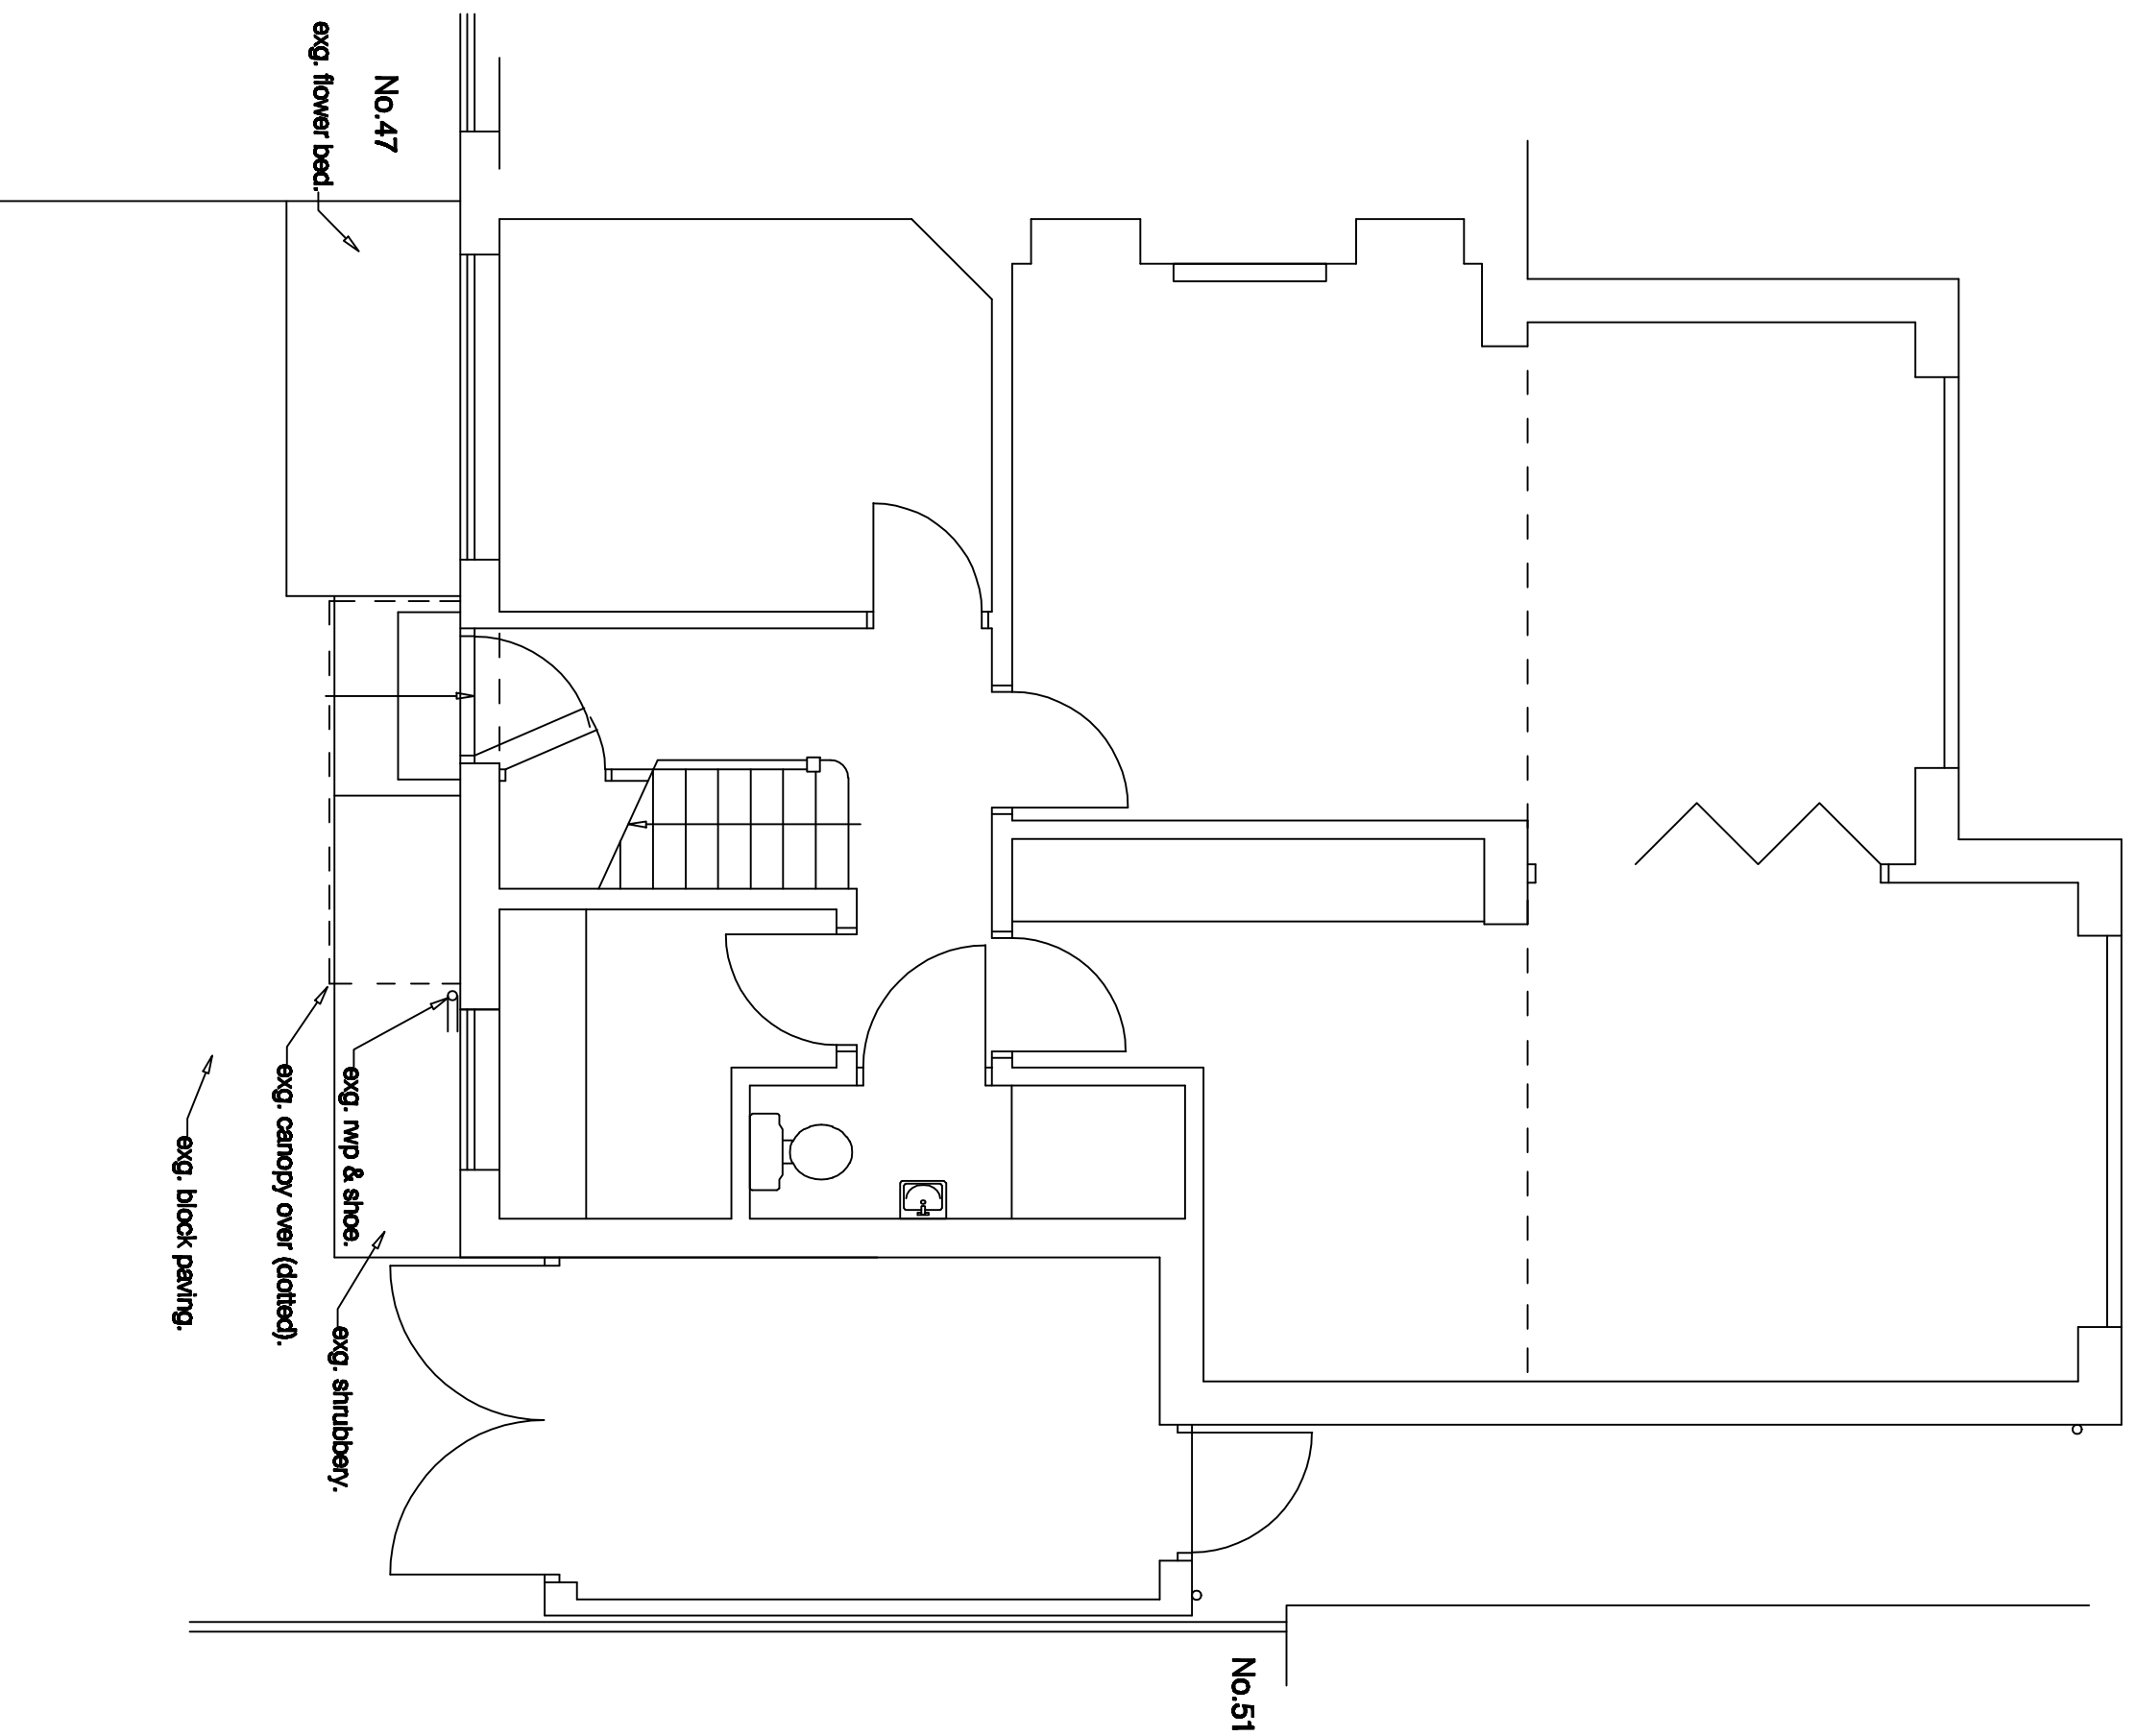

FRONT

NORTH

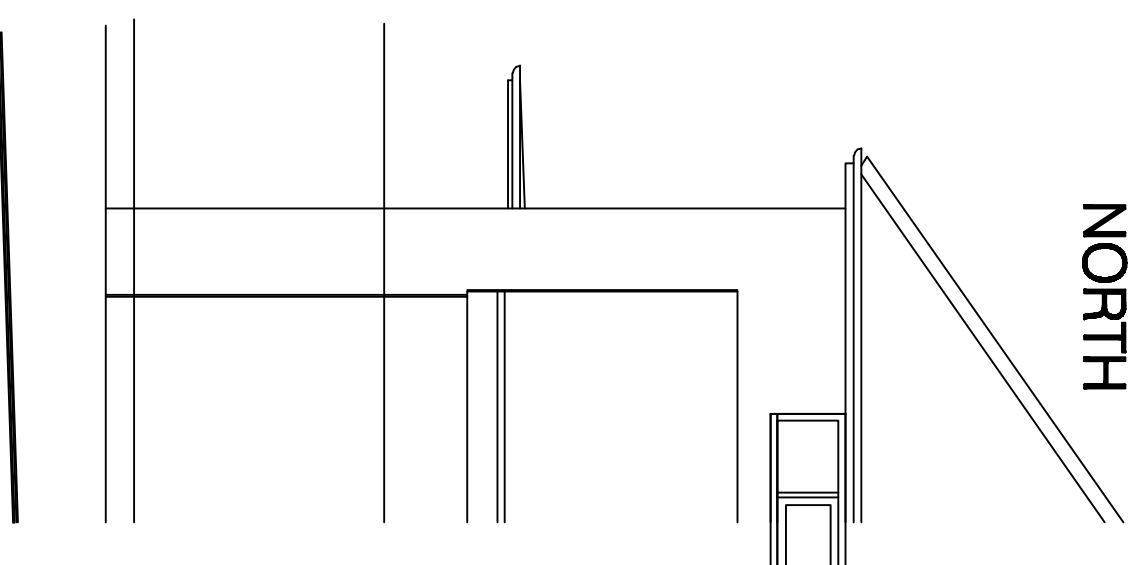

project

**49 Kidmore End Road
Emmer Green, Reading, Berkshire**

for **Mr Pointer**

Ground Floor as Existing

Drawing no:

1406 / 1

M D Howlett

architectural consultant

**11 Prospect Street, Caversham, Reading
Berkshire RG4 8JB; Tel/Fax: (0118) 947 7117**

Email: pmaarc@globalnet.co.uk

Date: March 2025



SCALE: 1:50 on A2; 1:100 on A4.