




GROUND FLOOR

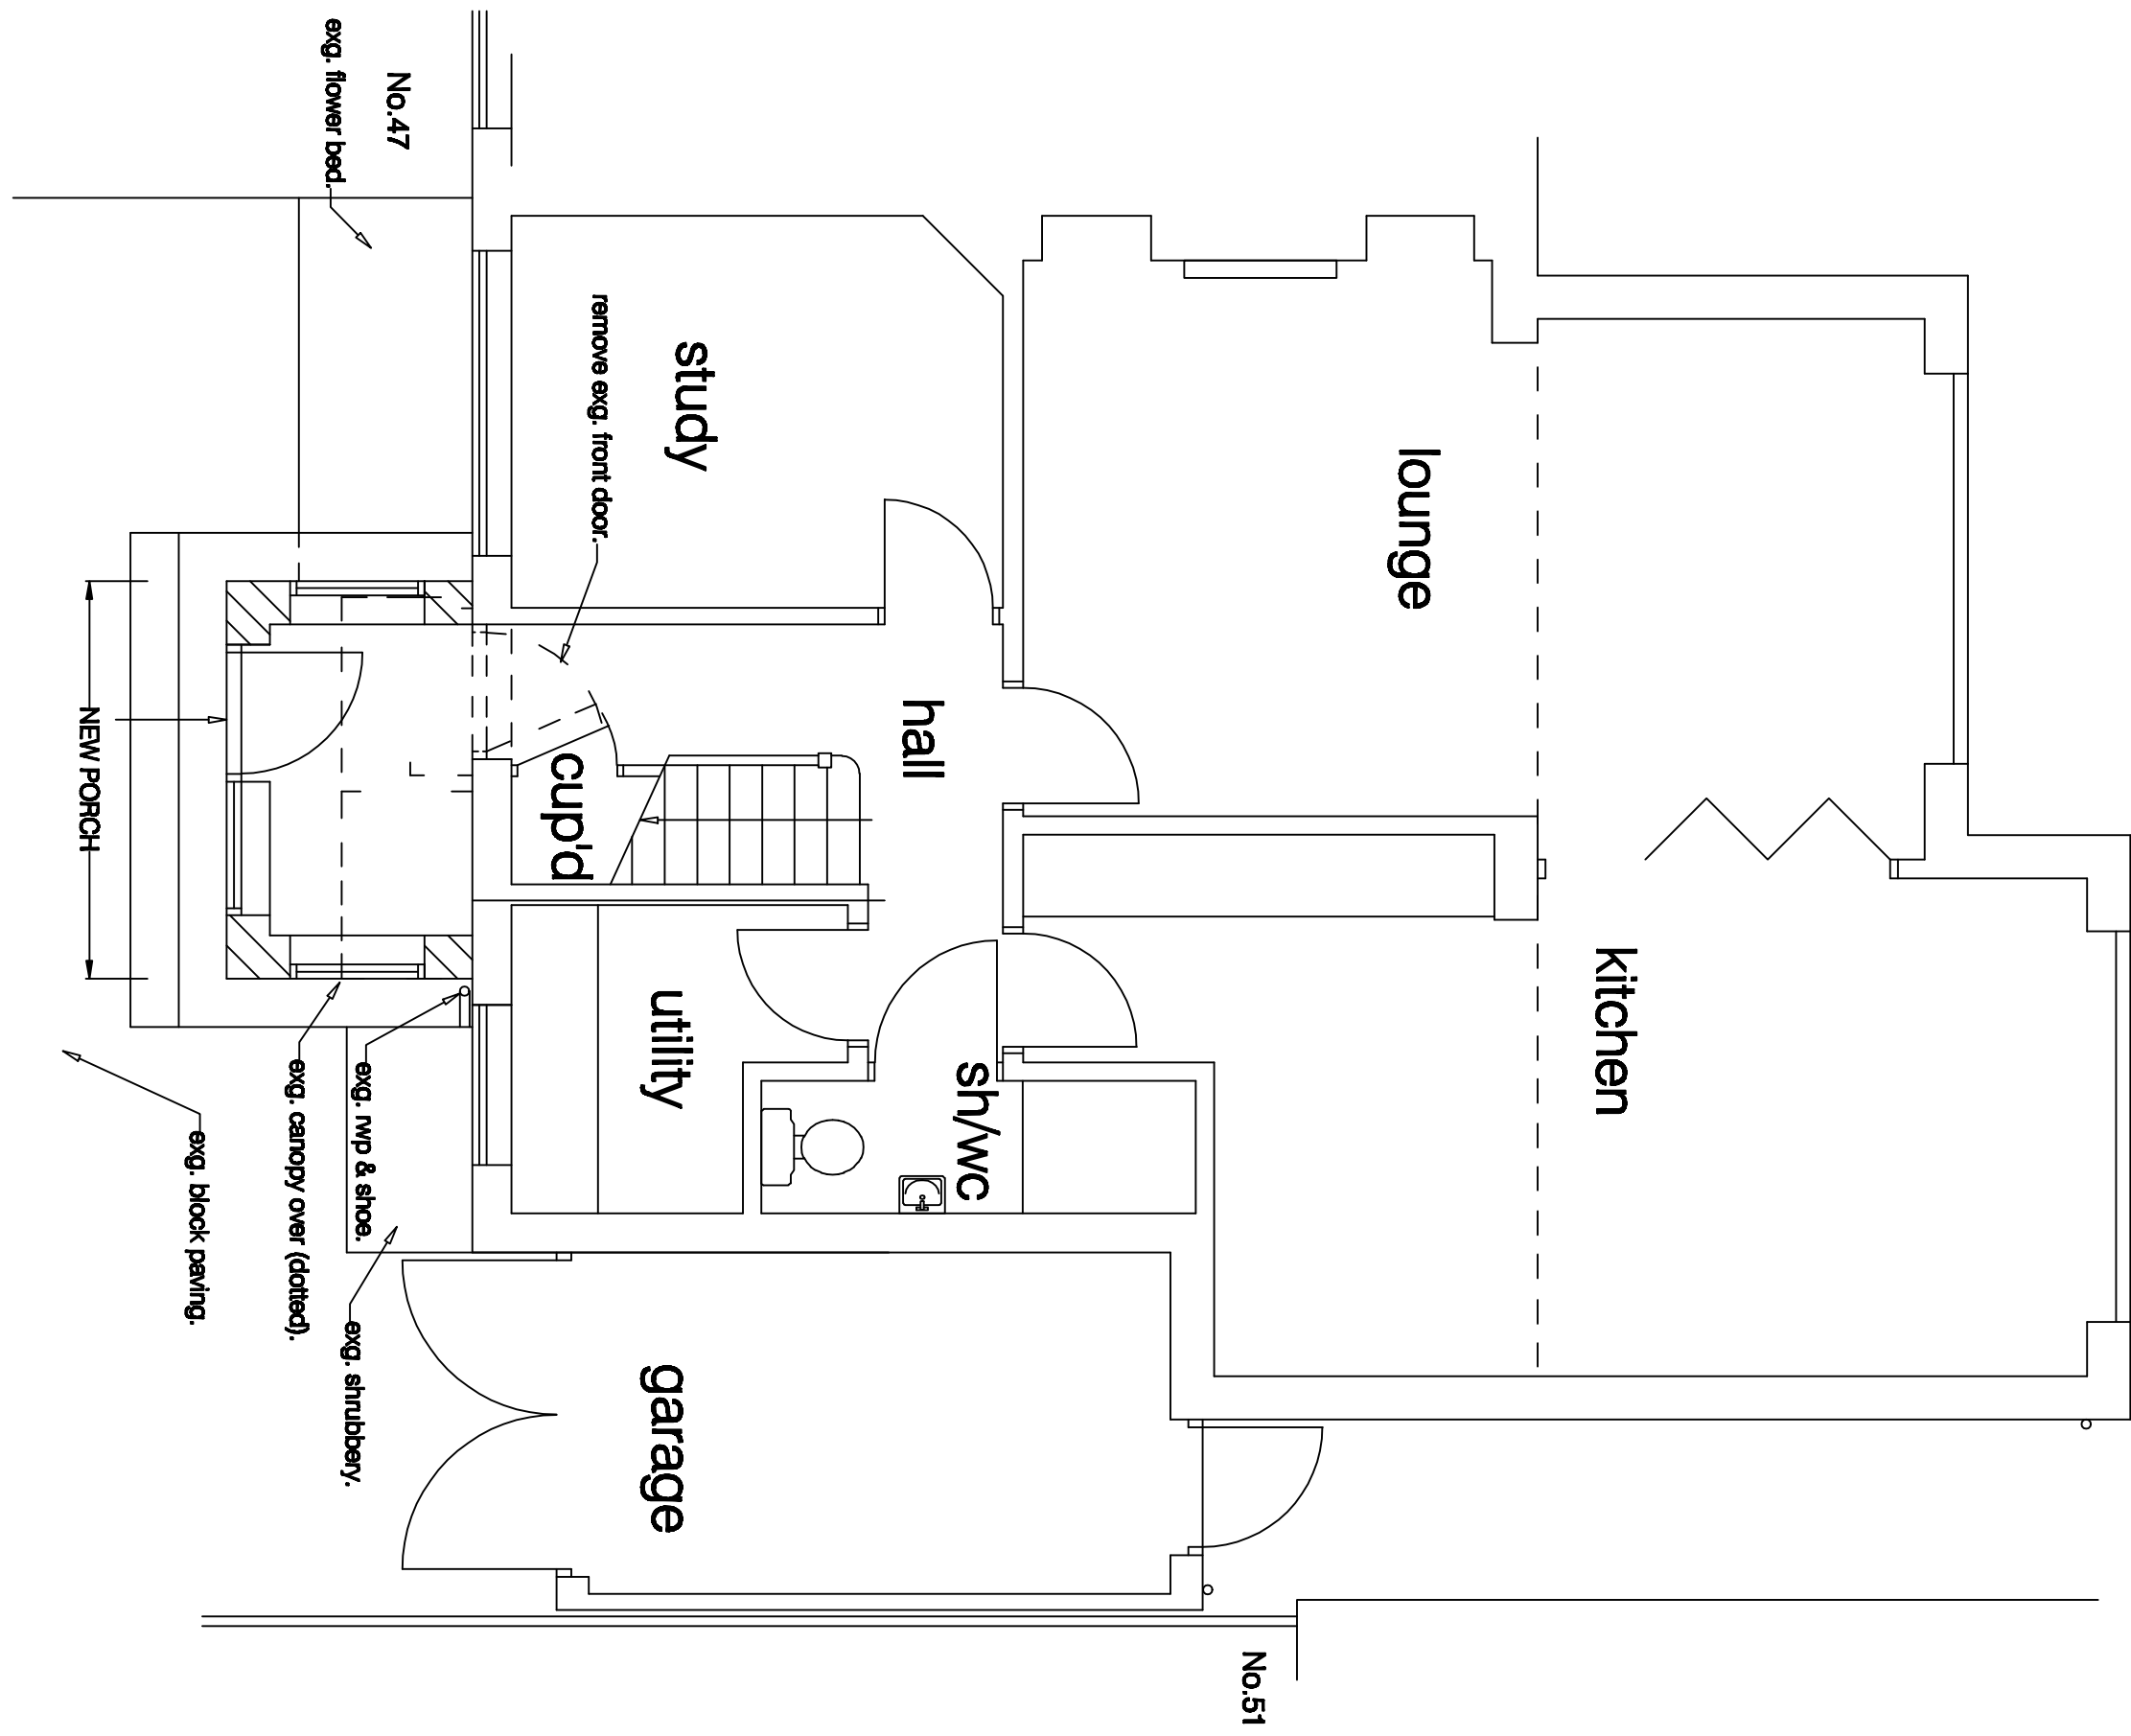


FRONT

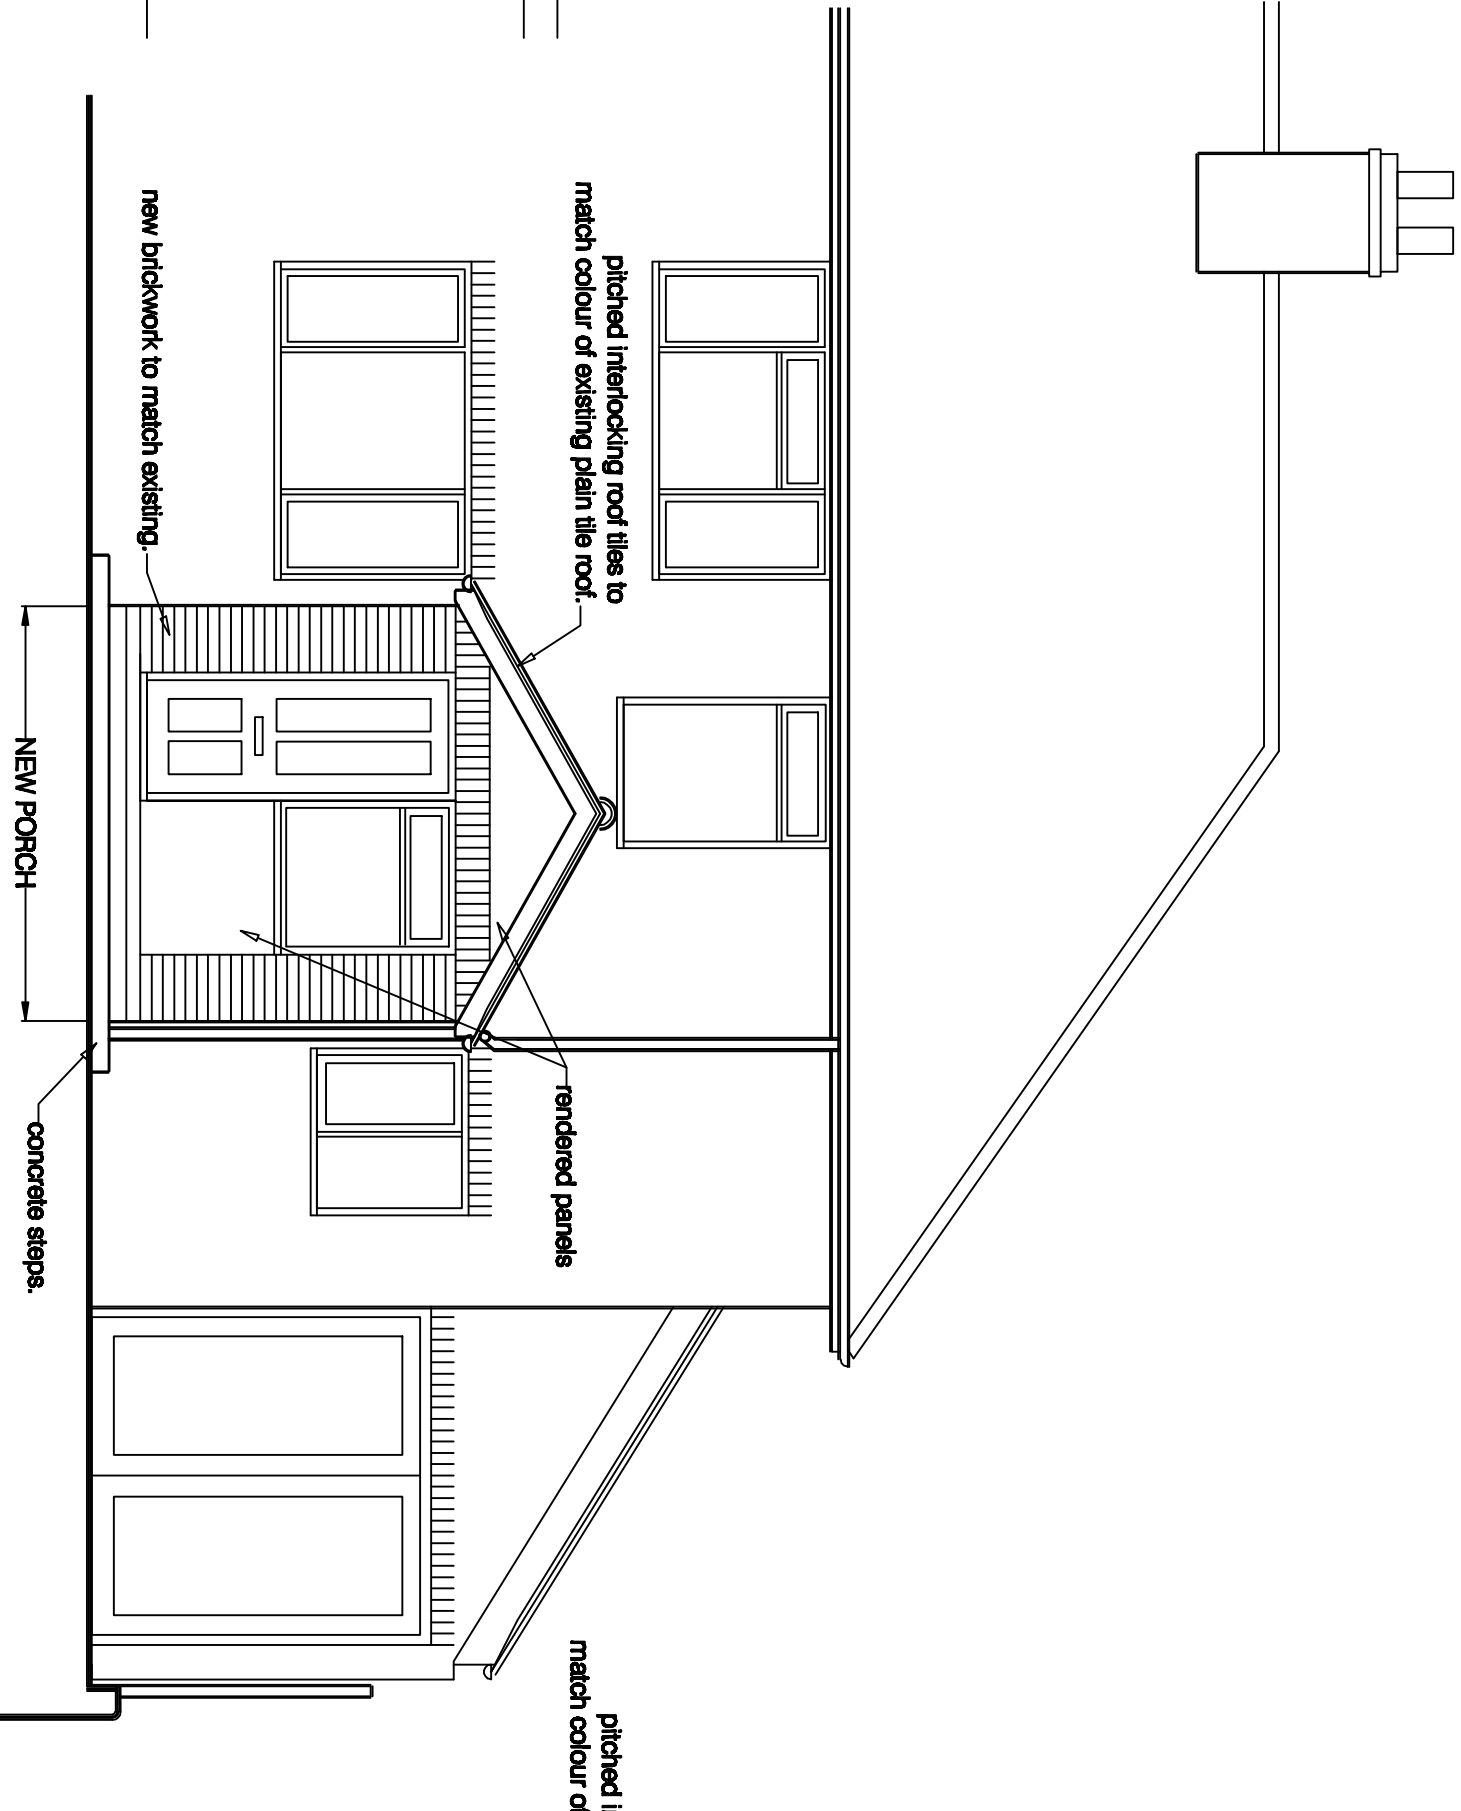

SOUTH

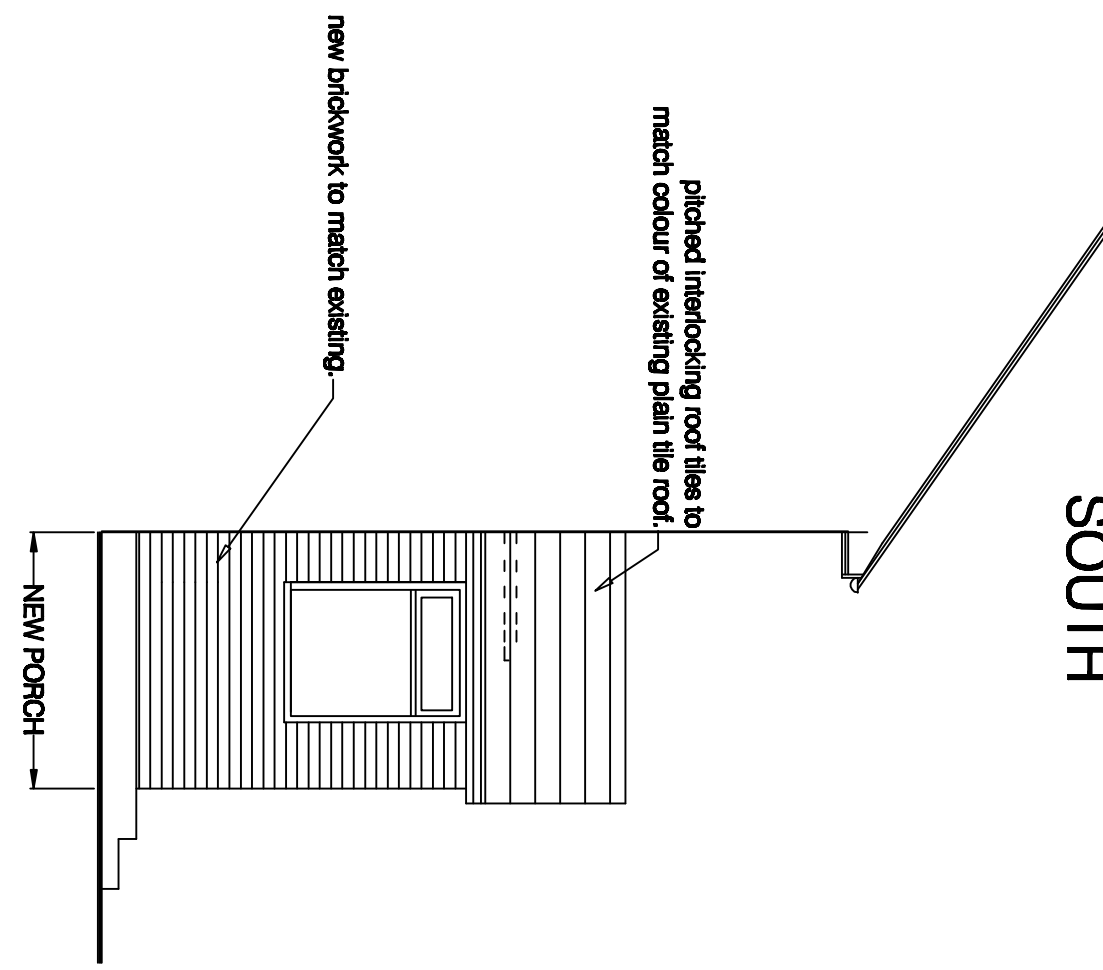

NORTH

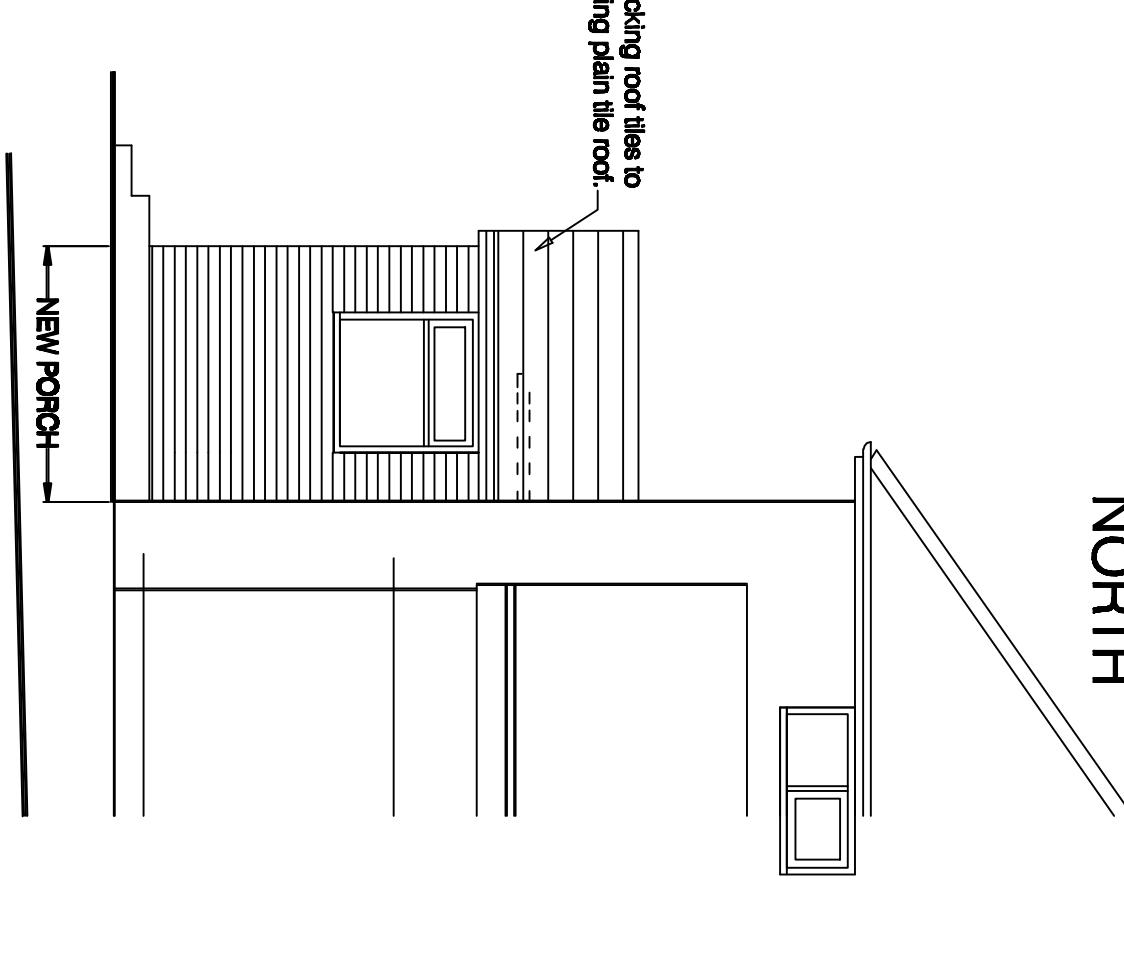

project
for
title

49 Kidmore End Road
Emmer Green, Reading, Berkshire
Mr Pointer
Ground Floor as Proposed

Drawing no: 1406 / 2 /

M D Howlett
architectural consultant
11 Prospect Street, Caversham, Reading
Berkshire RG4 8JB; Tel/Fax: (0118) 947 7117
Email: pmaarc@globelnet.co.uk
Date: March 2025

SCALE: 1:50 on A2; 1:100 on A4.
0 1 2 metres